




- Dimensions are in millimeters, unless stated otherwise.
- Scaling of this drawing is not recommended.
- It is the recipient's responsibility to print this document to the correct scale.
- All relevant drawings and specifications should be read in conjunction with this drawing.

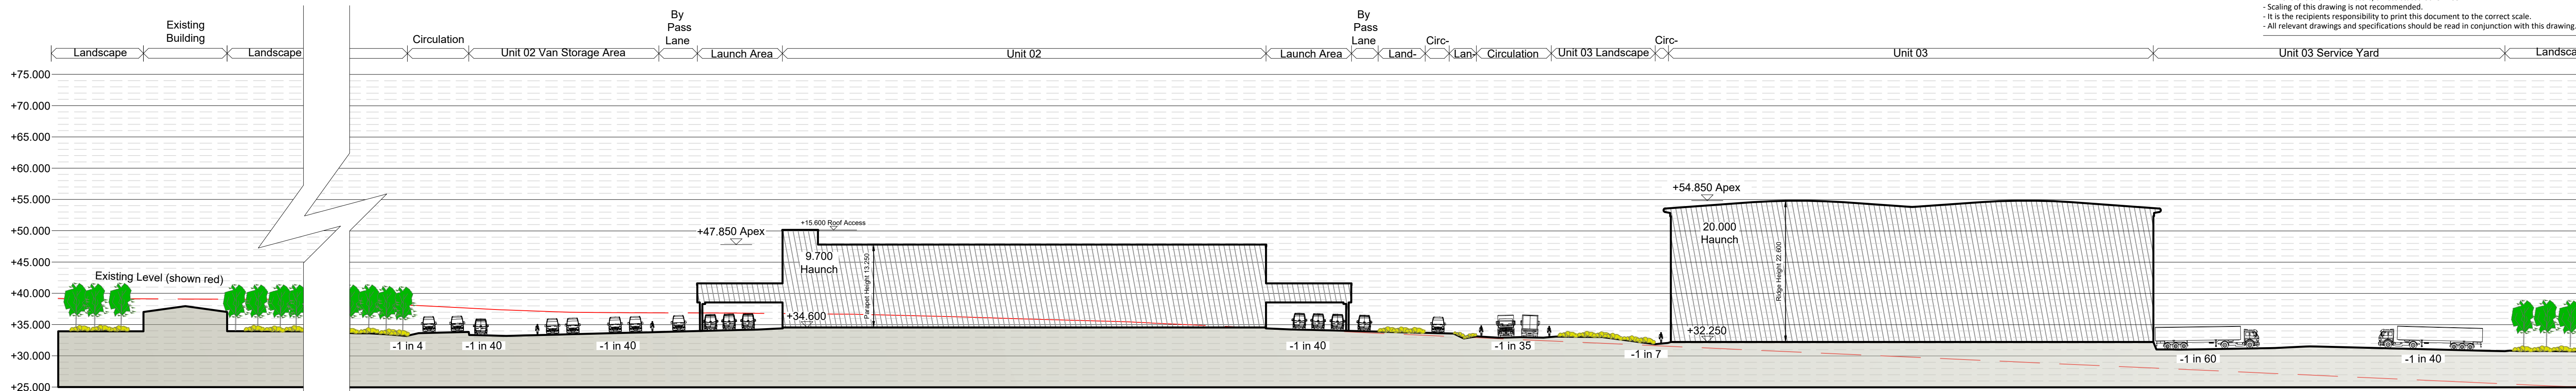


Site Section A-A Scale 1:500

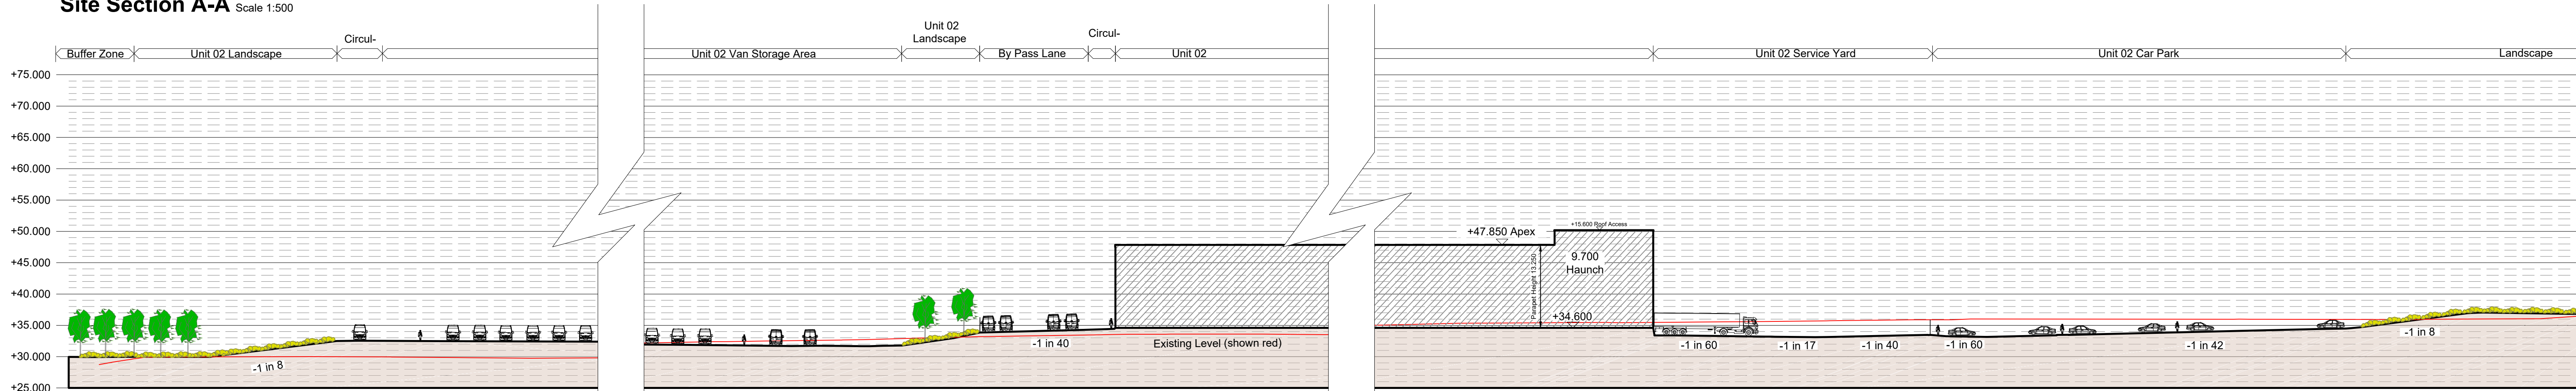


Site Section B-B Scale 1:500

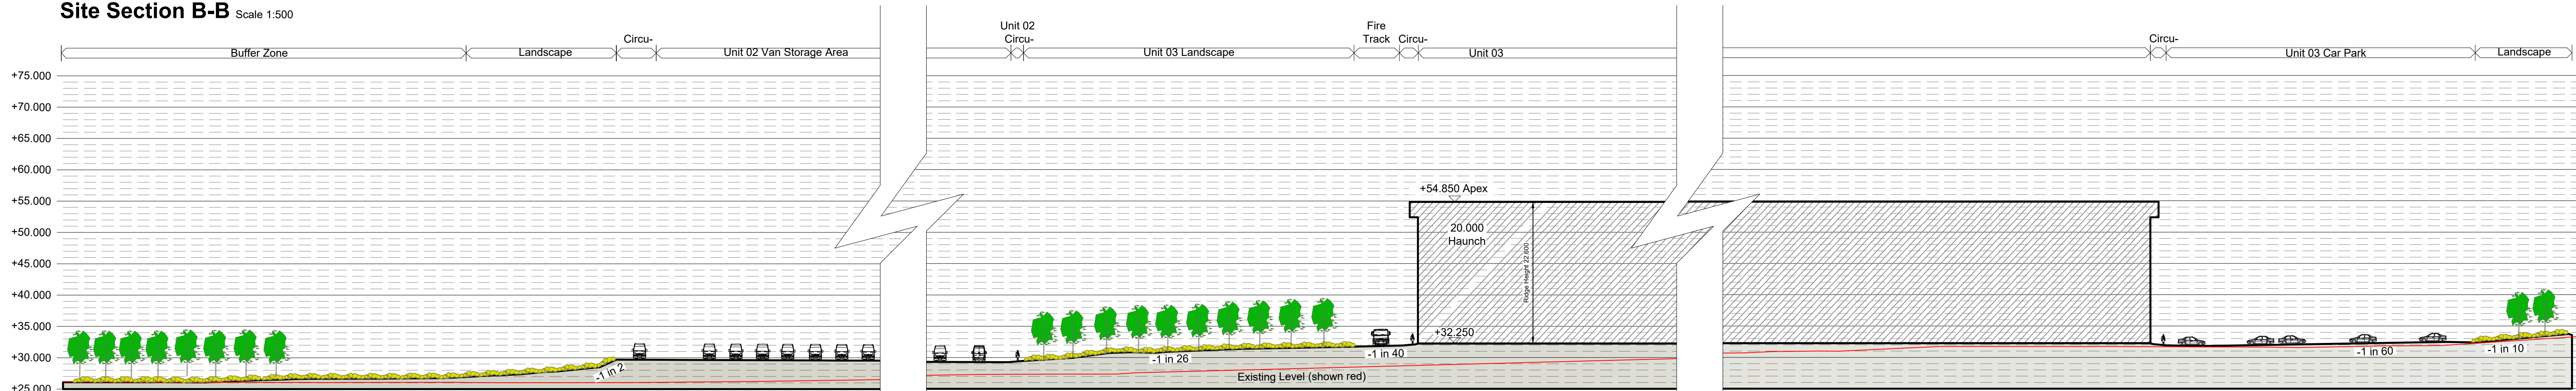


Site Section C-C Scale 1:500

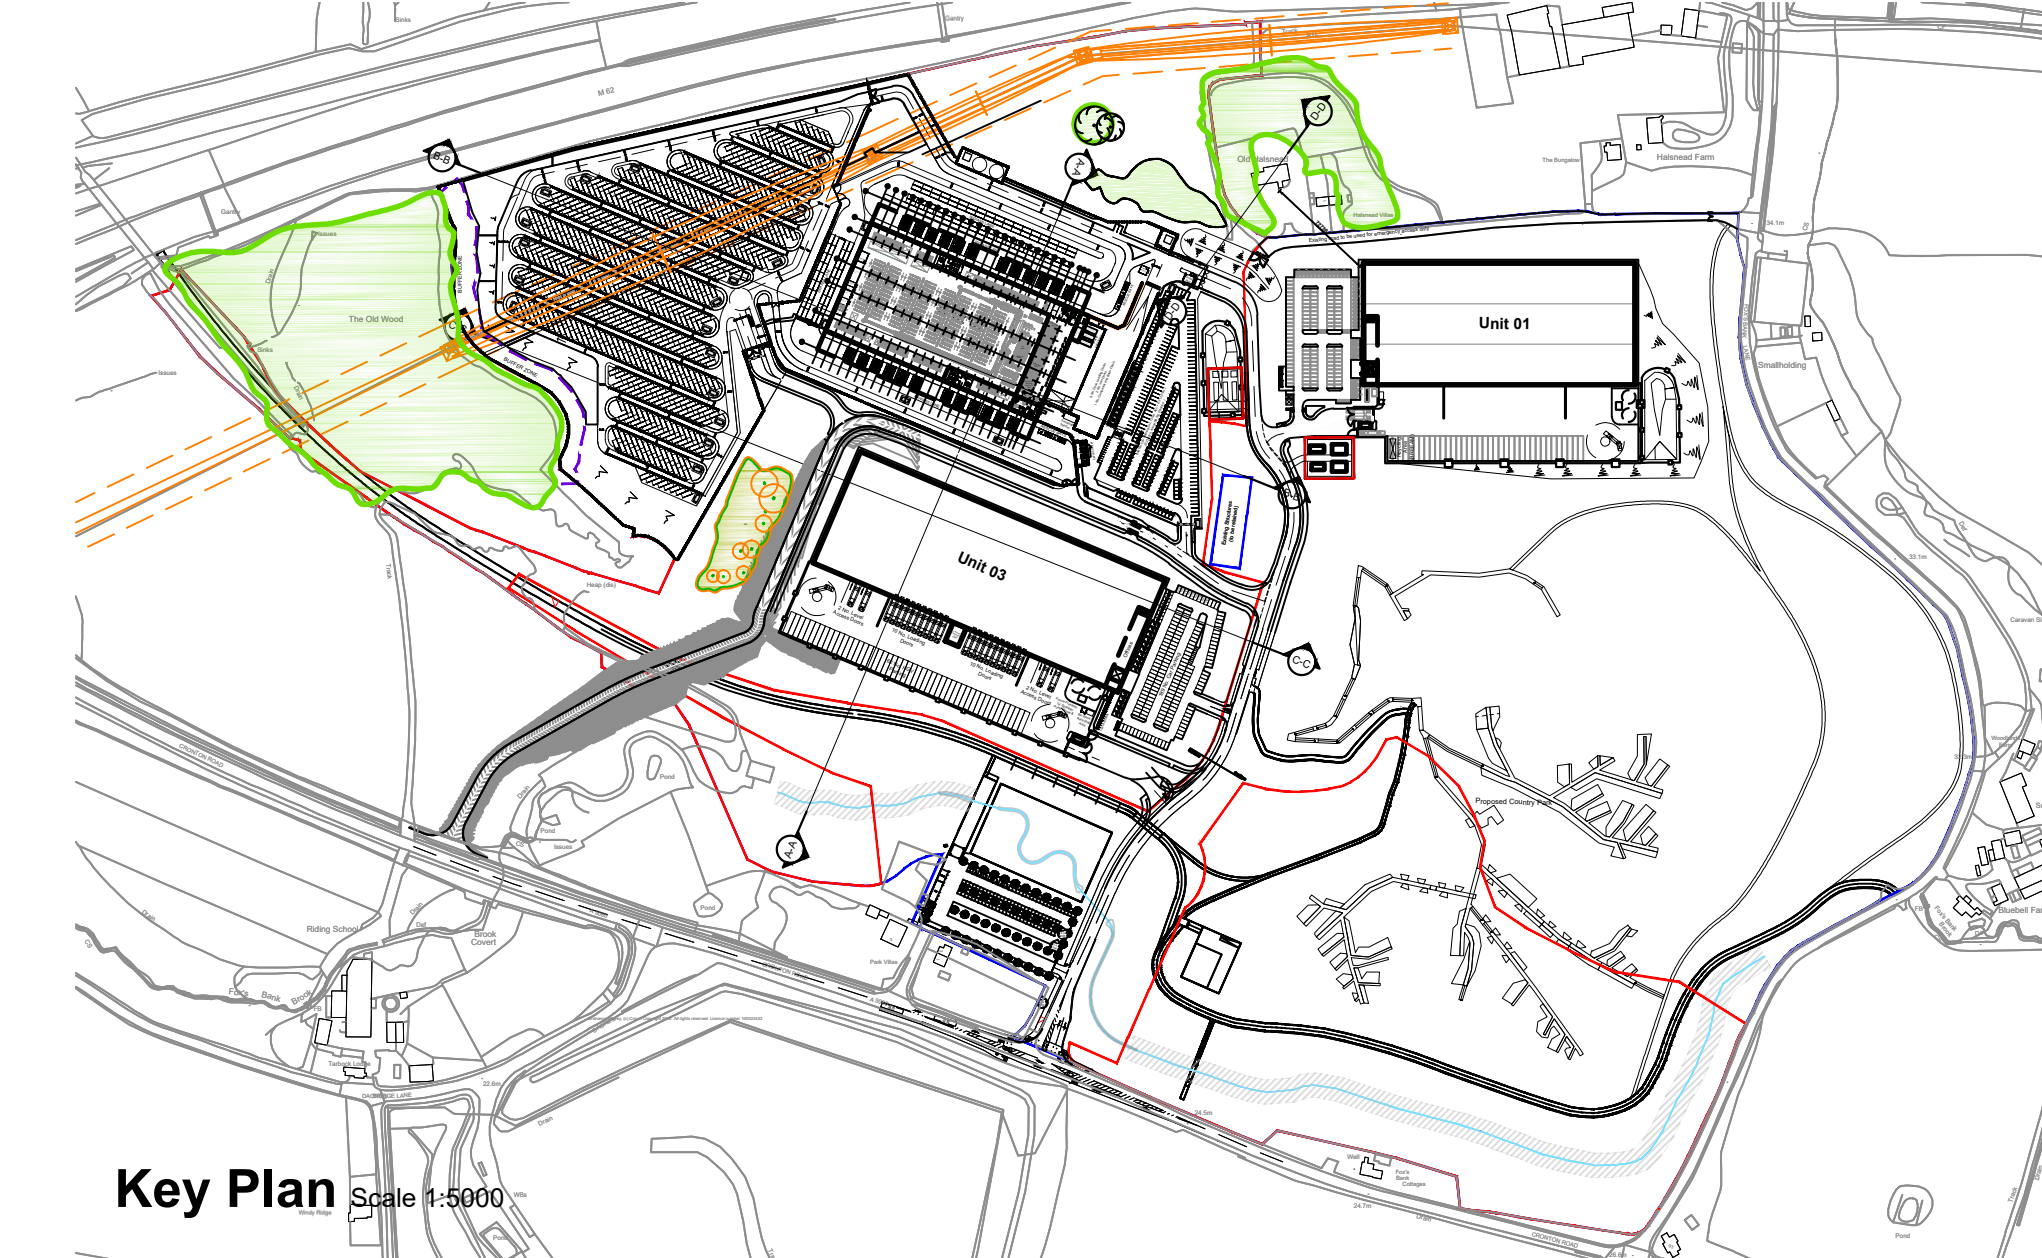

Key Plan Scale 1:5000

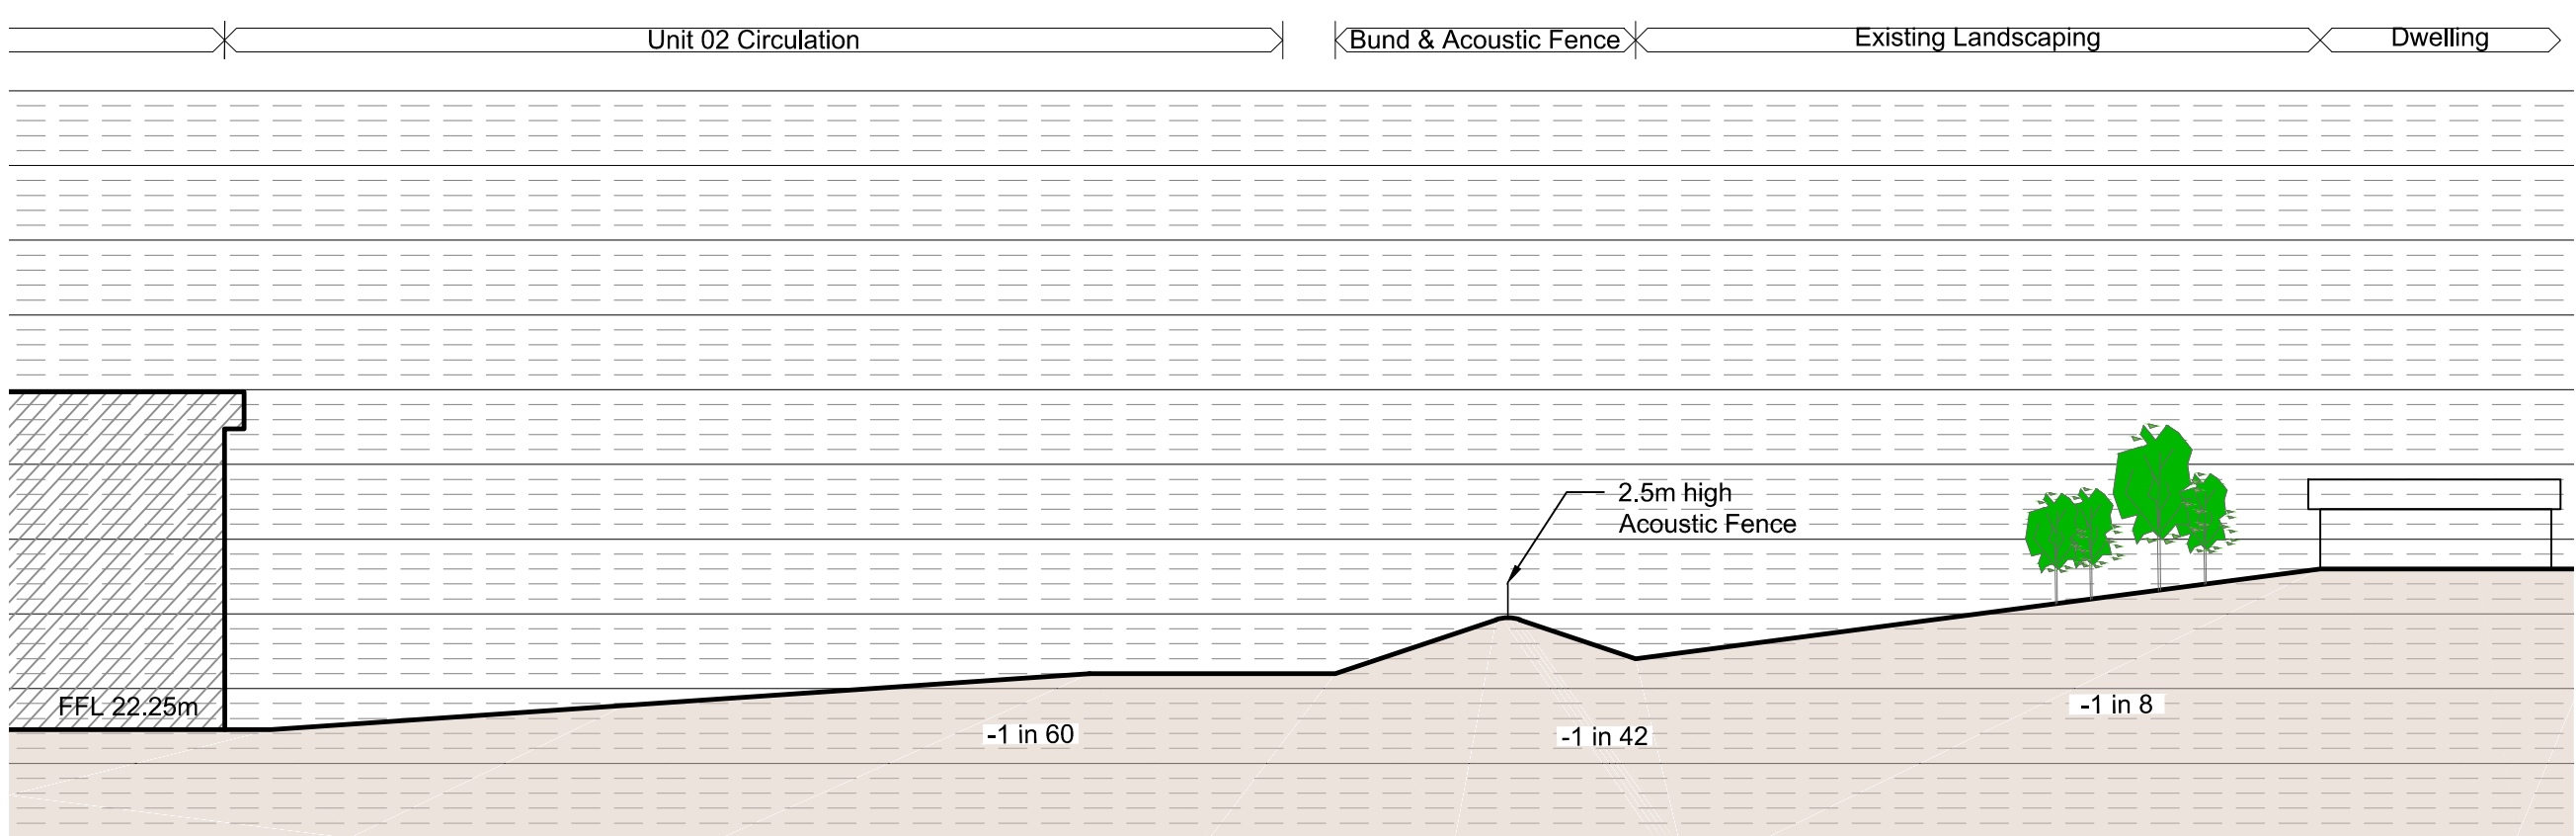

Site Section D-D Scale 1:500

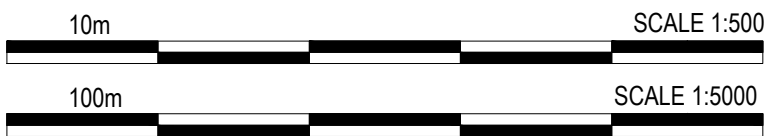

PLANNING

THIS DRAWING IS FOR PLANNING CONSIDERATION ONLY AND SHOULD NOT BE USED FOR ANY OTHER PURPOSE

rev amendments by ckd date

Phase 2, Symmetry Park,
Merseyside
Unit 02 & Unit 03 - Site Cross Sections

TRITAX SYMMETRY
A TRITAX BIG BOX COMPANY

umc
architects
3rd Floor, Manchester Club, 81 King Street, Manchester, M2 4AH
t: +44 (0)161 413 0590 e: info@umcarchitects.com

Drawing Status: MY / DEB
Date: 06/12/2021
Scale: As Noted A1
Drawing no: 21351 P4001
Revision: C