


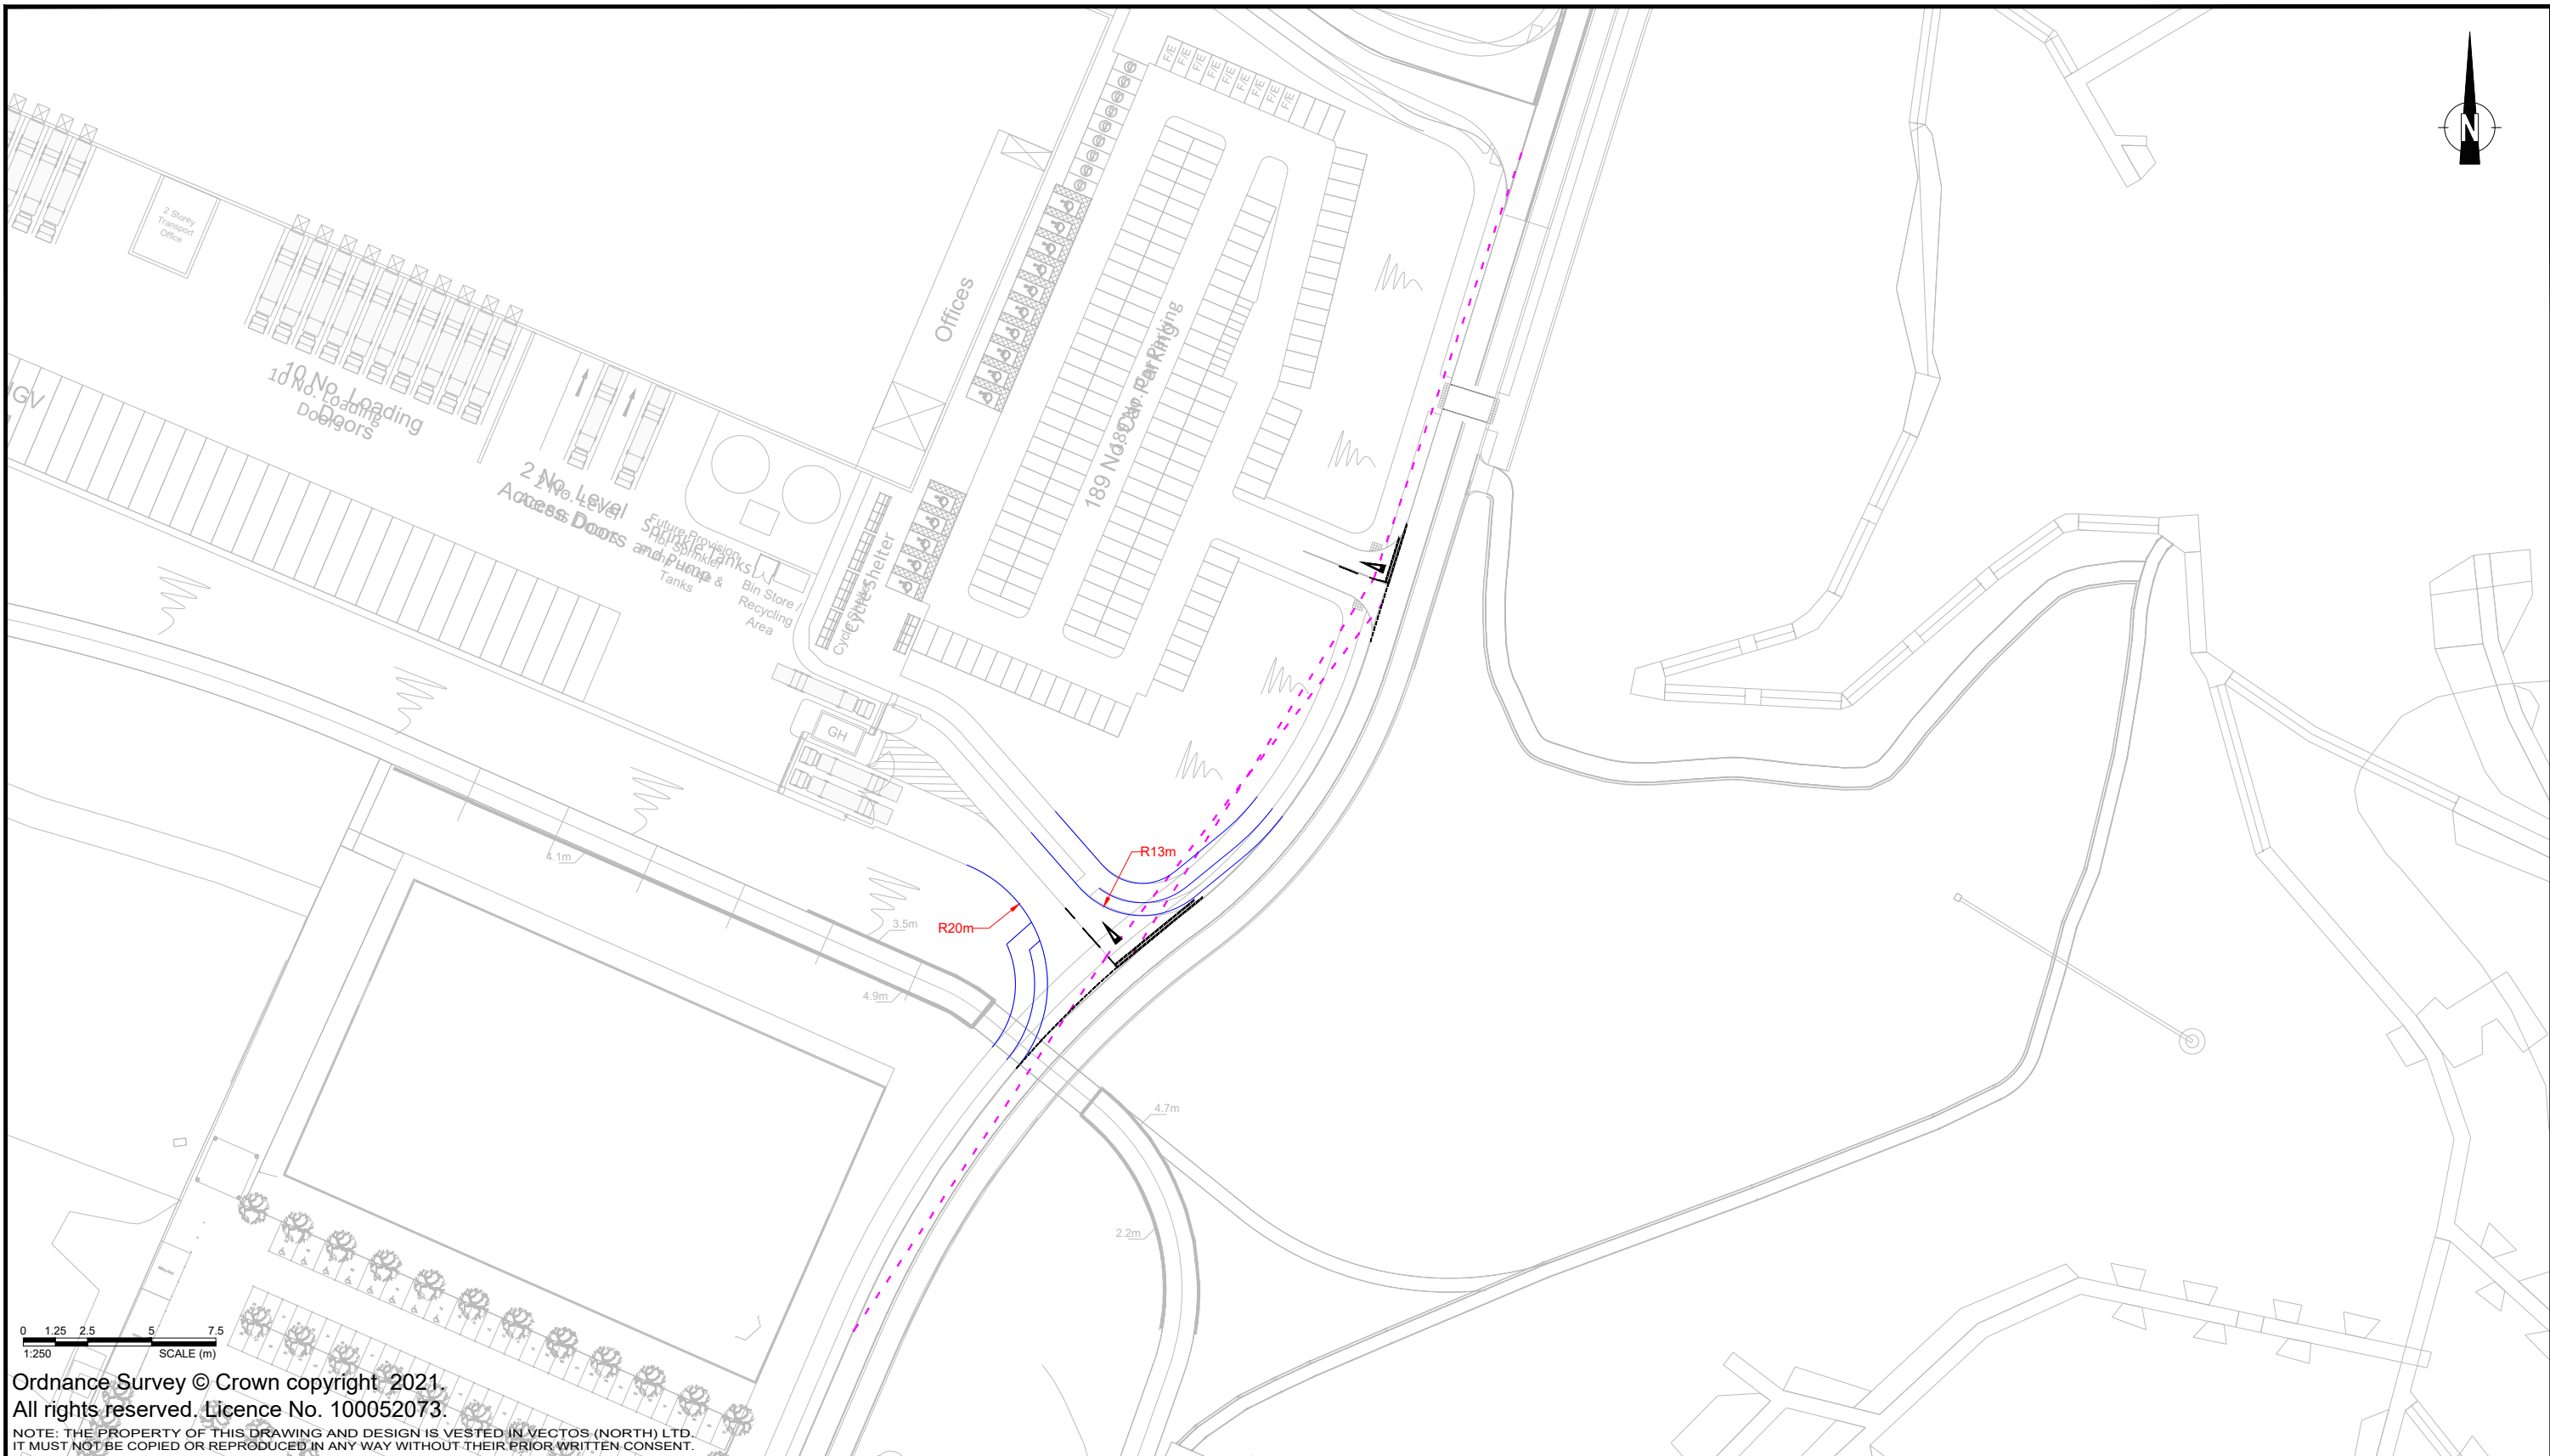

Ordnance Survey © Crown copyright 2021.
All rights reserved. Licence No. 100052073.
NOTE: THE PROPERTY OF THIS DRAWING AND DESIGN IS VESTED IN VECTOS (NORTH) LTD.
IT MUST NOT BE COPIED OR REPRODUCED IN ANY WAY WITHOUT THEIR PRIOR WRITTEN CONSENT.

REV.	DETAILS	DRAWN	CHECKED	DATE
A	Updated Site Layout	DJR	PT	11.11.21
B	Updated Site Layout	DJR	PT	17.12.21
C	Updated Alignment	DJR	PT	18.05.22

Notes:

- This is not a construction drawing and is intended for illustrative purposes only.
- White lining is indicative only.

Key

- Proposed Kerb
- Visibility splay at junction - 2.4m x 70m for a 30mph road speed in accordance with DMRB CD109

Cronton Colliery, Knowsley Reserved Matters 1		Tritax Symmetry	
Proposed Access Road and Junction Arrangement for Unit 03		vectos.	
		4th Floor Oxford Place, 61 Oxford Street, Manchester, M1 6EQ 0161 228 1008 e: manchester@vectos.co.uk	
DRAWN: WD	CHECKED: TR	DATE: 19.11.2021	SCALES: 1:1000
DRAWING NUMBER: VN212041-D101			REVISION: C