



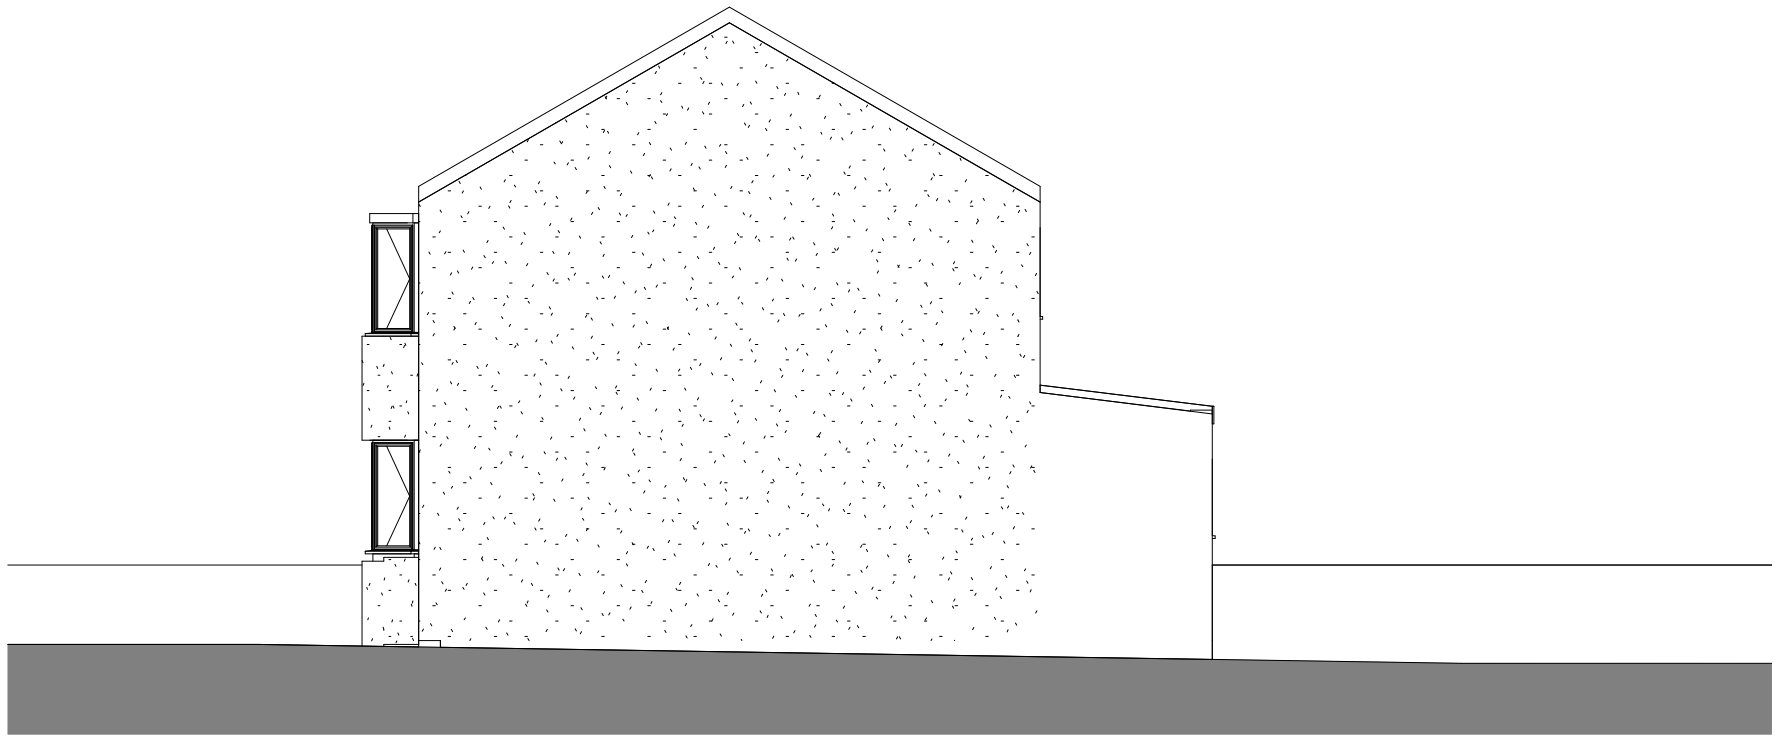


Current Side Elevation 2 (from 41 Swanside Road)

SCALE 1 : 100

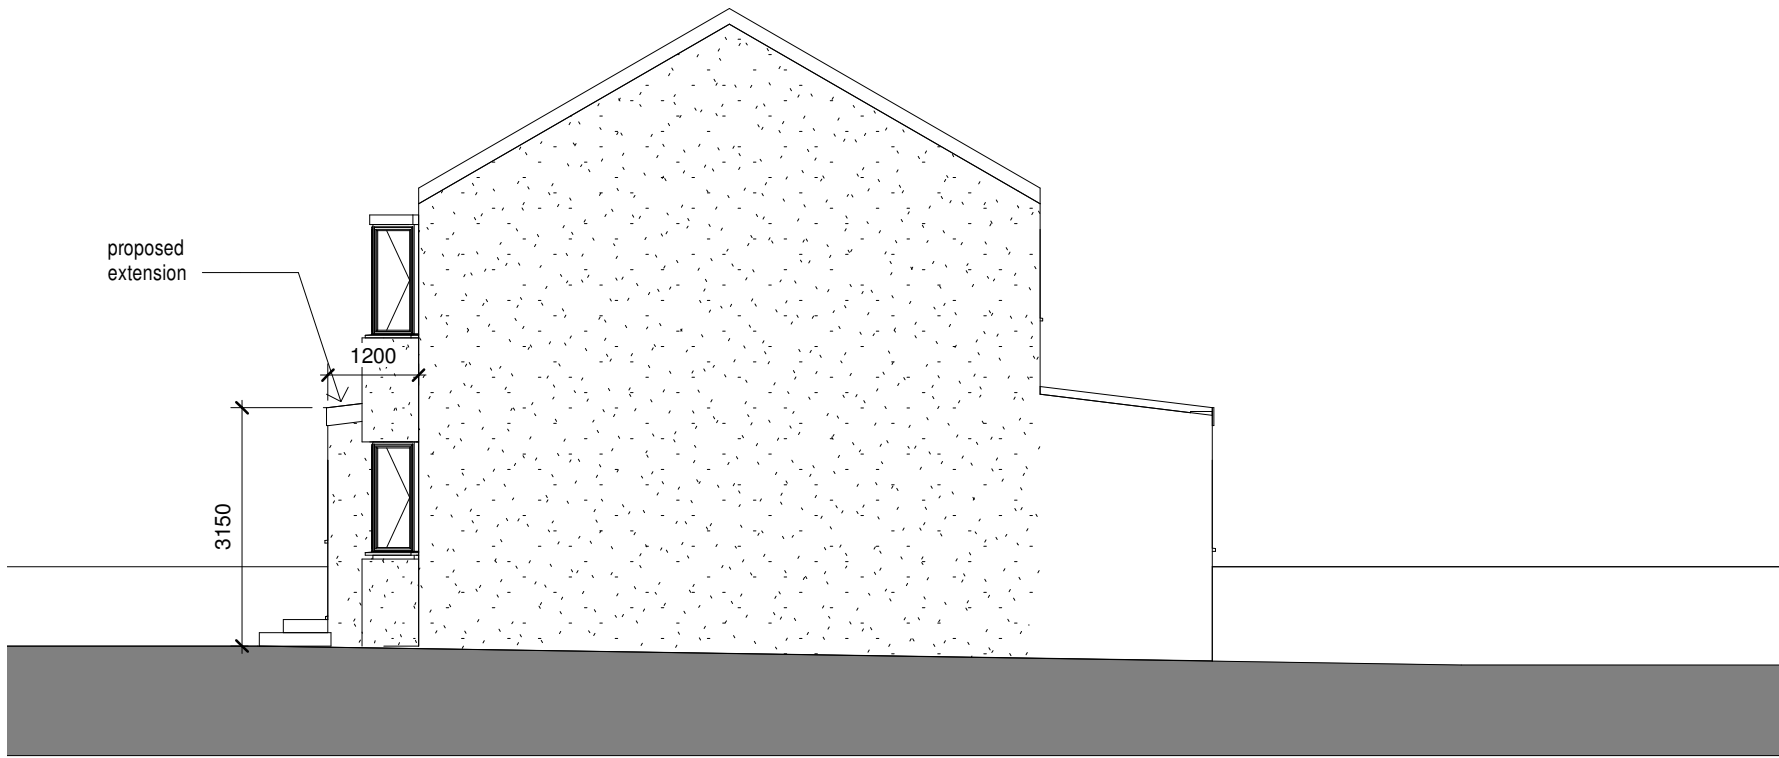

Proposed Side Elevation 2 (from 41 Swanside Road)

SCALE 1 : 100

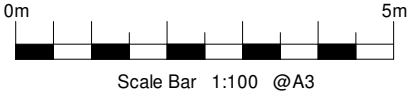

PROJECT :	CLIENT:	DRAWING NUMBER:	SHEET :	DRAWING STATUS:	SCALE (@ A3)	DRAWN BY :	DATE :	REV
39 Swanside Road	JON BLEASDALE	A105	Side Elevation 2	PLANNING	1 : 100	-	23.02.2021	