
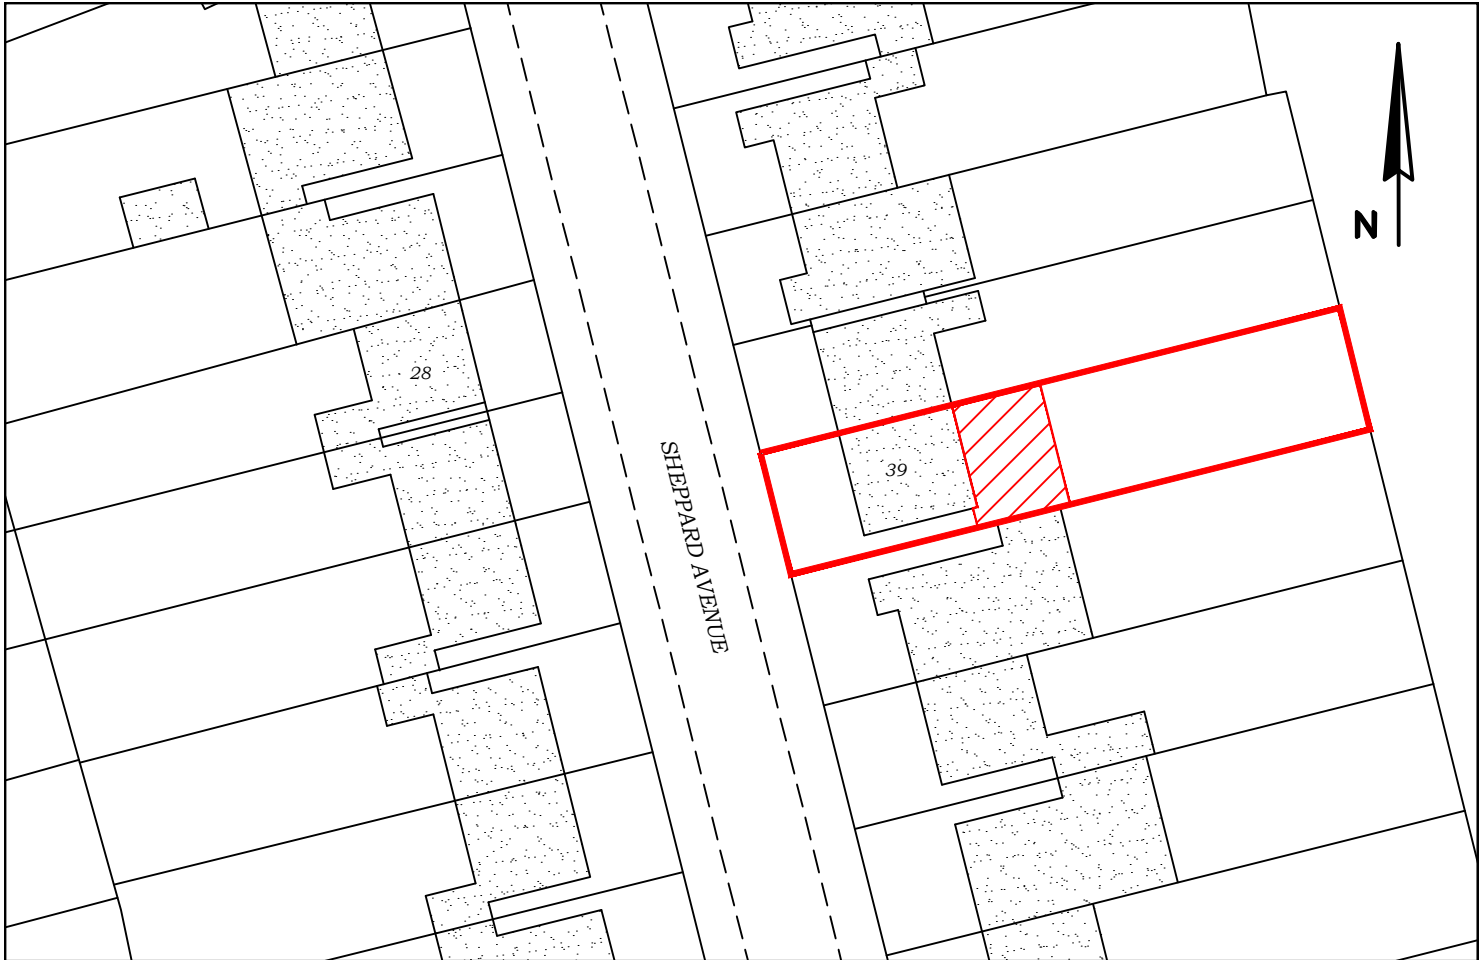
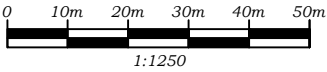


Site Plan
1:500 @ A4

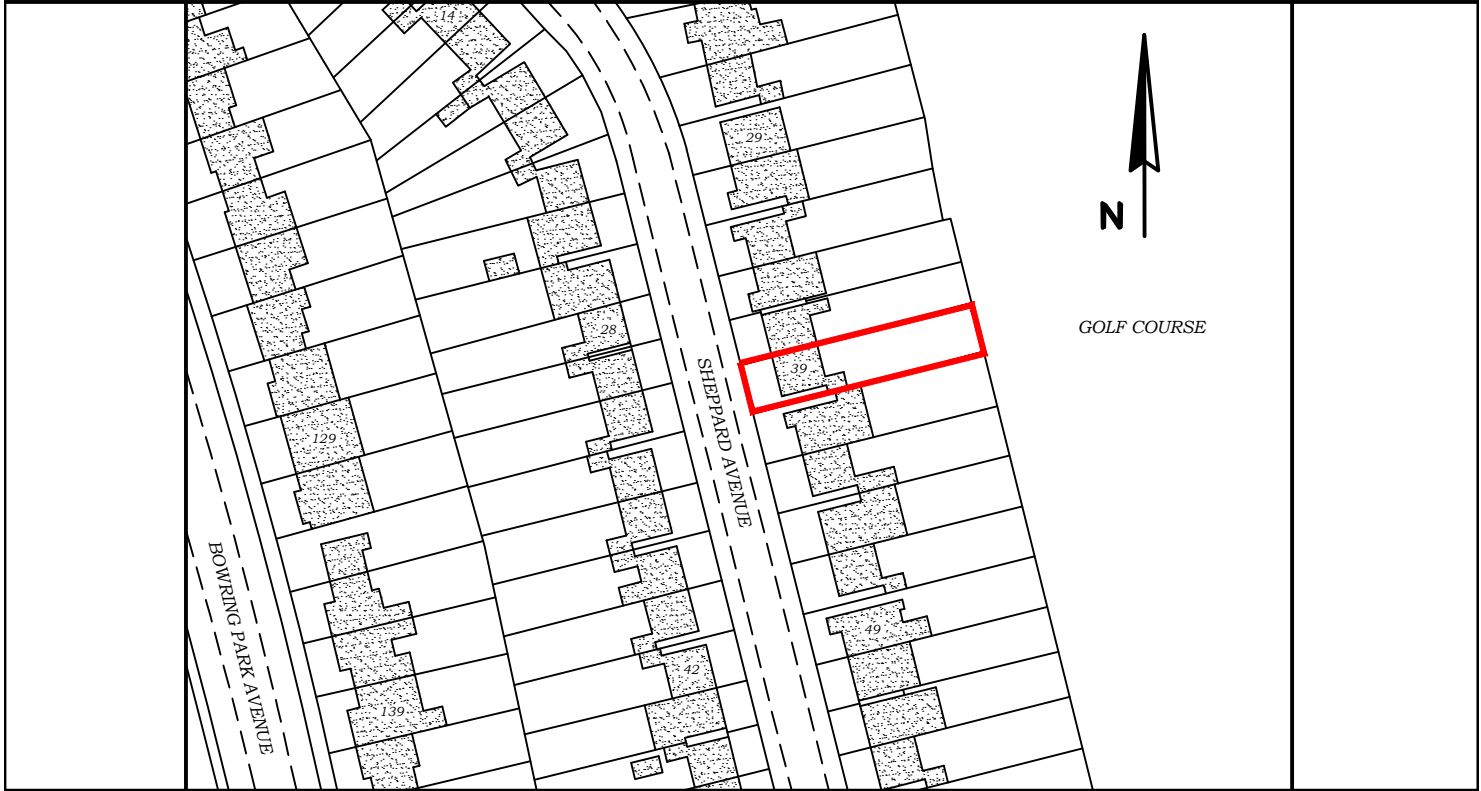

Location Plan
1:1250 @ A4