


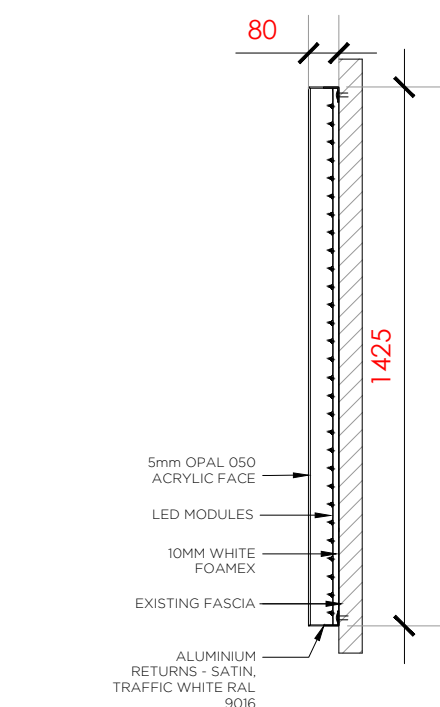
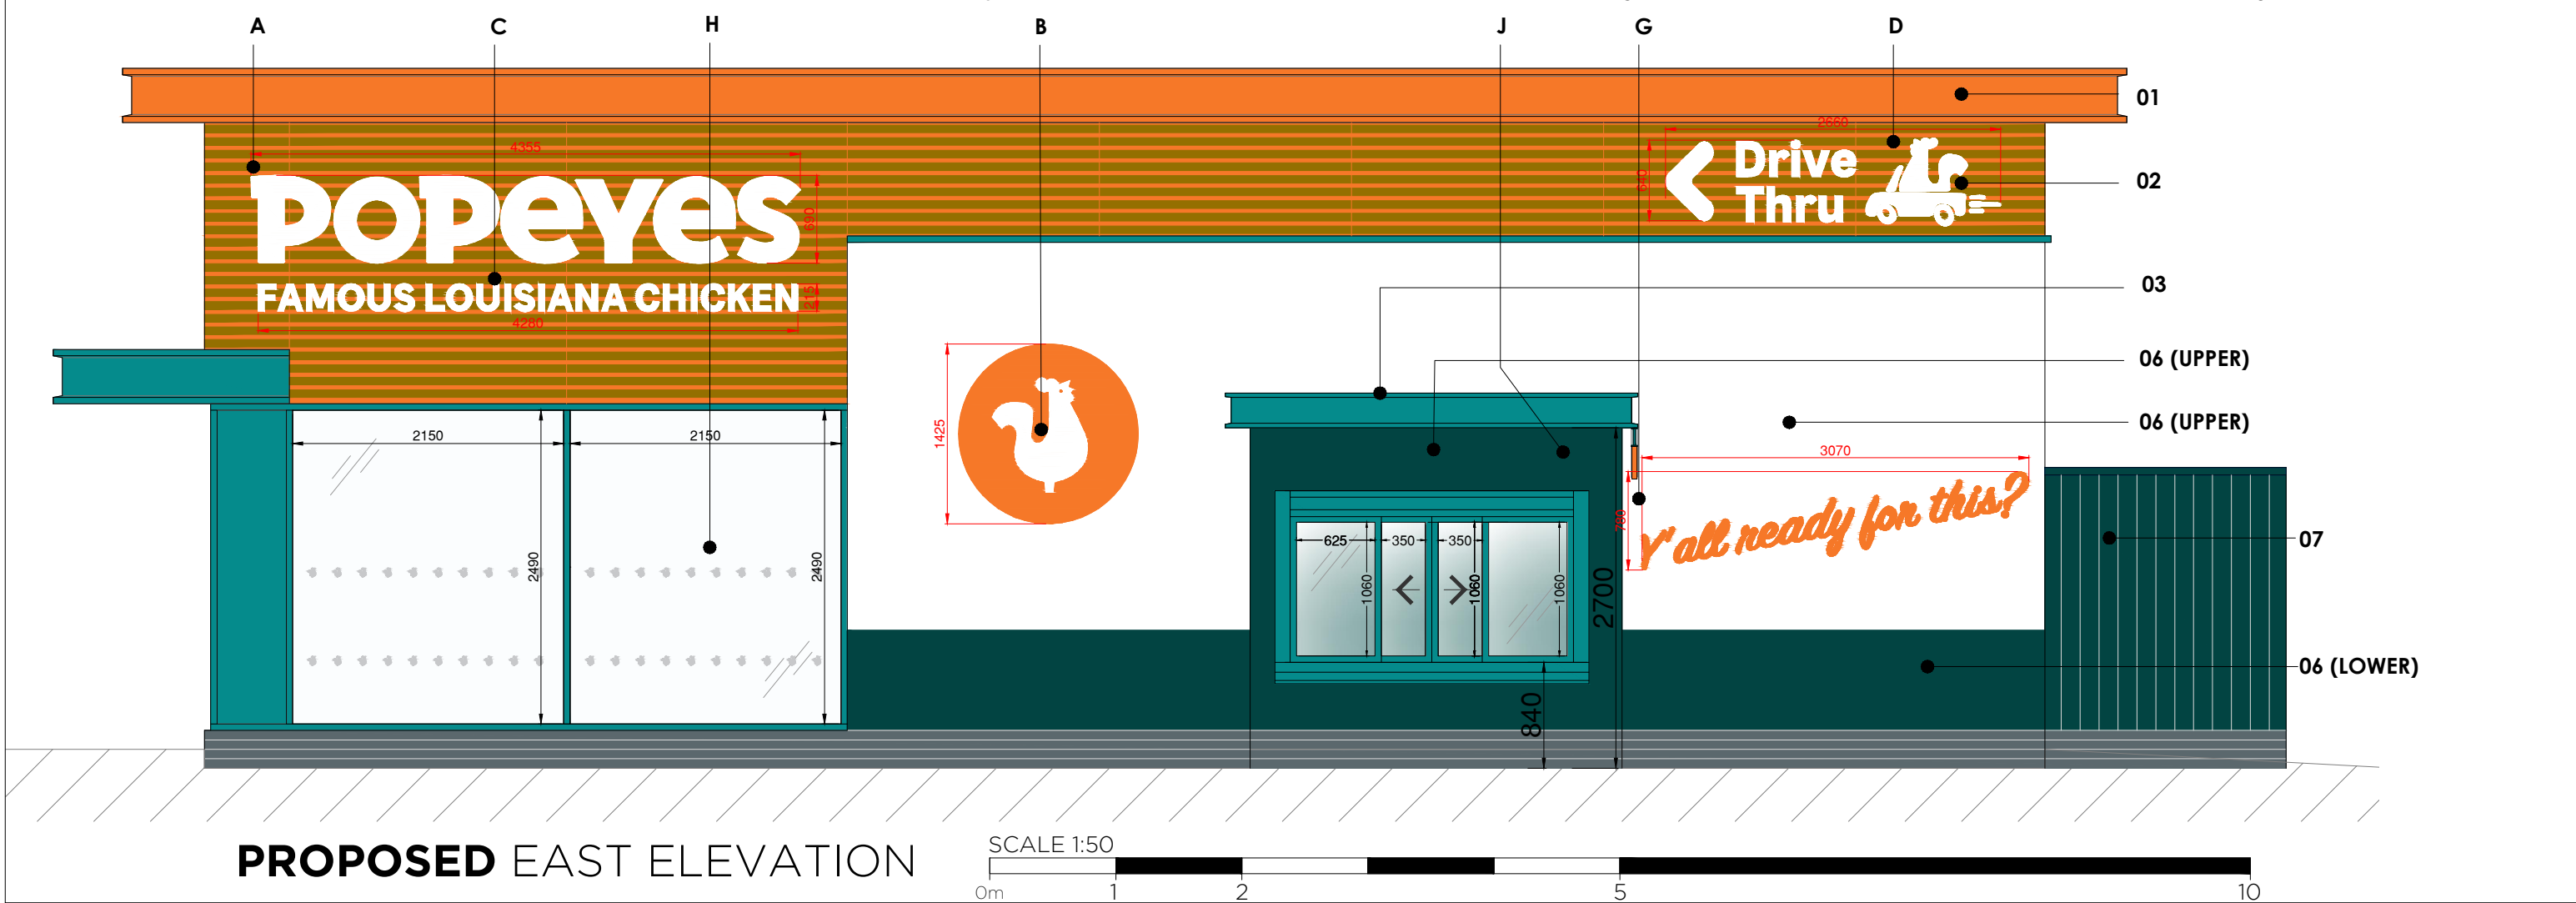
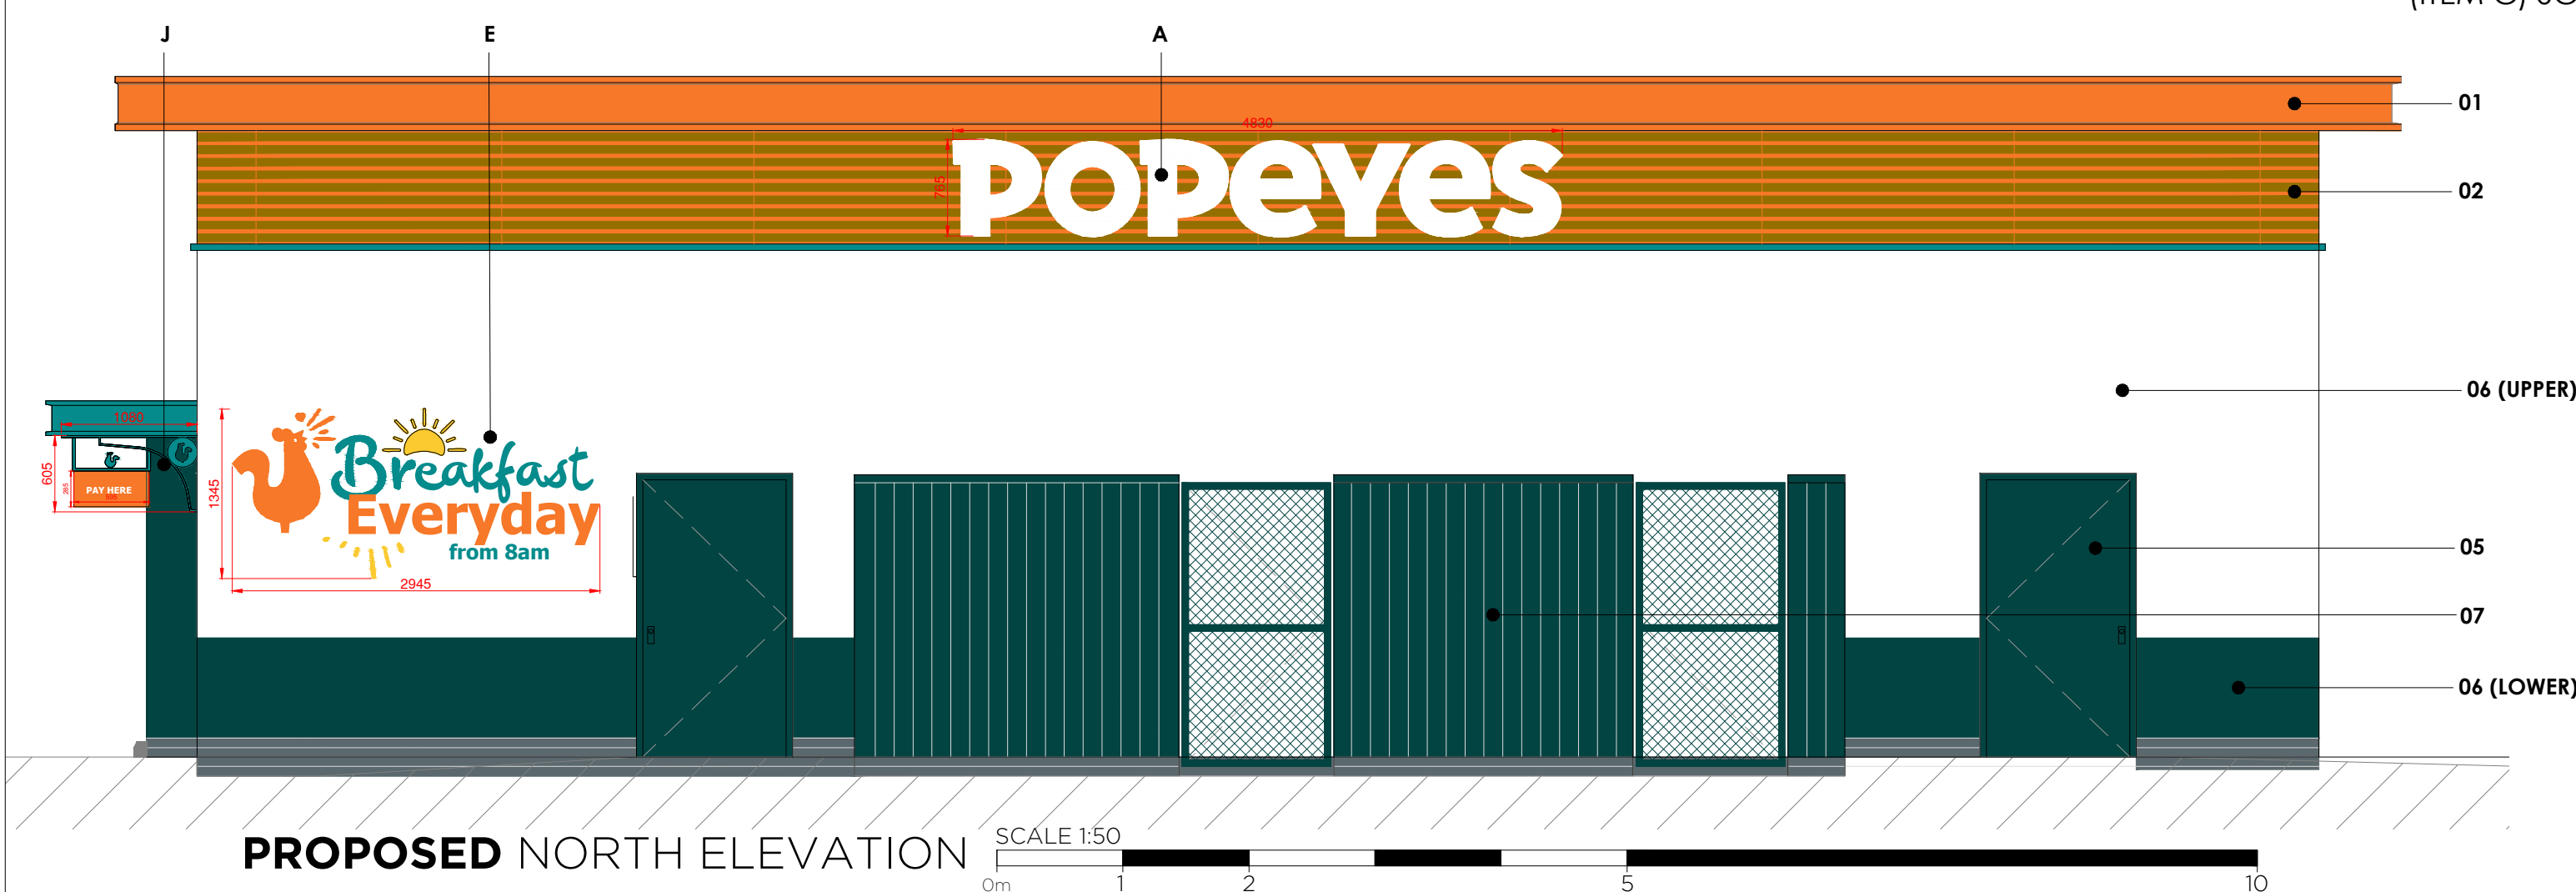
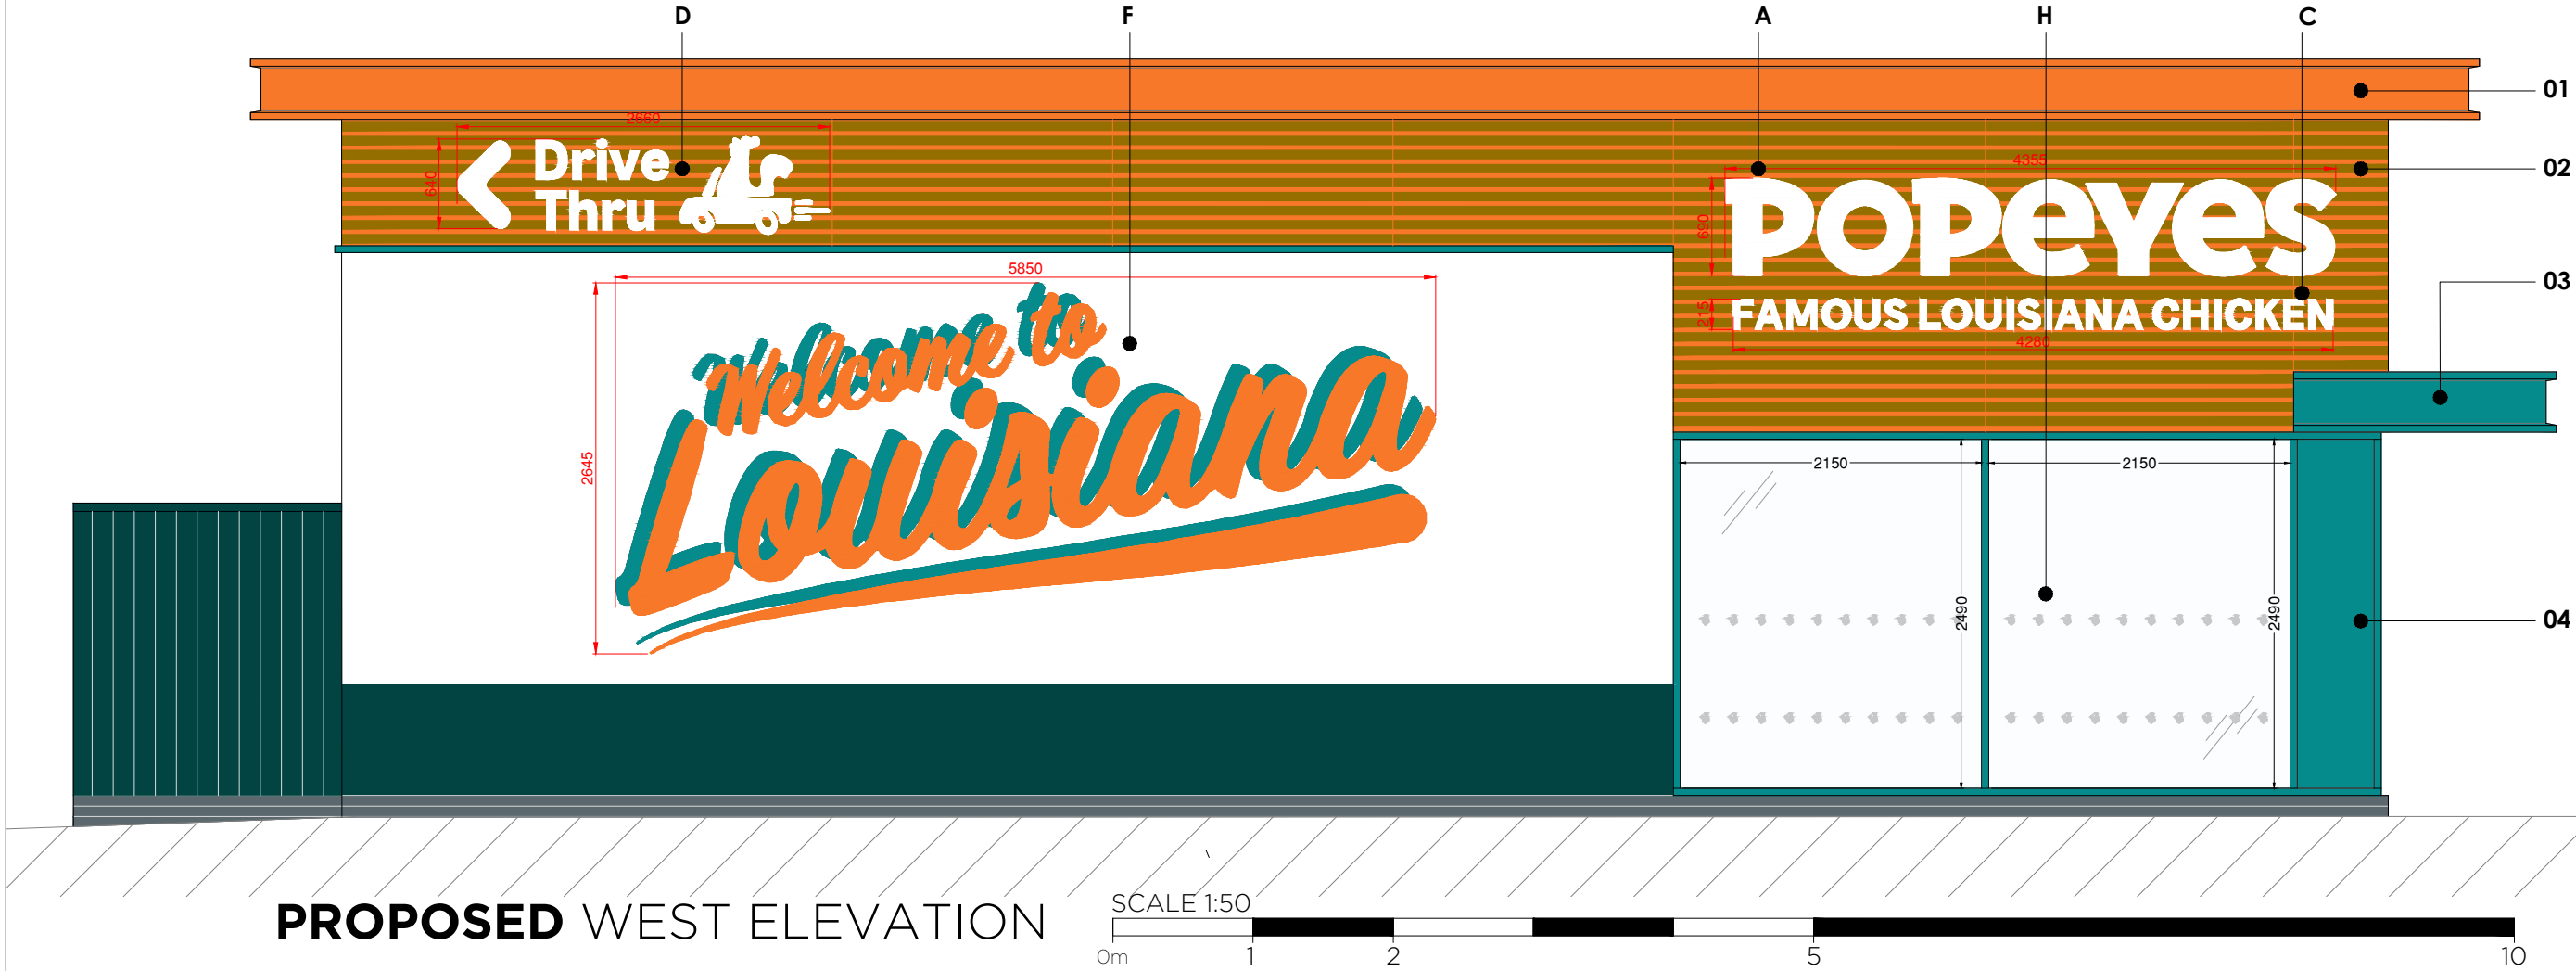


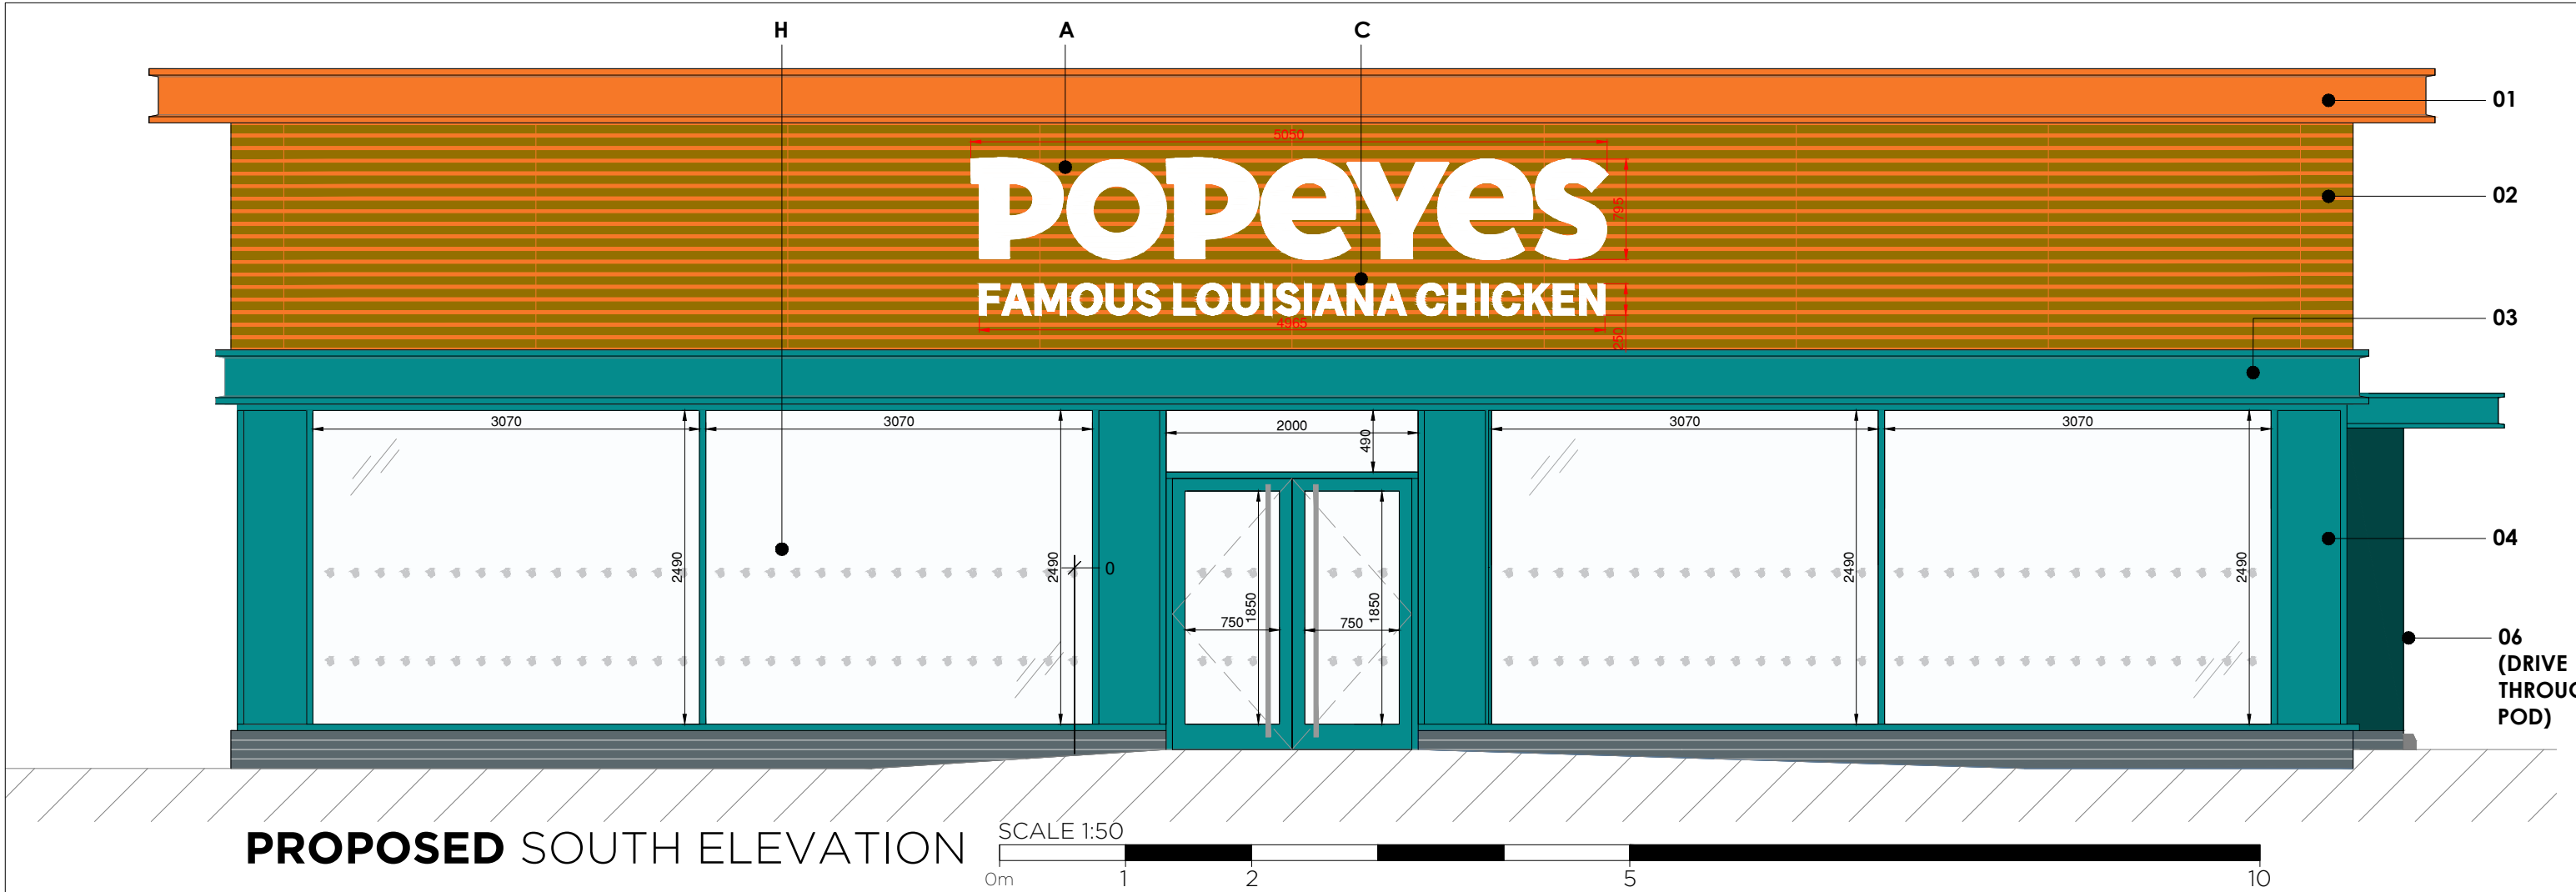


DETAIL 1 TYPICAL BRAND SEAL & NEW FASCIA SIGN SECTION (ITEM B) SCALE 1:20

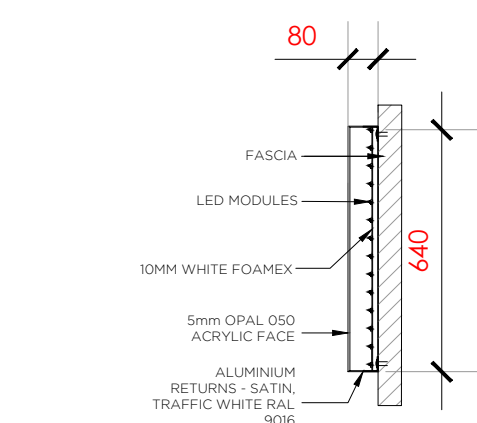


DETAIL 5 TYPICAL DRIVE THROUGH & LOGO & NEW FASCIA SIGN SECTION (ITEM D) SCALE 1:20

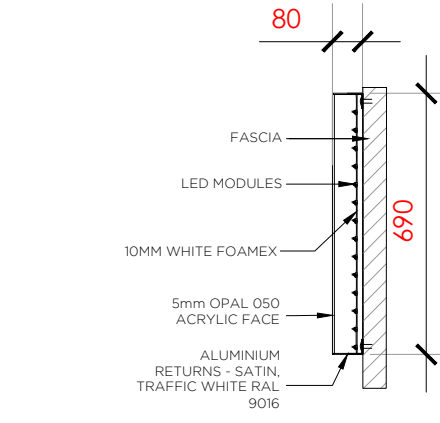


DETAIL 2 TYPICAL LETTERING & NEW FASCIA SIGN SECTION (ITEM A) SCALE 1:20

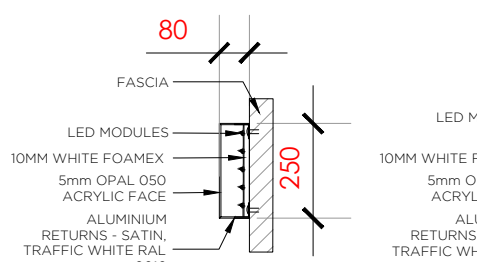


DETAIL 6 & 7 TYPICAL LETTERING & NEW FASCIA SIGN SECTION (ITEM C) SCALE 1:20

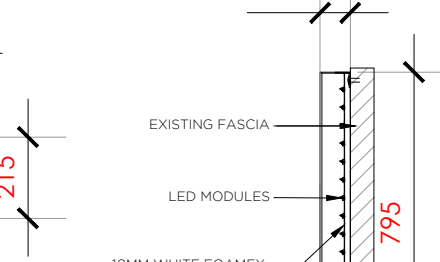

DETAIL 3 TYPICAL LETTERING & NEW FASCIA SIGN SECTION (ITEM A) SCALE 1:20

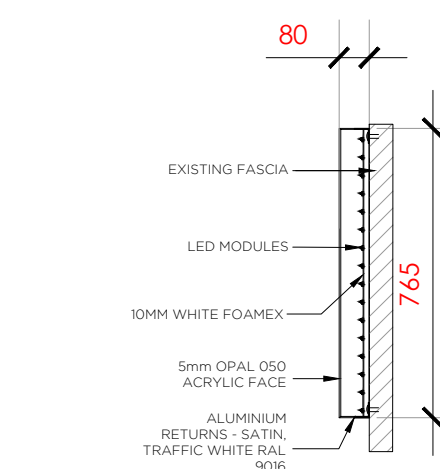


DETAIL 4 TYPICAL LETTERING & NEW FASCIA SIGN SECTION (ITEM A) SCALE 1:20

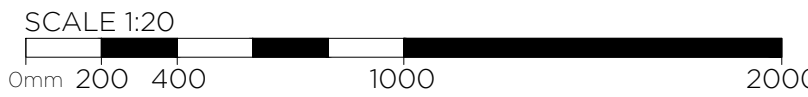


FACADE MATERIAL SCHEDULE	
ITEM	DESCRIPTION
01	FASCIA BAND POWDER COATED ALUMINIUM Finish Colour: RAL 2003
02	FASCIA PANEL SYSTEM SULCADO CLADDING SYSTEM MOUNTED ON VENTED SUBFRAME FIXED TO SUBSTRATE Finish Colour: RAL 2003
03	CANOPY POWDER COATED ALUMINIUM Finish Colour: RAL 5018
04	SHOPFRONT FRAME / DRIVE THROUGH WINDOW FRAME POWDER COATED ALUMINIUM Finish Colour: RAL 5018
05	STEEL SERVICE DOOR SPRAY/ PAINTED Finish Colour: RAL 6004
06	UPPER RENDER SPRAYED/ PAINTED Finish Colour: RAL 9016 LOWER RENDER / DRIVE THROUGH POD RENDER SPRAYED/ PAINTED Finish Colour: RAL 6004
07	COMOUND SPRAYED/ PAINTED TIMBER Finish Colour: RAL 6004

FACADE SIGNAGE SCHEDULE		
ITEM	EXAMPLE (NTS)	DESCRIPTION
A		'POPEYES' LOGO Internally illuminated signage - 225 candele per sqm Size: 4355 x 690 mm / 4830 x 765 x 80mm / 5050 x 795 x 80mm Detail: Finish flex wording logo extruded aluminium sign comp system finished RAL 9016 illumination provided banks of LED. Flex face substrate is to be decorated with face applied 3M self adhesive films. Colour: RAL 9016
B		'POPEYES' BRAND SEAL Internally illuminated signage - 225 candele per sqm Size: 1425mm DIA x 80mm Detail: Finish flex logo extruded aluminium sign comp system finished Orange on white background, illumination provided banks of LED. Flex face substrate is to be decorated with face applied 3M self adhesive films. Colour: RAL 9016 / RAL 2003
C		'FAMOUS LOUISIANA CHICKEN' LOGO Internally illuminated signage - 225 candele per sqm Size: 4280mm x 215mm x 80mm / 4965mm x 250mm x 80mm Detail: Finish flex wording logo extruded aluminium sign comp system finished RAL 9016 illumination provided banks of LED. Flex face substrate is to be decorated with face applied 3M self adhesive films. Colour: RAL 9016
D		'DRIVE THRU' LOGO Internally illuminated signage - 225 candele per sqm Size: 2662mm x 640mm x 80mm Detail: Finish flex wording logo extruded aluminium sign comp system finished RAL 9016 illumination provided banks of LED. Flex face substrate is to be decorated with face applied 3M self adhesive films. Colour: RAL 9016
E		'BREAKFAST EVERYDAY' VINYL Non-illuminated vinyl signage Size: 2945mm x 1345mm Detail: Vinyl cut Graphic Colour: RAL 2003 & 5018 & 1018
F		'WELCOME TO LOUISIANA' VINYL Non-illuminated vinyl signage Size: 5850mm x 2645mm Detail: Vinyl cut Graphic Colour: RAL 2003 & 5018
G		'YA'LL READY FOR THIS' VINYL Non-illuminated vinyl signage Size: 3070mm x 780mm Detail: Vinyl cut Graphic Colour: RAL 2003
H		'POPPY MANIFESTATION' VINYL Non-illuminated frosted vinyl signage Size: 75mm x 65mm Detail: Vinyl cut Graphic Colour: As Shown
J		PROJECTION SIGNS Aluminum sign with matt white vinyl applied to both sided Size: Frame: 605mm x 1080mm x 50mm Sign: 385mm x 595mm x 40mm Detail: Vinyl cut Graphic Colour: As Shown

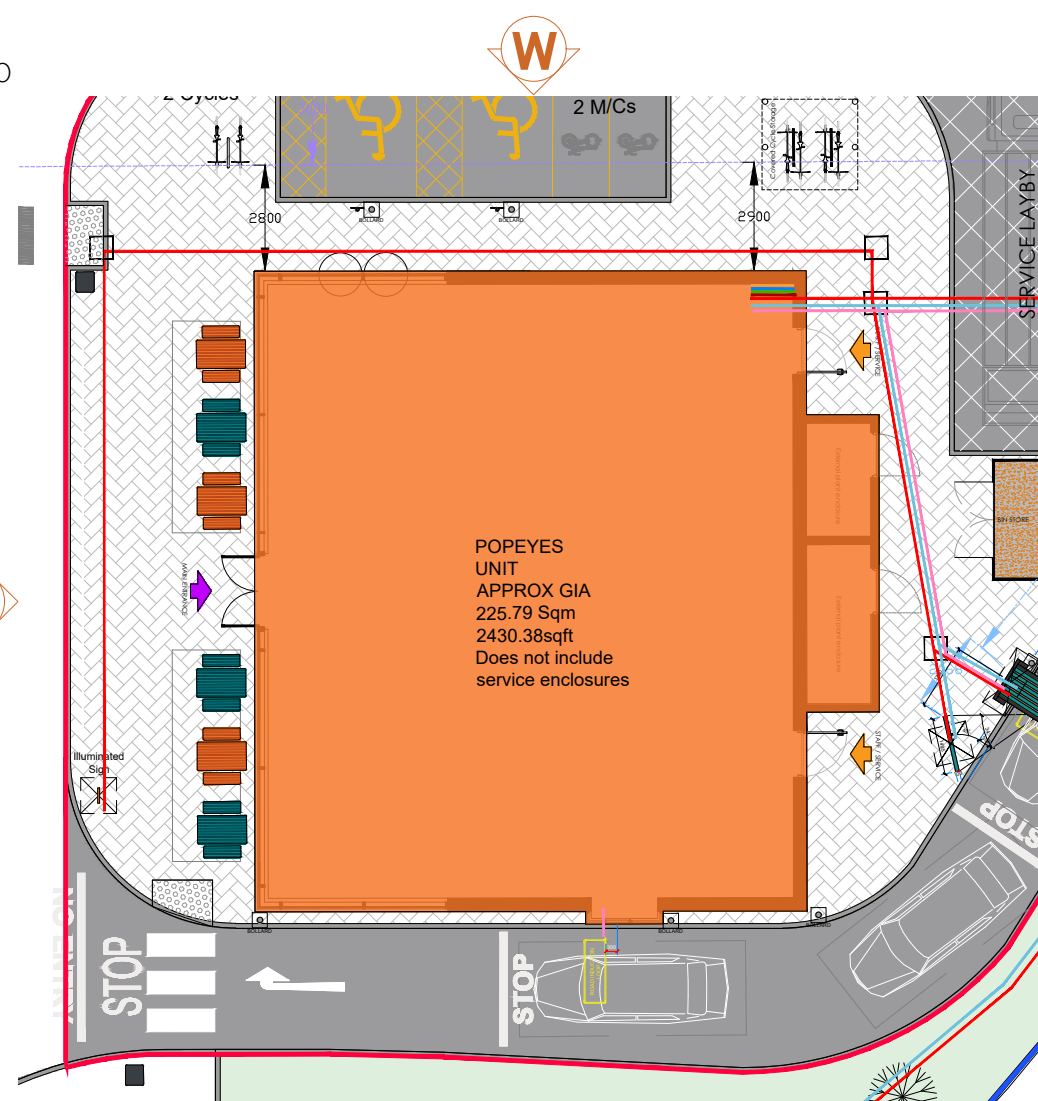

PROPOSED KEY PLAN

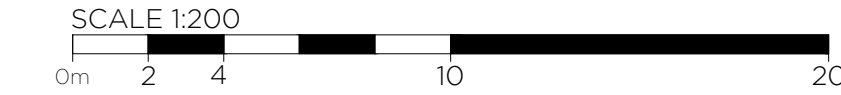

- NOTES
- ALL DIMENSIONS IN MILLIMETRES (mm) AND LEVELS IN METRES (m) ABOVE NATIONAL DATUM. ALL DIMENSIONS TO BE CHECKED ON SITE AND AGREED ON SITE WITH APPOINTED BUILDING CONTRACTOR/SHOPFITTER.
 - THIS DRAWING IS TO BE READ IN CONJUNCTION WITH ALL RELEVANT ARCHITECTURAL DRAWINGS AND SPECIFICATIONS AS WELL AS ALL RELEVANT INFORMATION FROM THE STRUCTURAL, MEP AND CIVIL ENGINEERS.
 - THIS DRAWING HAS BEEN PREPARED IN ACCORDANCE WITH THE SCOPE OF APPOINTMENT WITH THE CLIENT AND IS SUBJECT TO THE TERMS OF THAT APPOINTMENT AND SHOULD ONLY BE USED FOR THE PURPOSE FOR WHICH IT IS INTENDED.
 - ALL NEW CONSTRUCTION AND MATERIALS ARE TO CONFORM TO LOCAL BY LAWS, CURRENT BUILDING REGULATIONS AND BRITISH STANDARDS.
 - THIS DRAWING AND ALL OF THE INFORMATION SHOWN IS THE PROPERTY OF @ ARCHITECT (UK) LTD AND SHALL NOT BE COPIED WHOLE OR IN ANY PART, OR USED FOR ANY OTHER PURPOSE WITHOUT WRITTEN PERMISSION OF THE COMPANY.

REV.	DATE	DESCRIPTION	BY

POPEYES

@ ARCHITECT

© Architect (UK) Ltd
Suite 2, Clocktower House, Station Road West Horndon, Essex CM13 3XL

01708 477899
office@architect.ltd.uk
www.architect.ltd.uk

CLIENT POPEYES	
PROJECT LIVERPOOL DT	
UNIT 9, ACADEMY BUSINESS PARK COUNTY ROAD, KIRKBY L33 7AN	
DRAWING TITLE PROPOSED EXTERNAL ELEVATIONS	
SCALE @ A1 1:50 / 1:200	
DRAWN LW	CHECKED @
PURPOSE OF ISSUE PLANNING	STATUS SO
DRAWING No 23.0233-A-DR-PL-20-250	REV -