




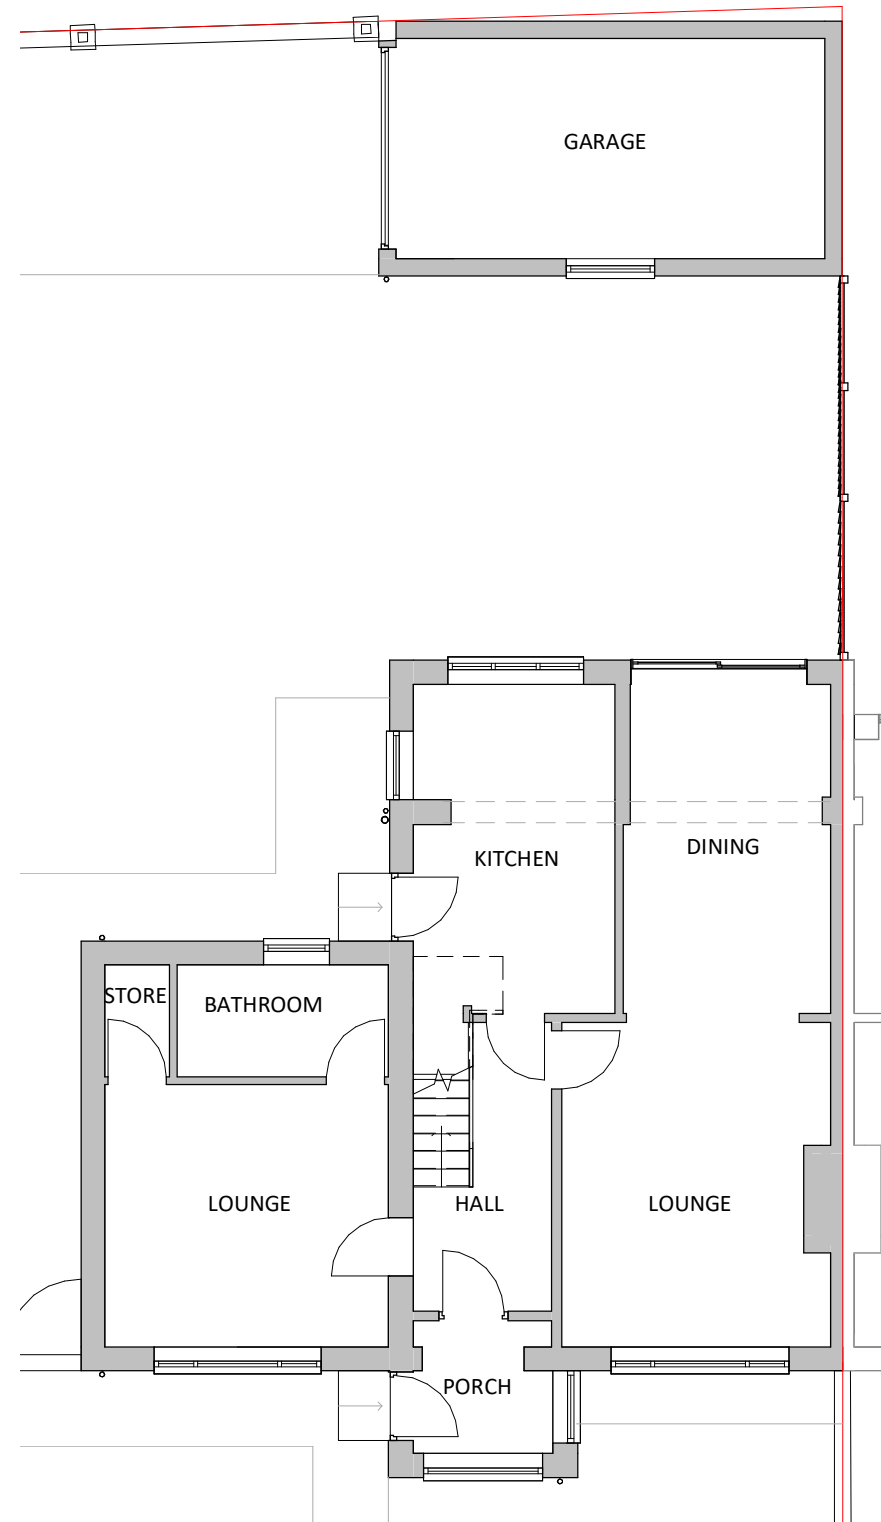



GF PLAN

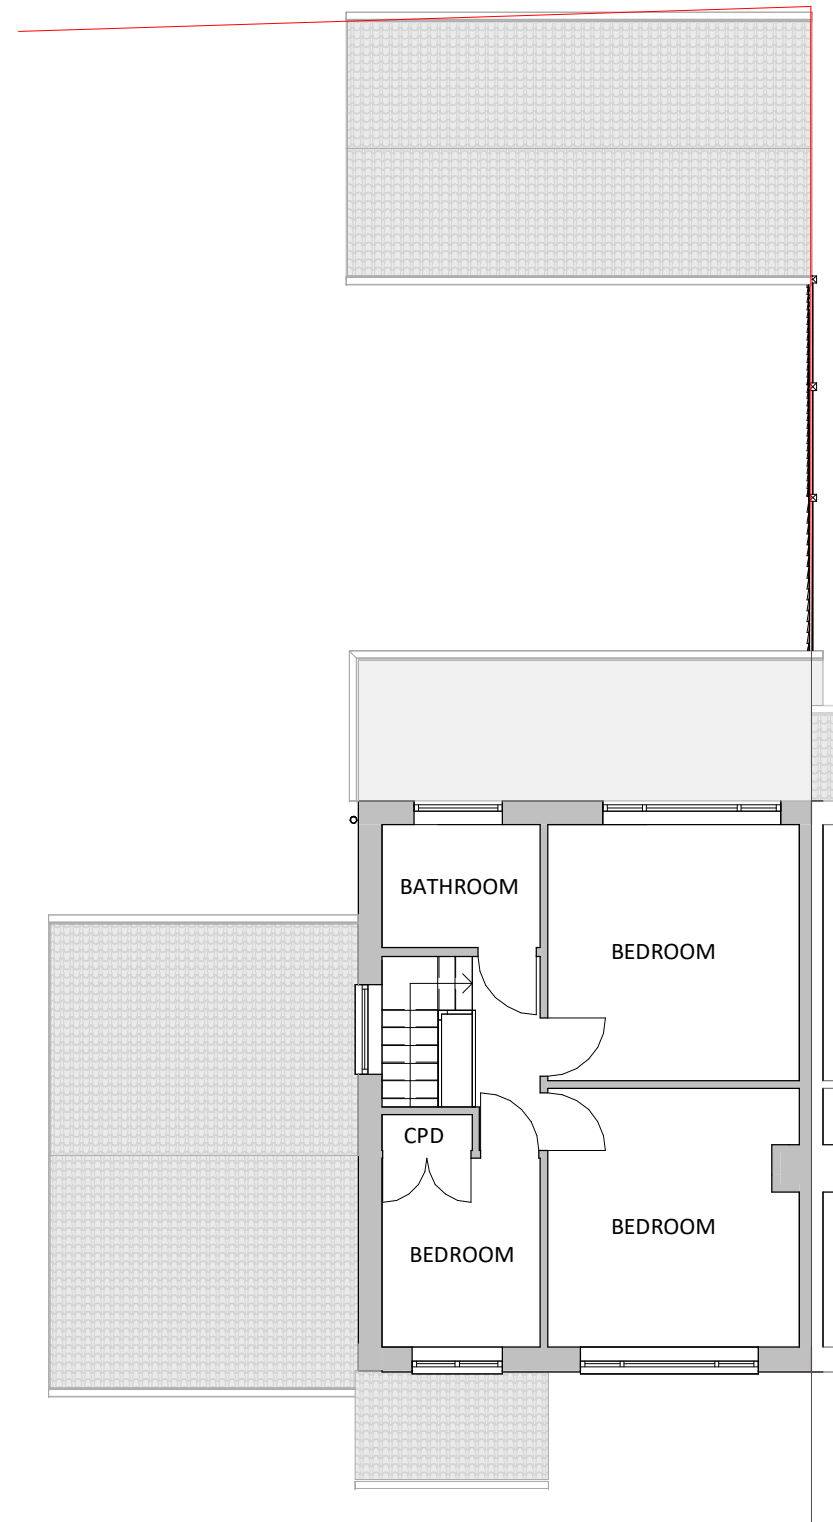

1F PLAN

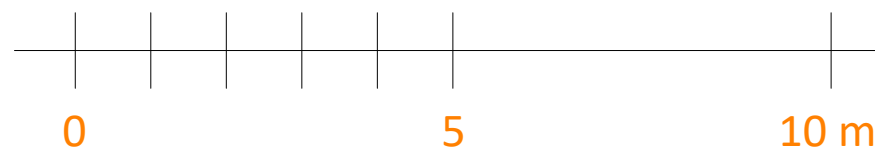

This drawing (or any part thereof) may not be copied, transmitted or disclosed to any third party or unauthorized person without the prior written permission of Future3Architecture. This drawing is to be read in conjunction with all other relevant drawings prepared by consultants and sub-contractors. Do not scale from this drawing. Work only to printed dimensions. Report any discrepancies to the Architect or representatives thereof.

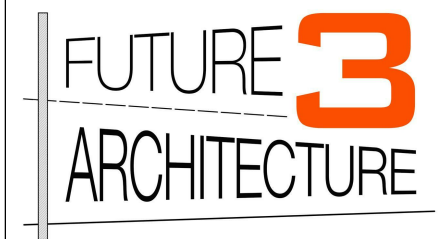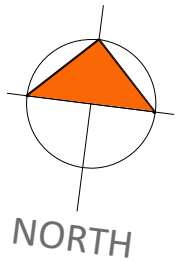

Contact:
07919222347
hello@future3.co.uk
155 Score Lane, Liverpool, L16 5EE
www.future3.co.uk

PROJECT
74 Rutland Avenue
Liverpool
L26 0TP

PROJECT N° 22005

CLIENT
Josh & Mia

DRAWING
Existing Plans

STATUS PLANNING

SCALE (@ A3) 1 : 100

DRAWN BY C.F.

DATE 25.01.22

DRAWING NUMBER	REV
22005 - 02	A