



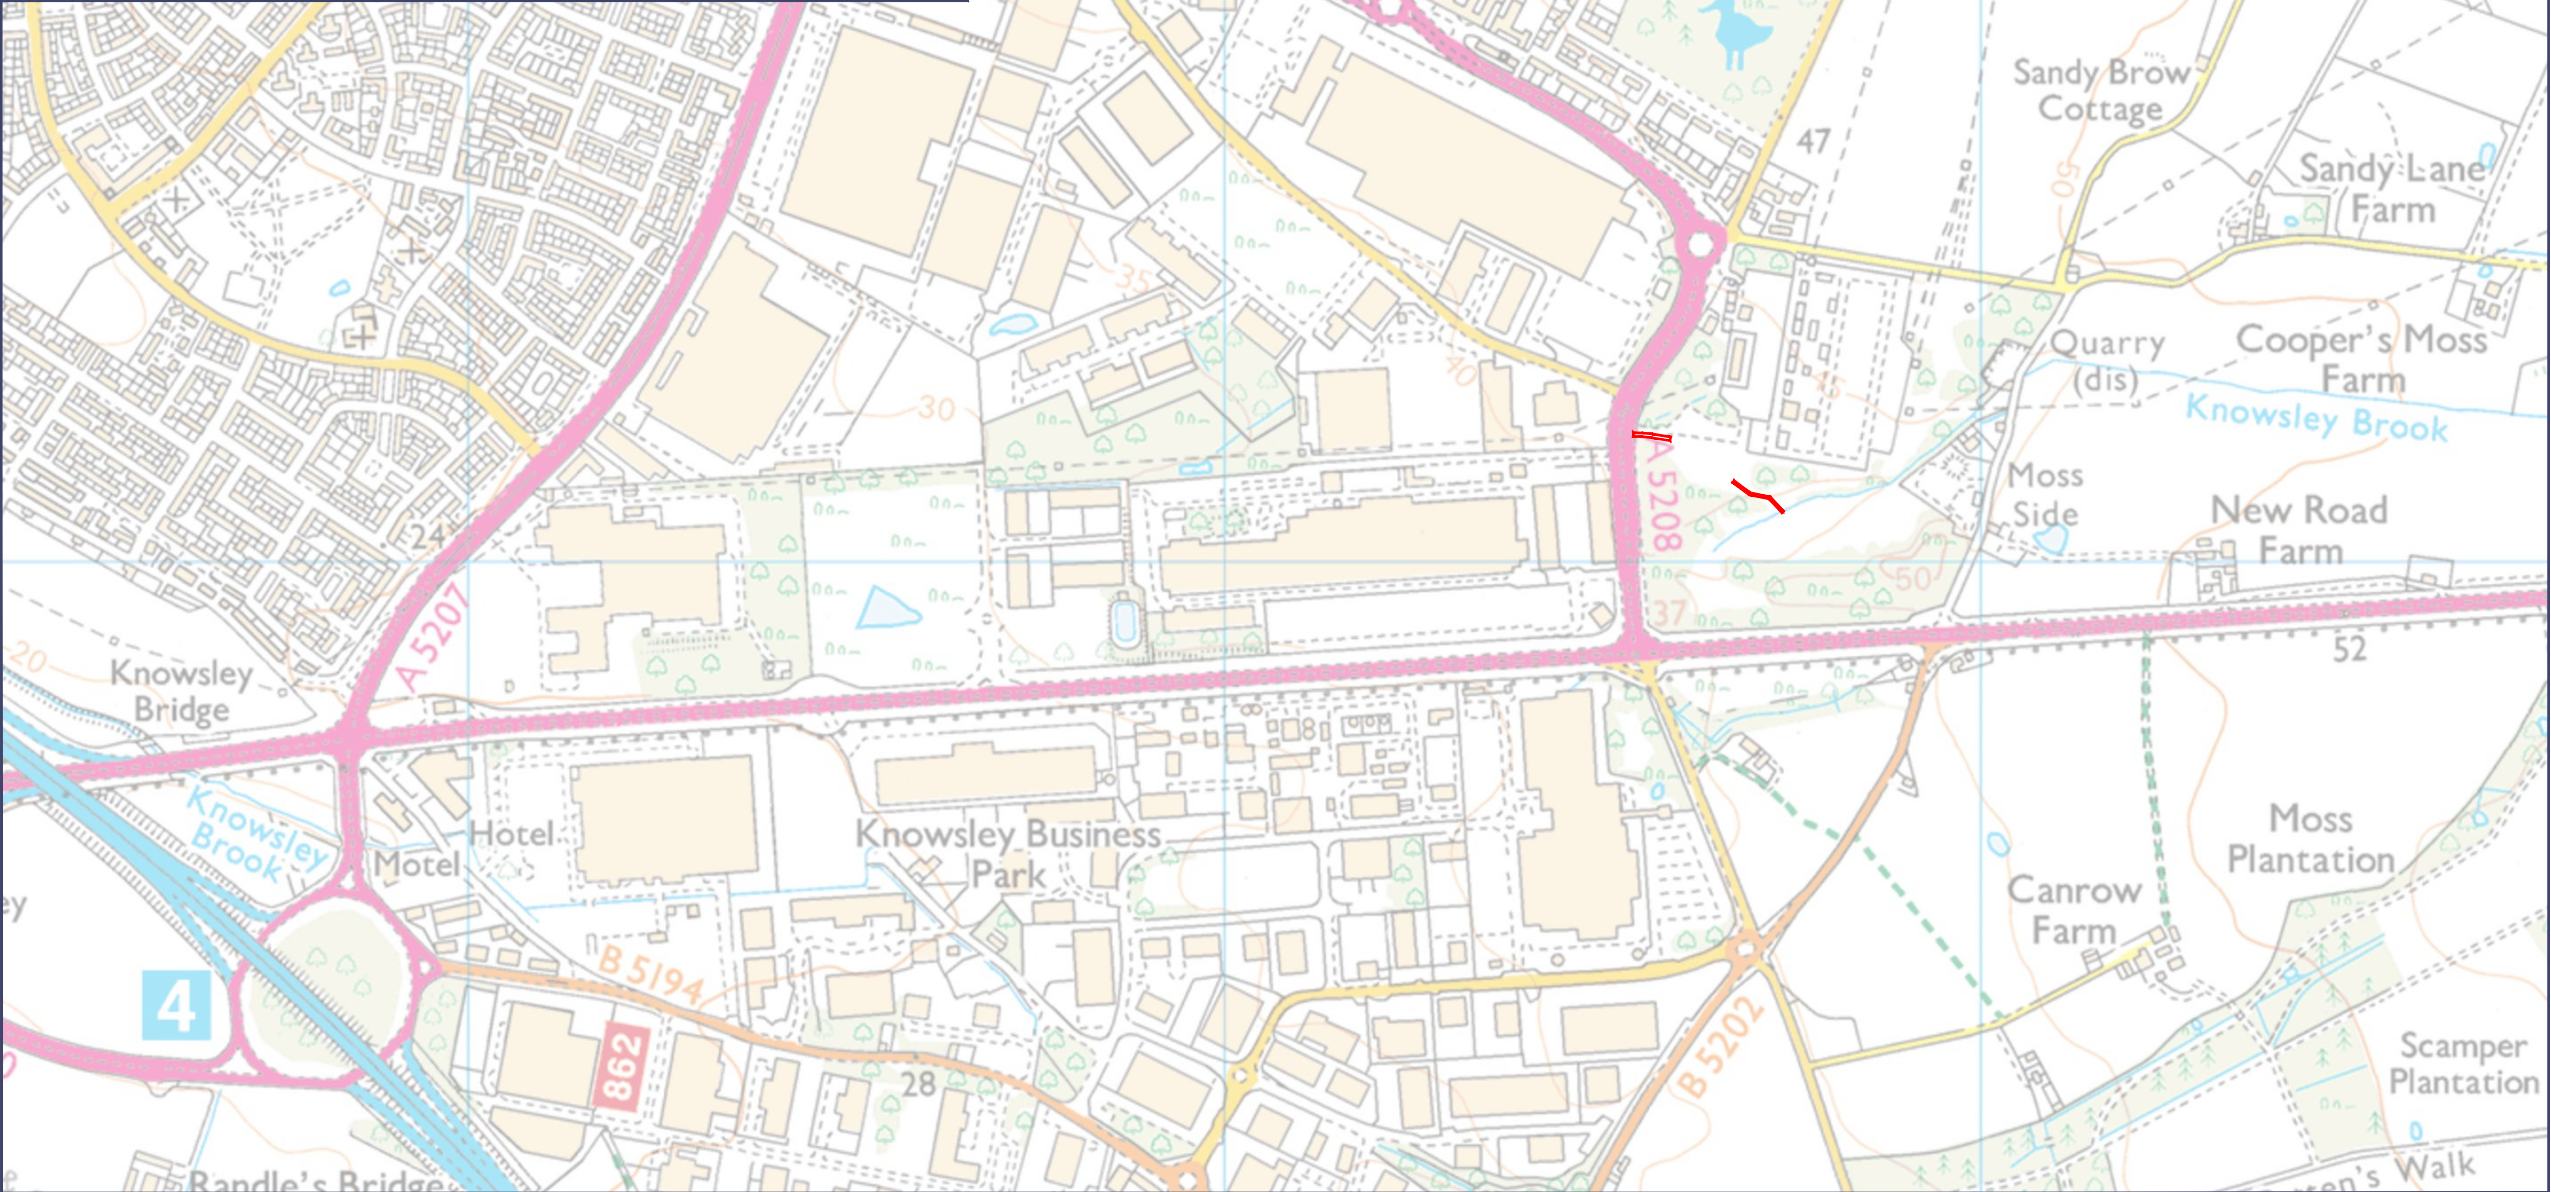

Application Boundary

Site Location

0344 8700 007
axis.co.uk

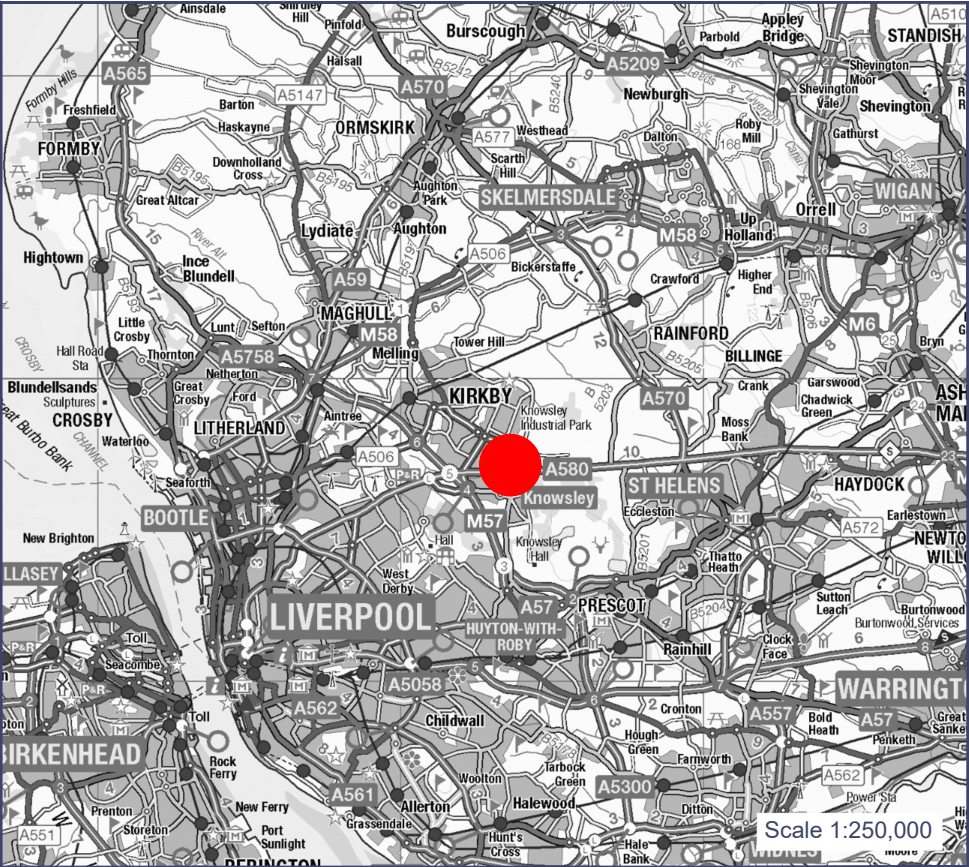

Client

Pelagic Energy

Project

Kirkby BESS Utilities

Drawing Title

Site Location Plan

Scale

1:10,000 @A3

Date

September 2023

Dwg no

2569-03-007

Status

--

Drawn

SK

Rev

JM

