


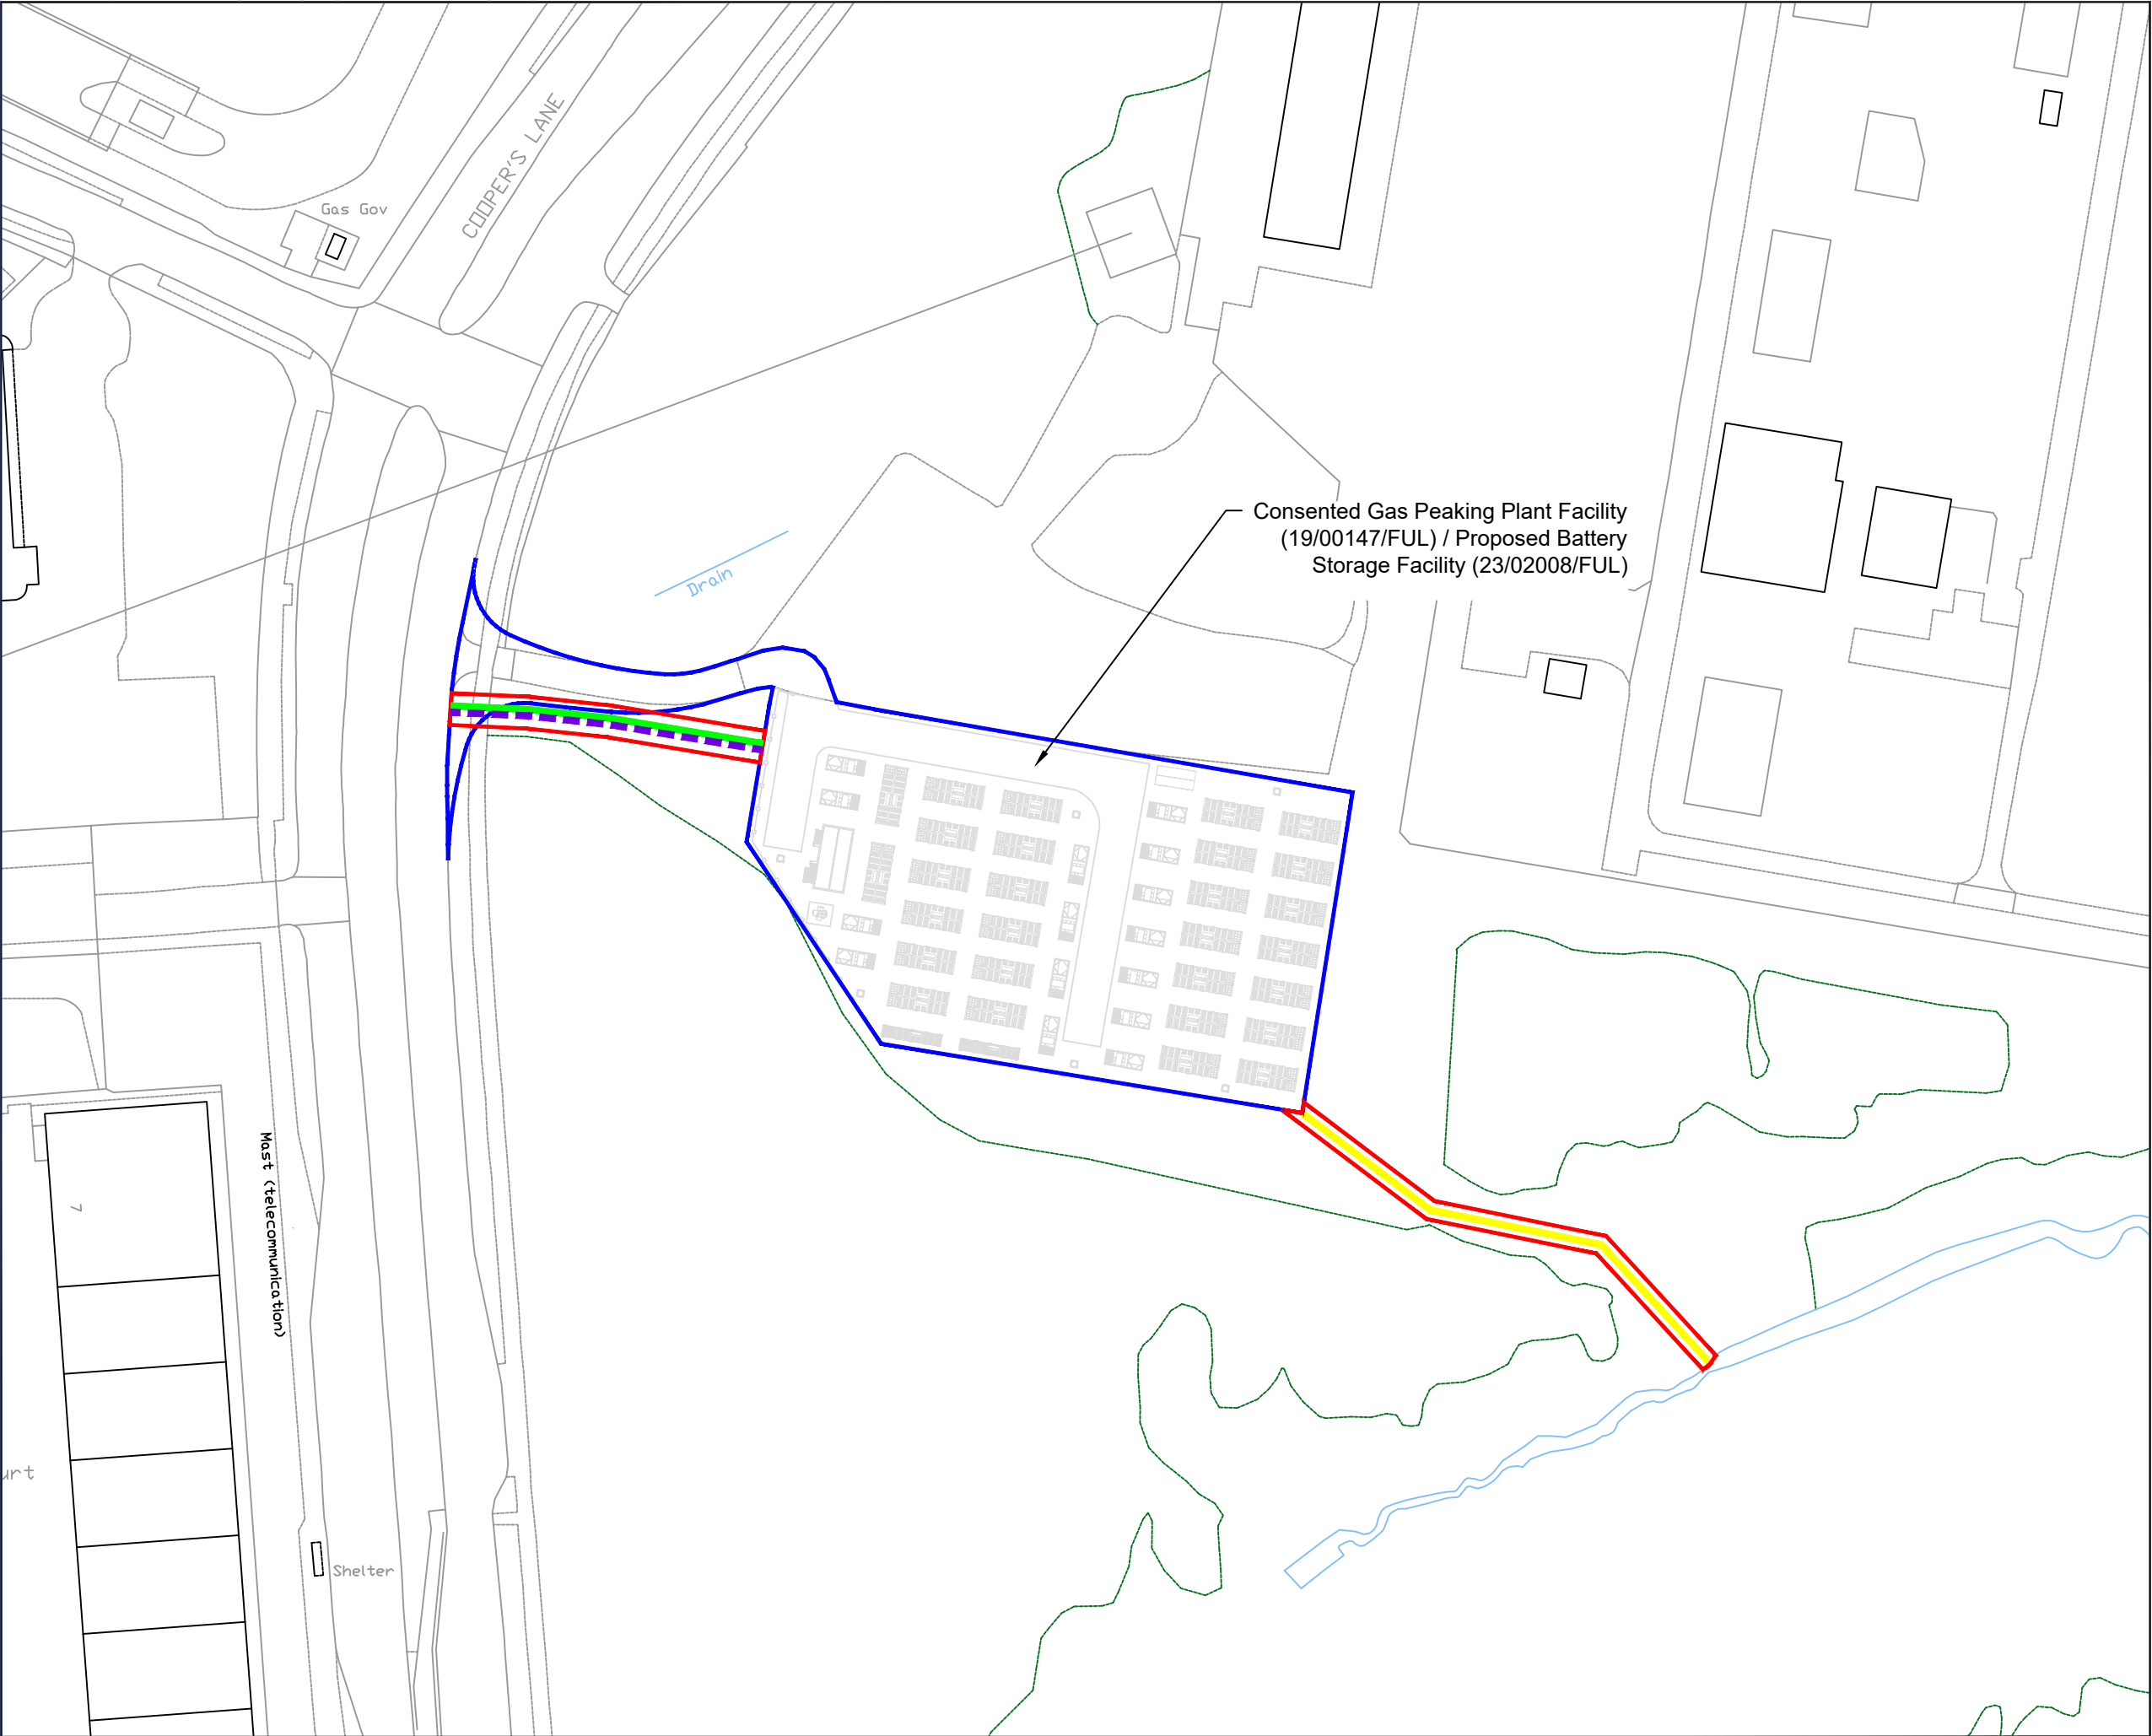

- Application Boundary
- Area under Applicants Control
- Drainage Route
- Fibre Route
- Hydrant Route

Consented Gas Peaking Plant Facility
(19/00147/FUL) / Proposed Battery
Storage Facility (23/02008/FUL)

Mast (telecommunication)

Shelter

0344 8700 007
axis.co.uk



Client

Pelagic Energy

Project

Kirkby BESS Utilities

Drawing Title

General Arrangement

Scale

1:1000 @A3

Date

September 2023

Dwg no

2569-03-009

Status

--

Drawn

SK

Checked

JM

Rev

