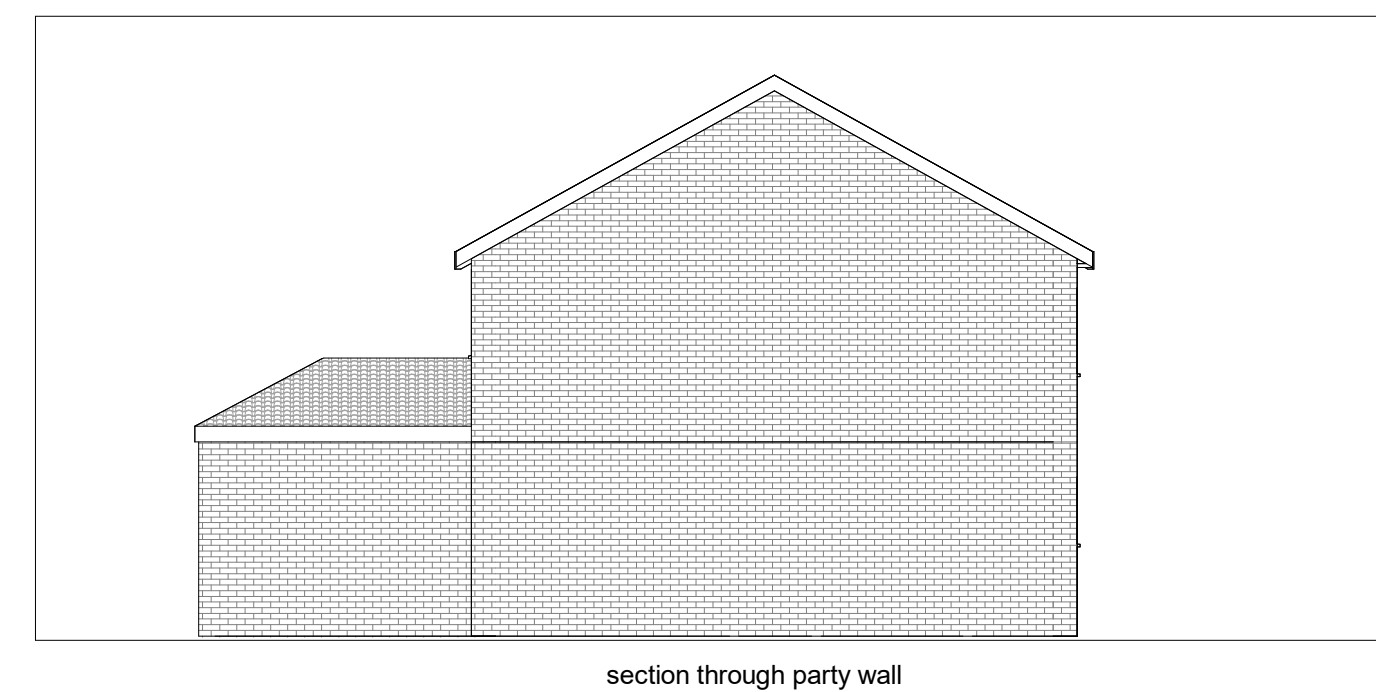
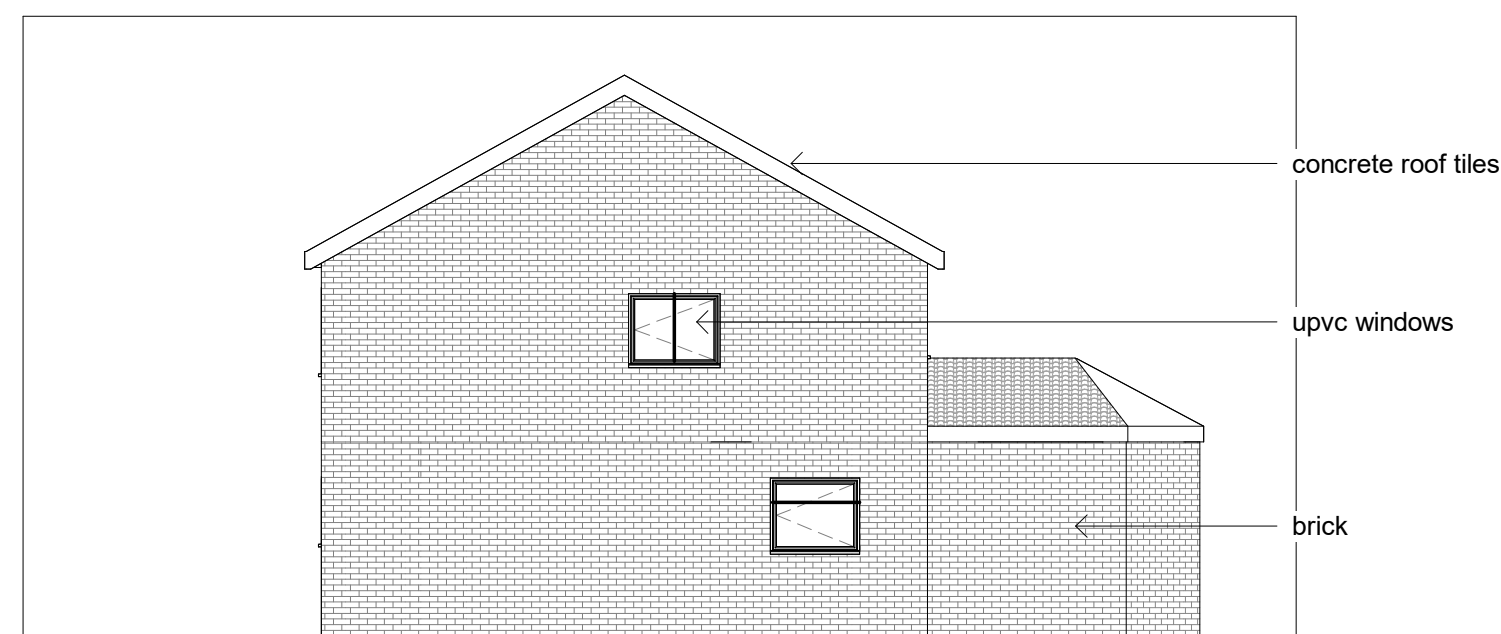
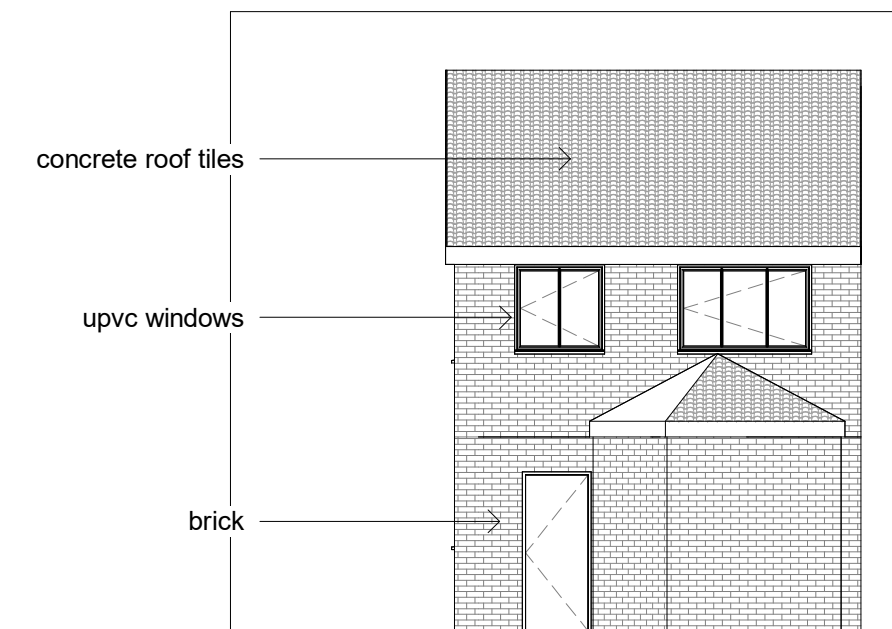
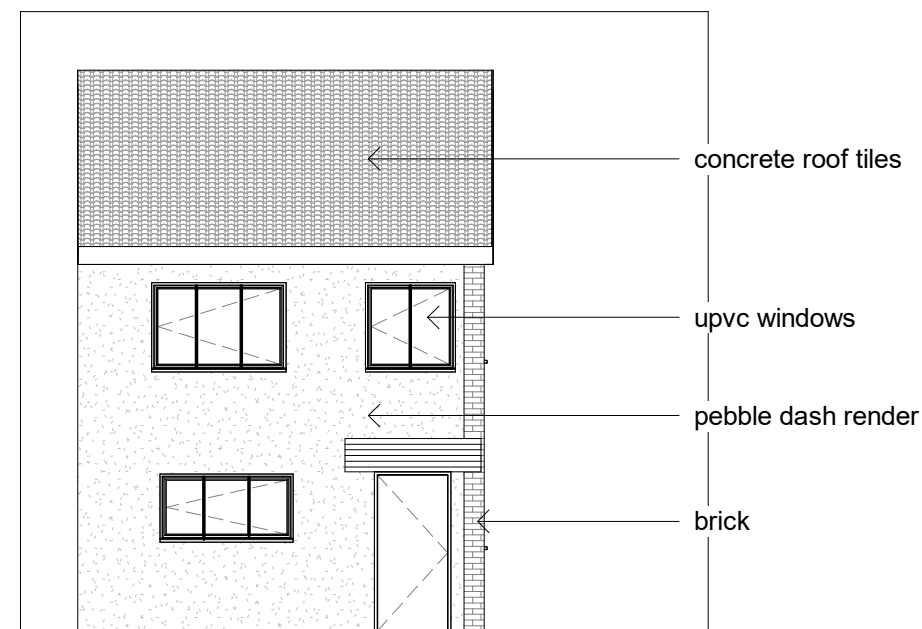


[illegible]

--	--

--

PROJECT

15 Halton Hey L35

TITLE
Existing Elevations

DRAWN BY Author		CHECKED BY Checker	DATE 11/24/25
SCALE (@ A1) 1 : 100		PROJECT NUMBER Project Number	
DRAWING NUMBER A102			REV