
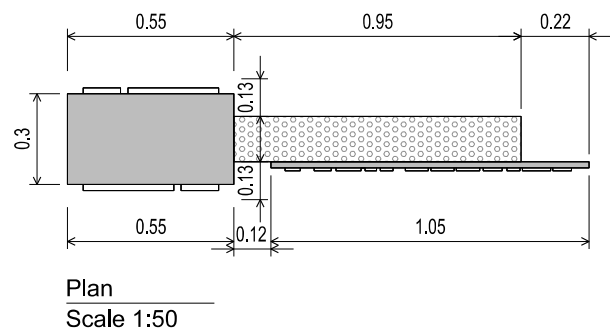
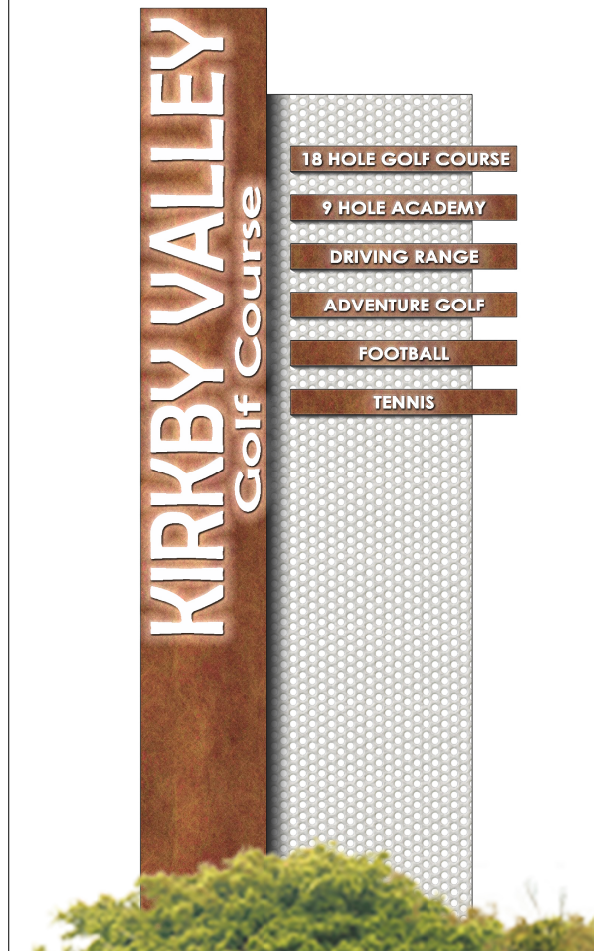
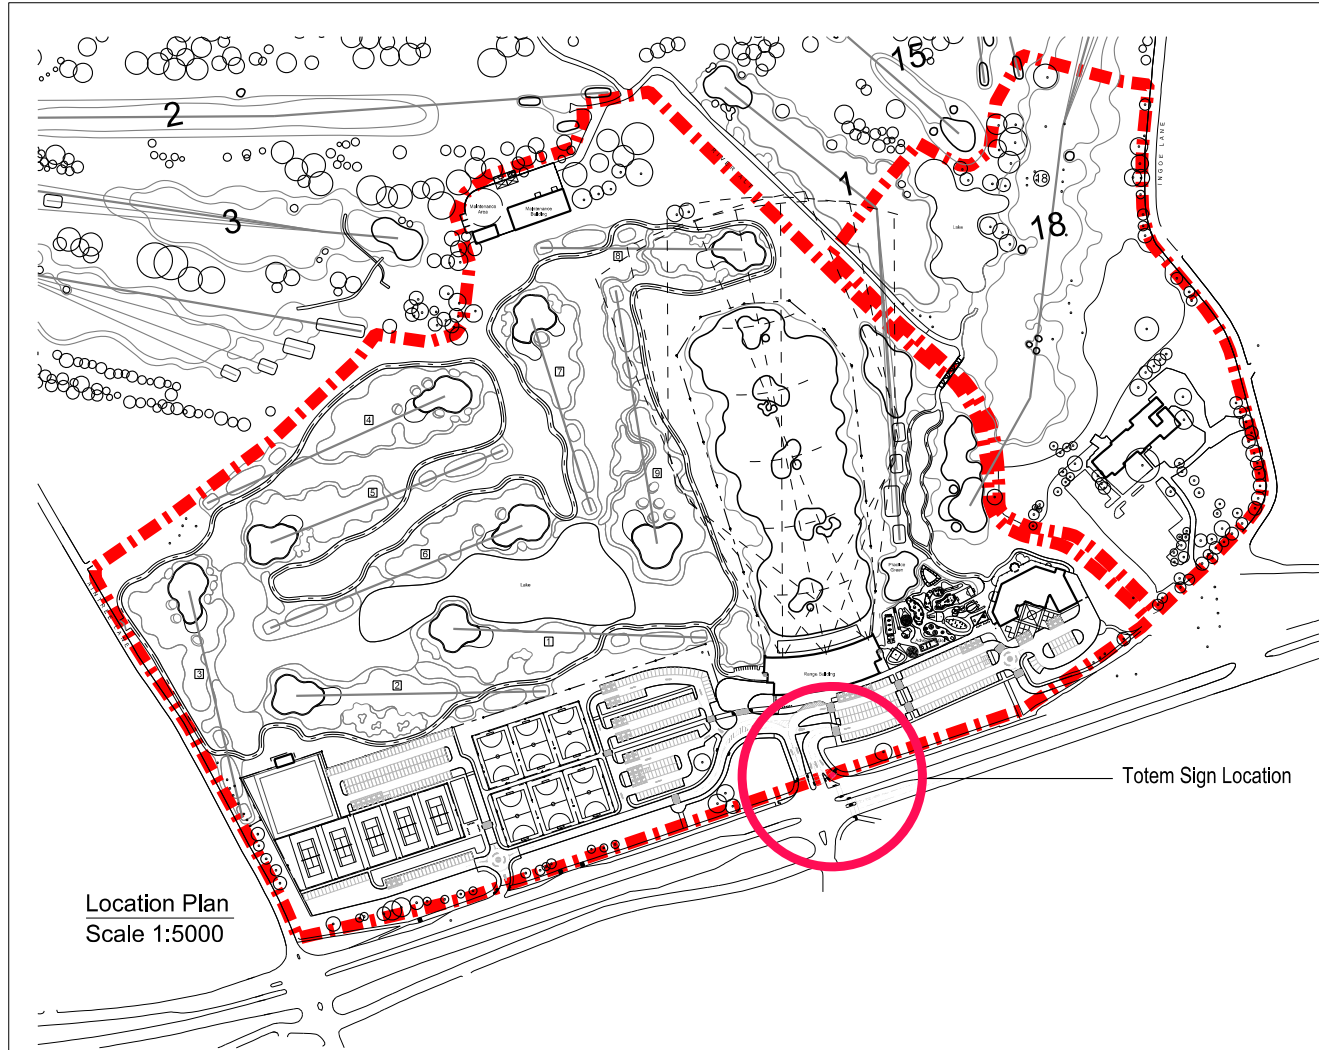


Section
Scale 1:50

Backlit Acrylic
Lettering

Corten Steel
Perforated
Stainless Steel

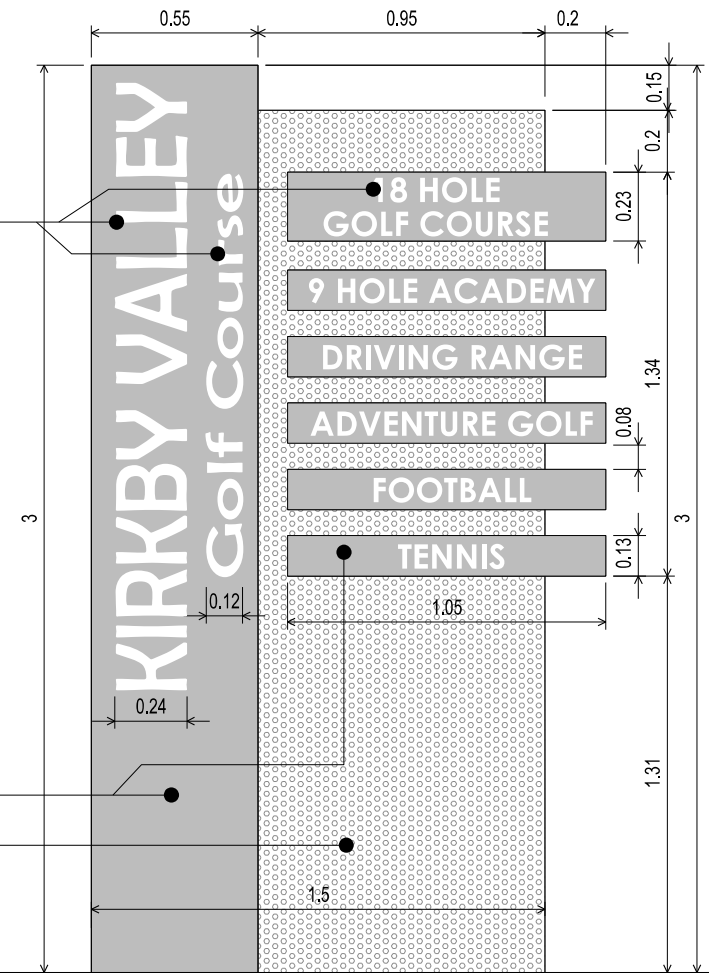

Elevation
Scale 1:50

GENERAL NOTES

- 01.
- 02.
- 03.
- 04.
- 05.

REVISIONS

REV	DATE	DESCRIPTION	REV BY	CHK BY
A	09/03/20	Amendments to Driving Range	PA	AC
B	22/06/21	Amendments to highways and site layout	SS	AC

KEY PLAN

CONSULTANT



LEAD CONSULTANT

CLIENT

ISSUED FOR

Planning Application
(90% submittal)

PROJECT

Kirkby Valley Golf Club

DRAWING TITLE

140 Entrance Totem Sign

Drawn	PA	Checked	AC	Approved	AC
Date	29.08.19	Sheet Size	A3	Scale	1:5000, 1:50
Drawing No.	G935 140 ENTRANCE TOTEM SIGN				Rev. B

CAD File No.	Consultant Project No.
--------------	------------------------

This drawing, the designs and details shown are the copyright of International Design Group and shall not be copied or reproduced in any form without their written consent.

© INTERNATIONAL DESIGN GROUP