



Section A-A 1:200

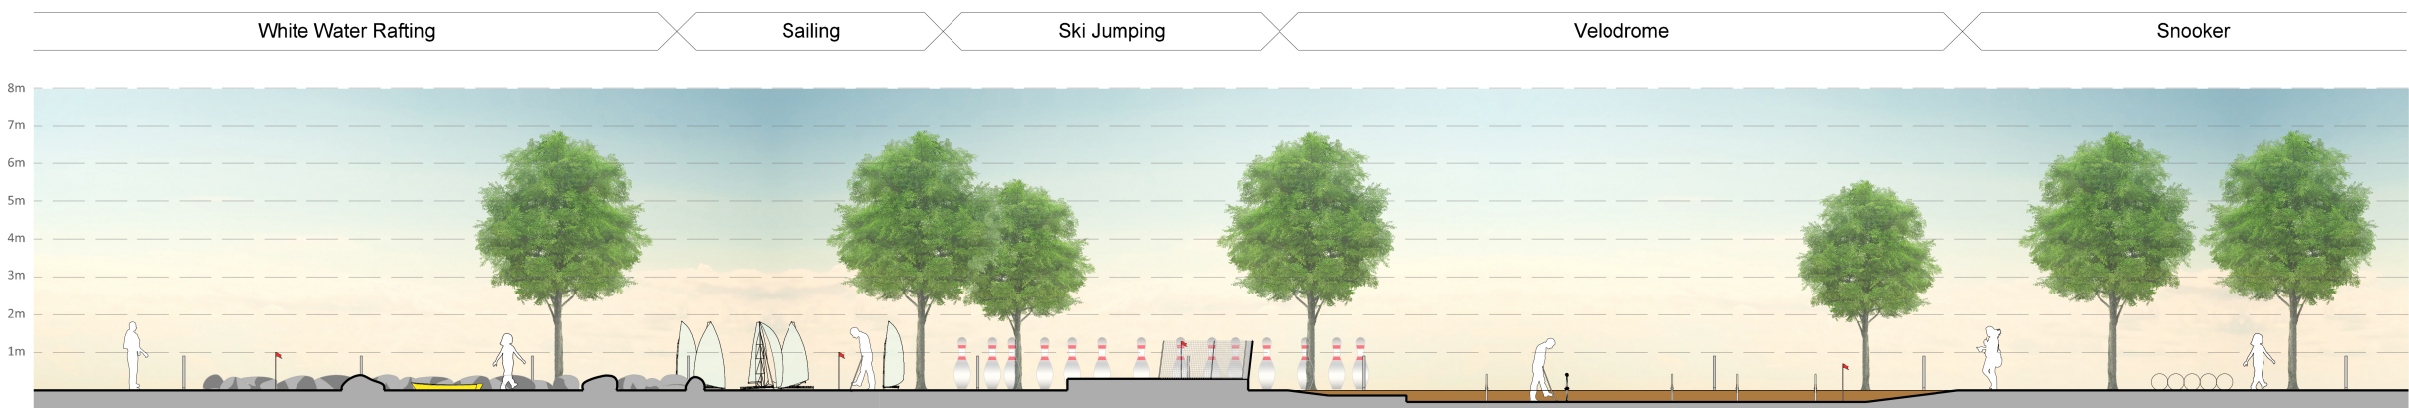


Section B-B 1:200

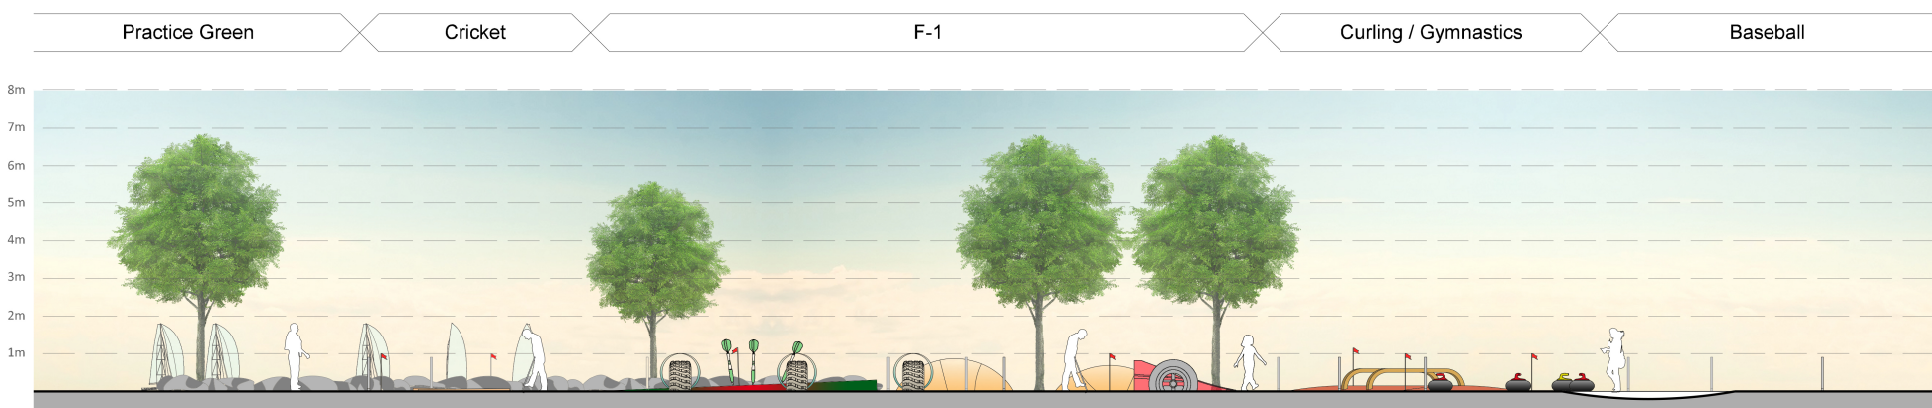

Section C-C 1:200

Plan 1:500

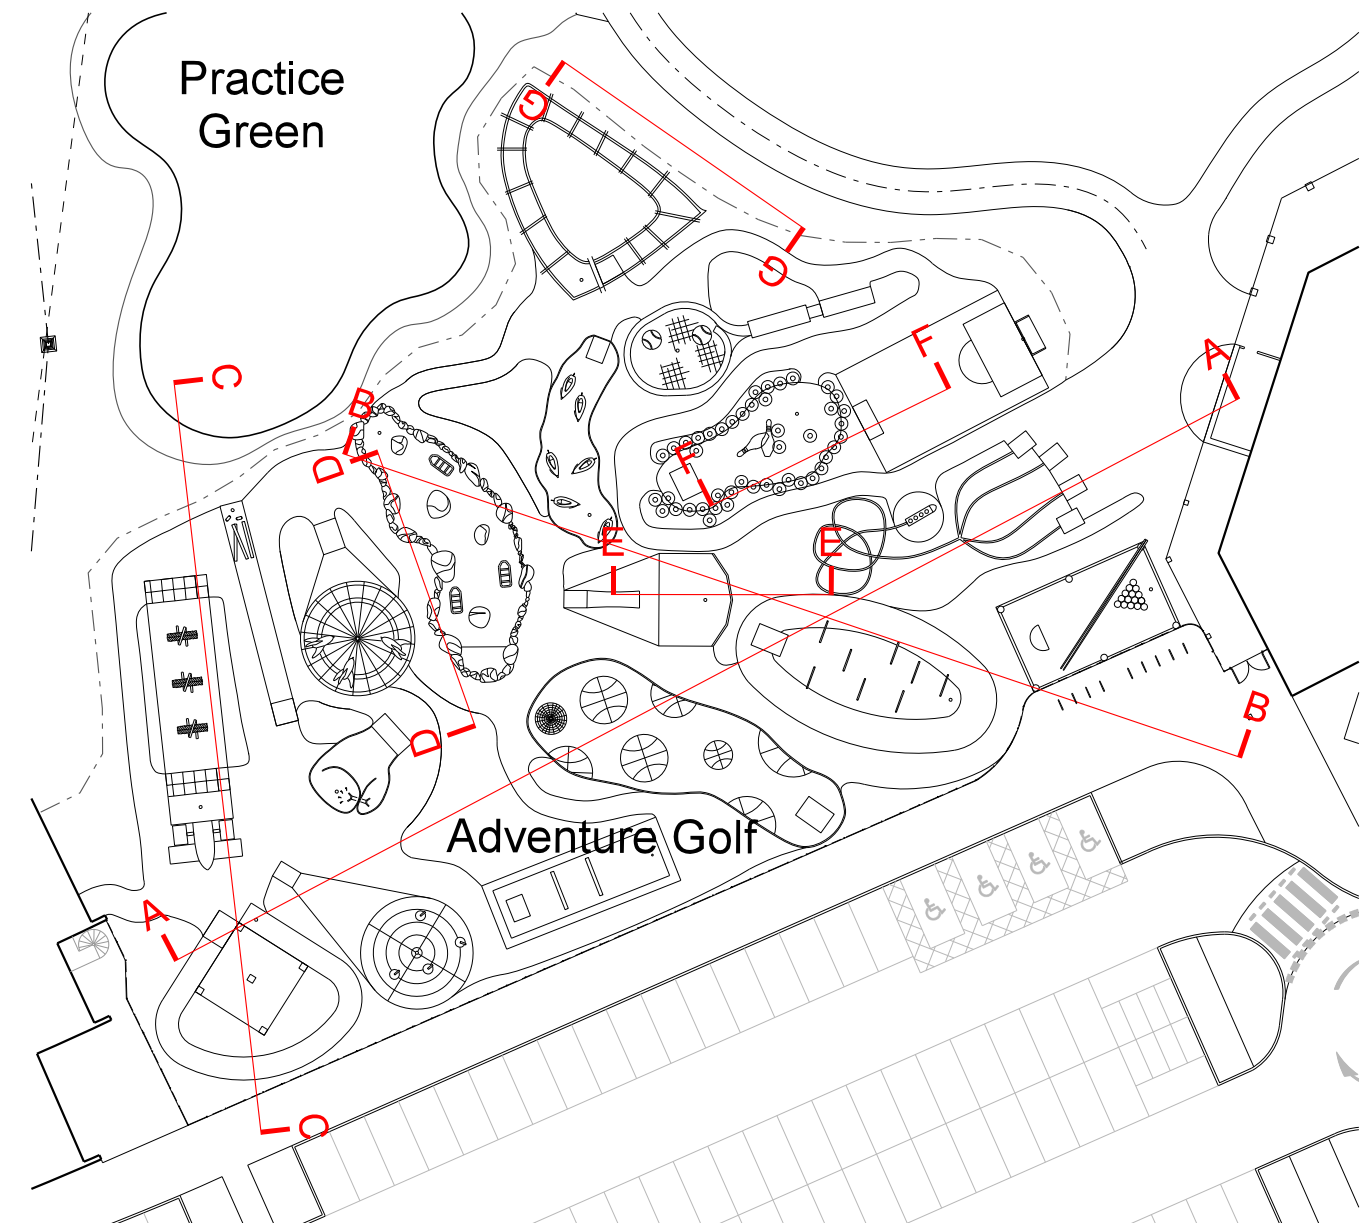

GENERAL NOTES

01.

02.

03.

04.

05.

REVISIONS

A	09/03/20	Amendments to Driving Range	PA	AC
B	22/06/21	Amendments to highways and site layout	SS	AC