

GENERAL NOTES

01.

02.

03.


04.

05.


REVISIONS

A	09/03/20	Amendments to Driving Range	PA	AC
B	22/06/21	Amendments to highways and site layout	SS	AC


REV	DATE	DESCRIPTION	REV BY	CHK BY	
KEY PLAN					
CONSULTANT					
International Design Group					
LEAD CONSULTANT					
CLIENT					
ISSUED FOR					
Planning Application (90% submittal)					
PROJECT					
Kirkby Valley Golf Club					
DRAWING TITLE					
224 Adventure Golf Sections					
Drawn	MV	Checked	ATC	Approved	ATC
Date	29.08.19	Sheet Size	A2	Scale	1:100
Drawing No.				Rev.	
G935 224 ADVENTURE GOLF SECTIONS				B	
CAD File No.			Consultant Project No.		
This drawing, the designs and details shown are the copyright of International Design Group and shall not be copied or reproduced in any form without their written consent.					
© INTERNATIONAL DESIGN GROUP					

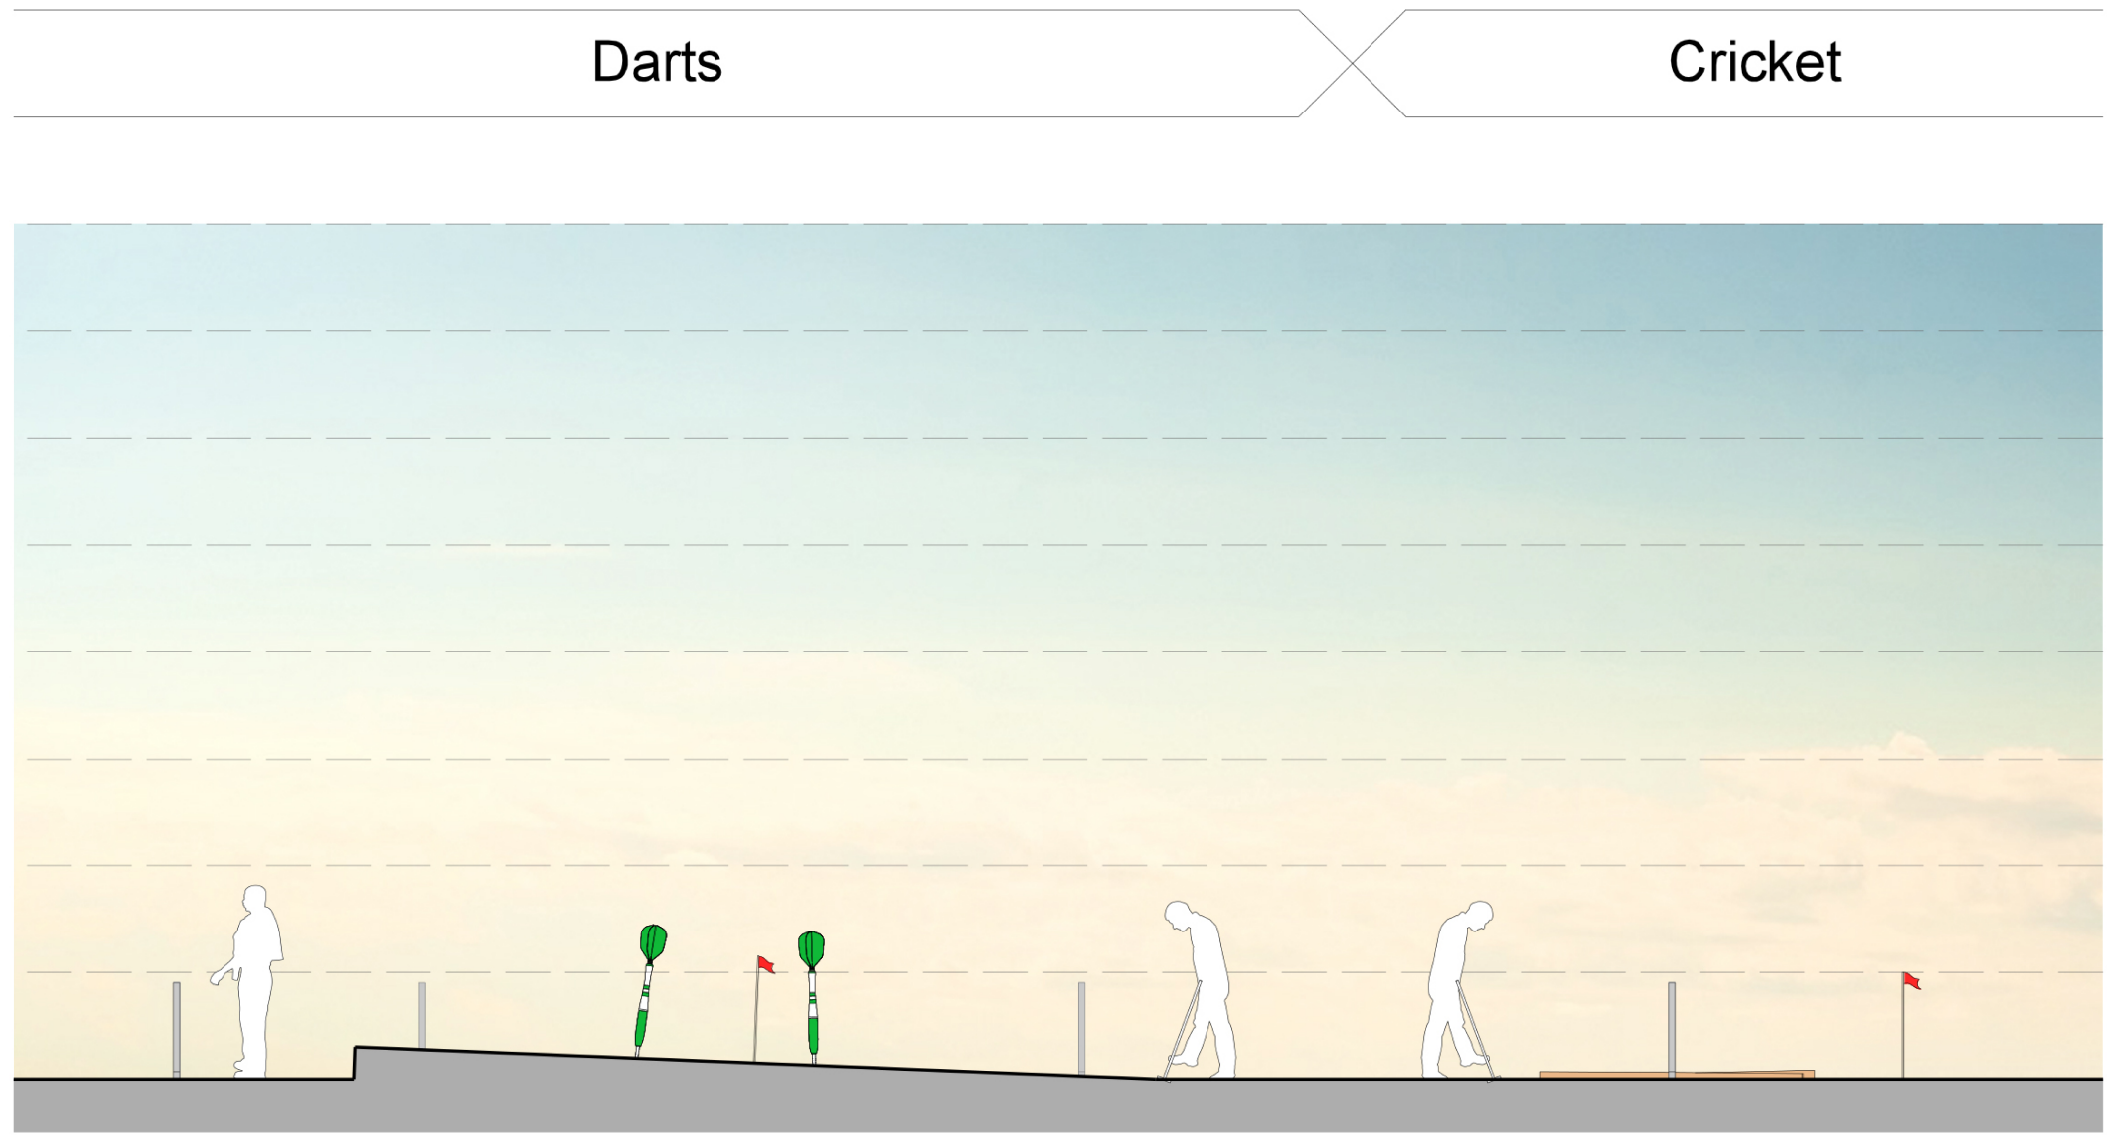


Section D-D 1:100

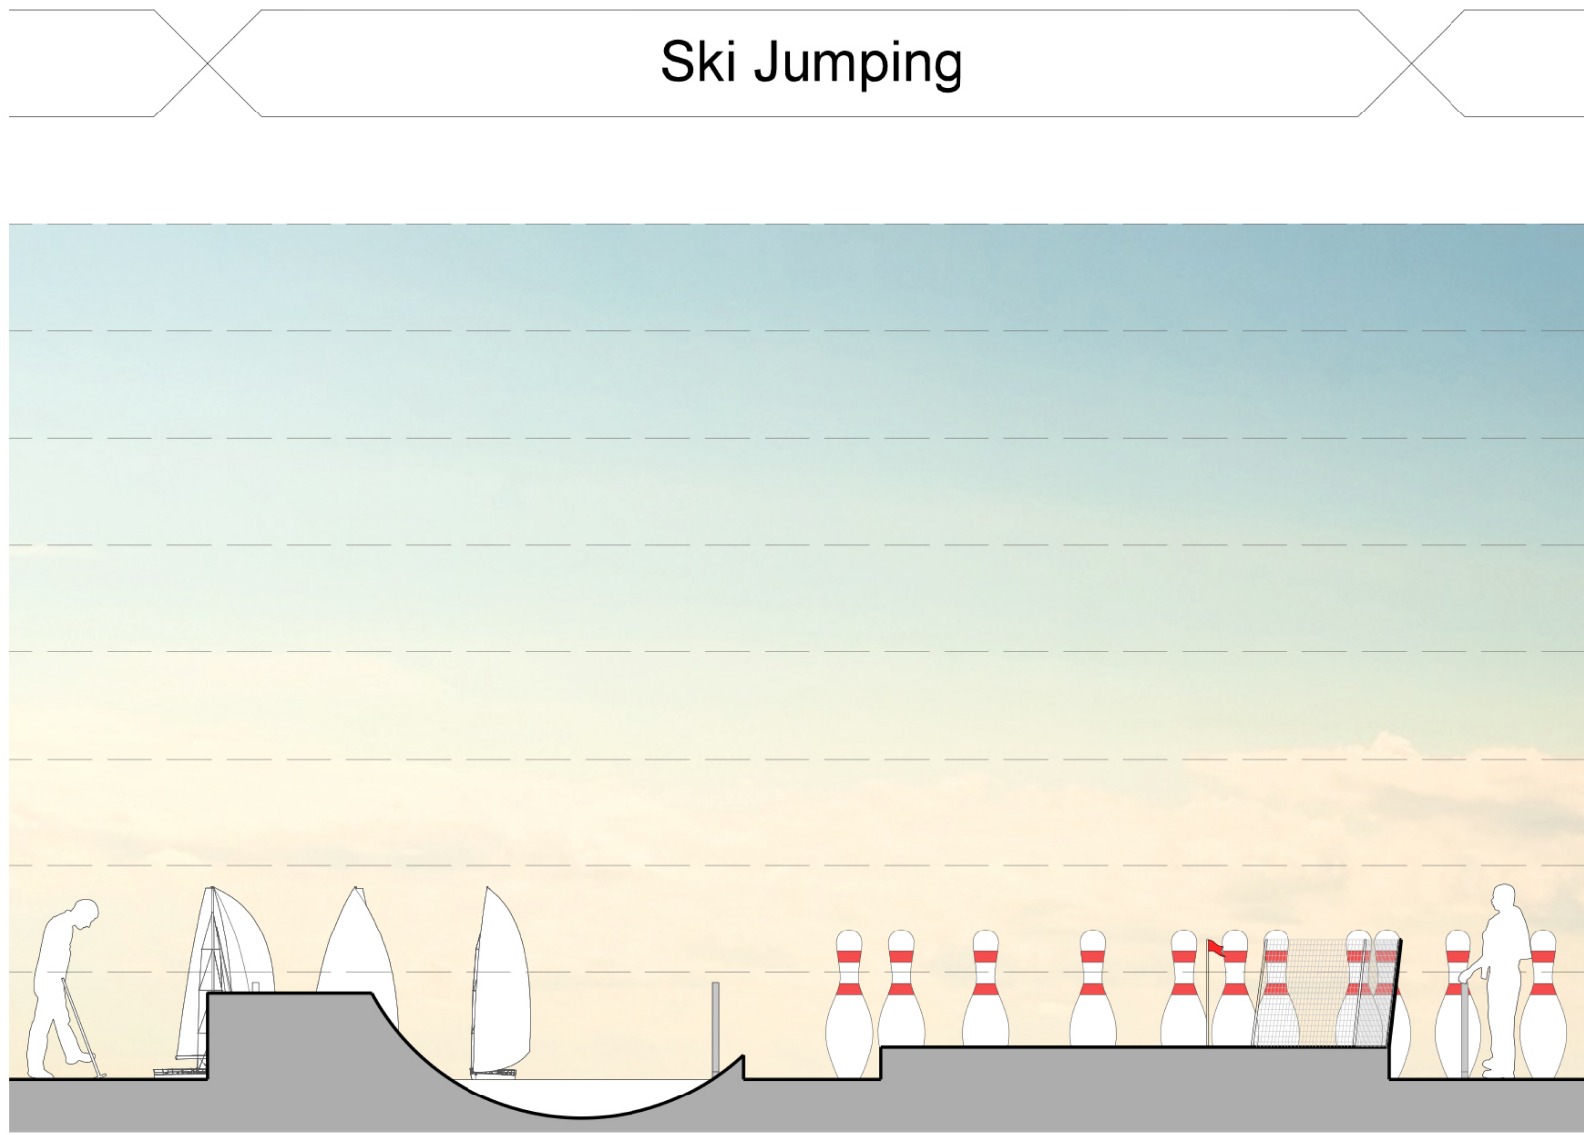

Section E-E 1:100

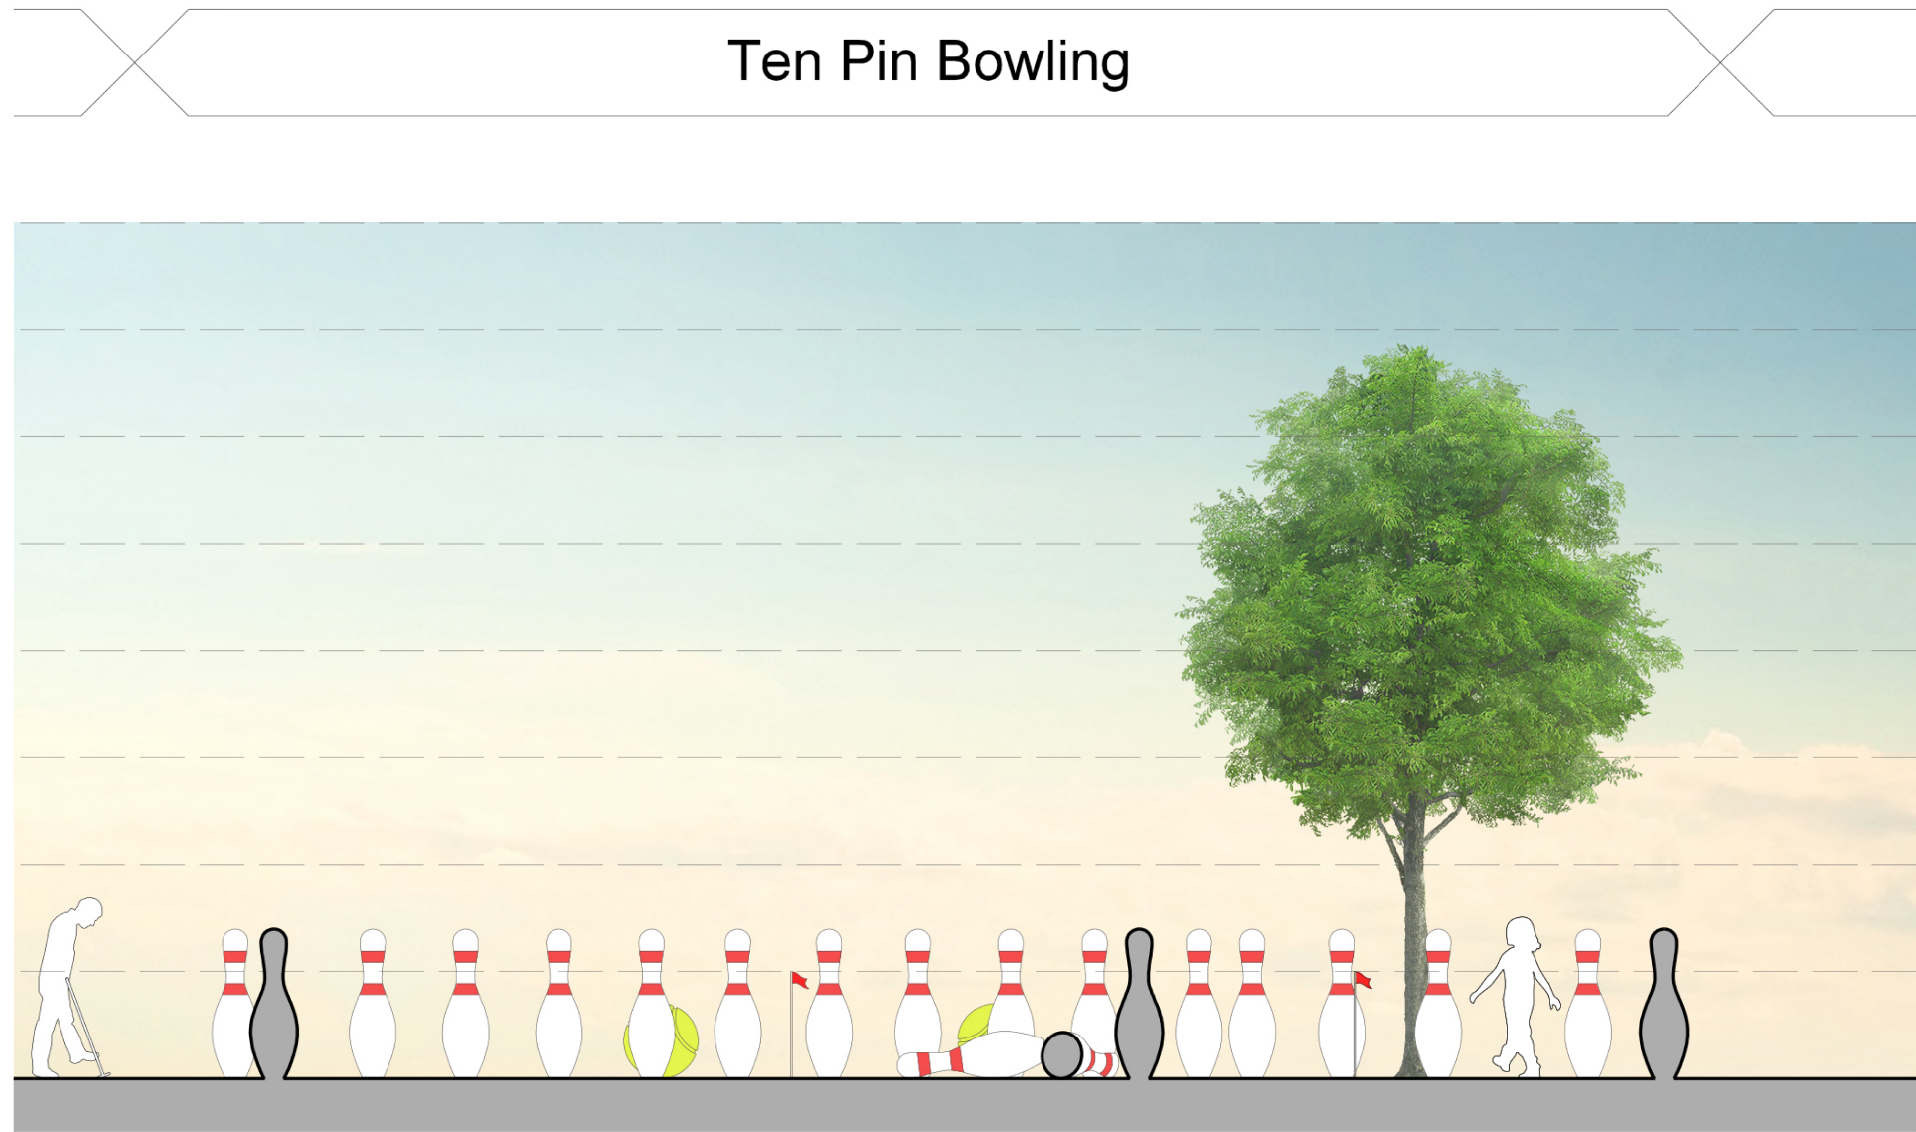

Section F-F 1:100

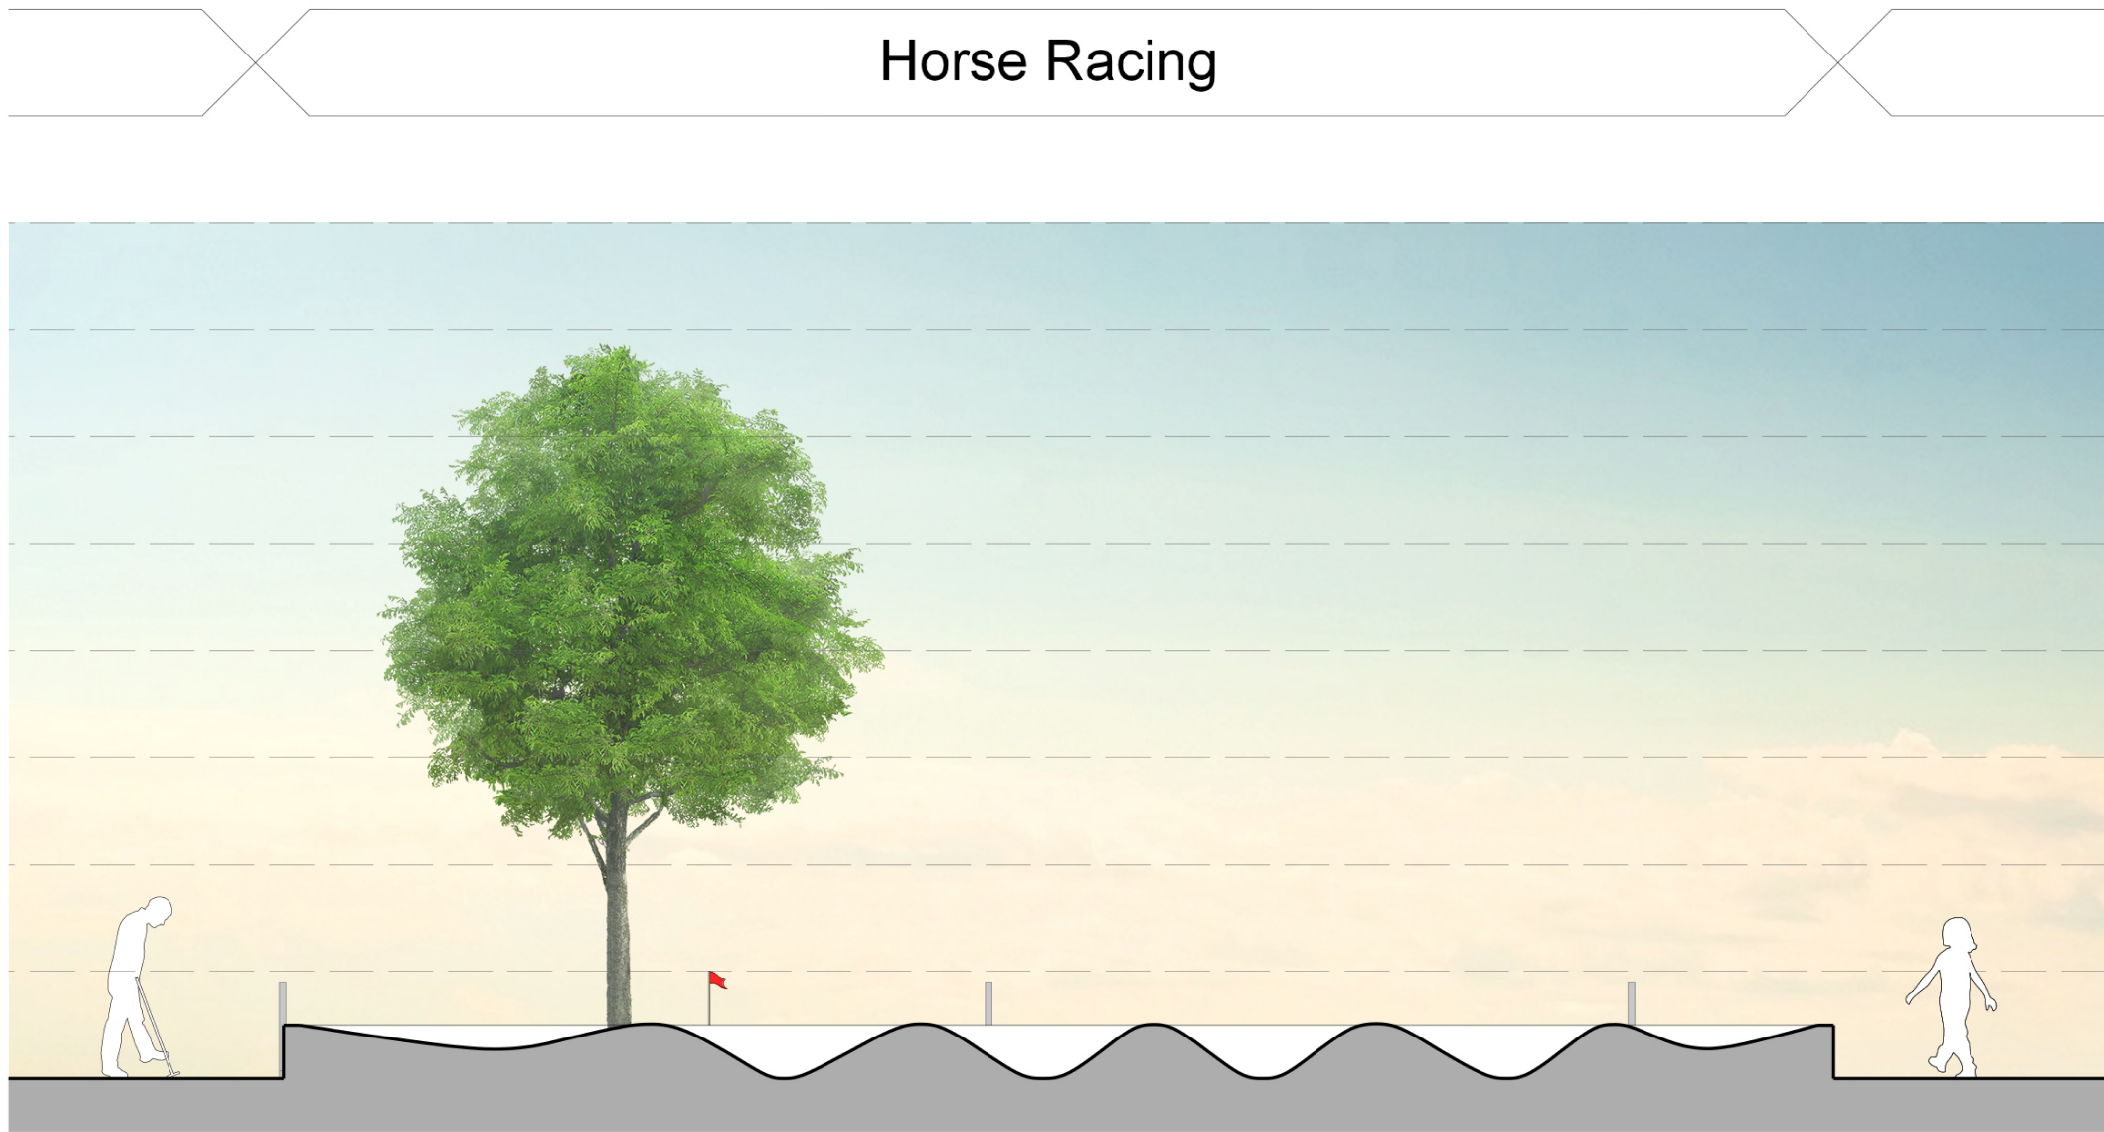

Section G-G 1:100