



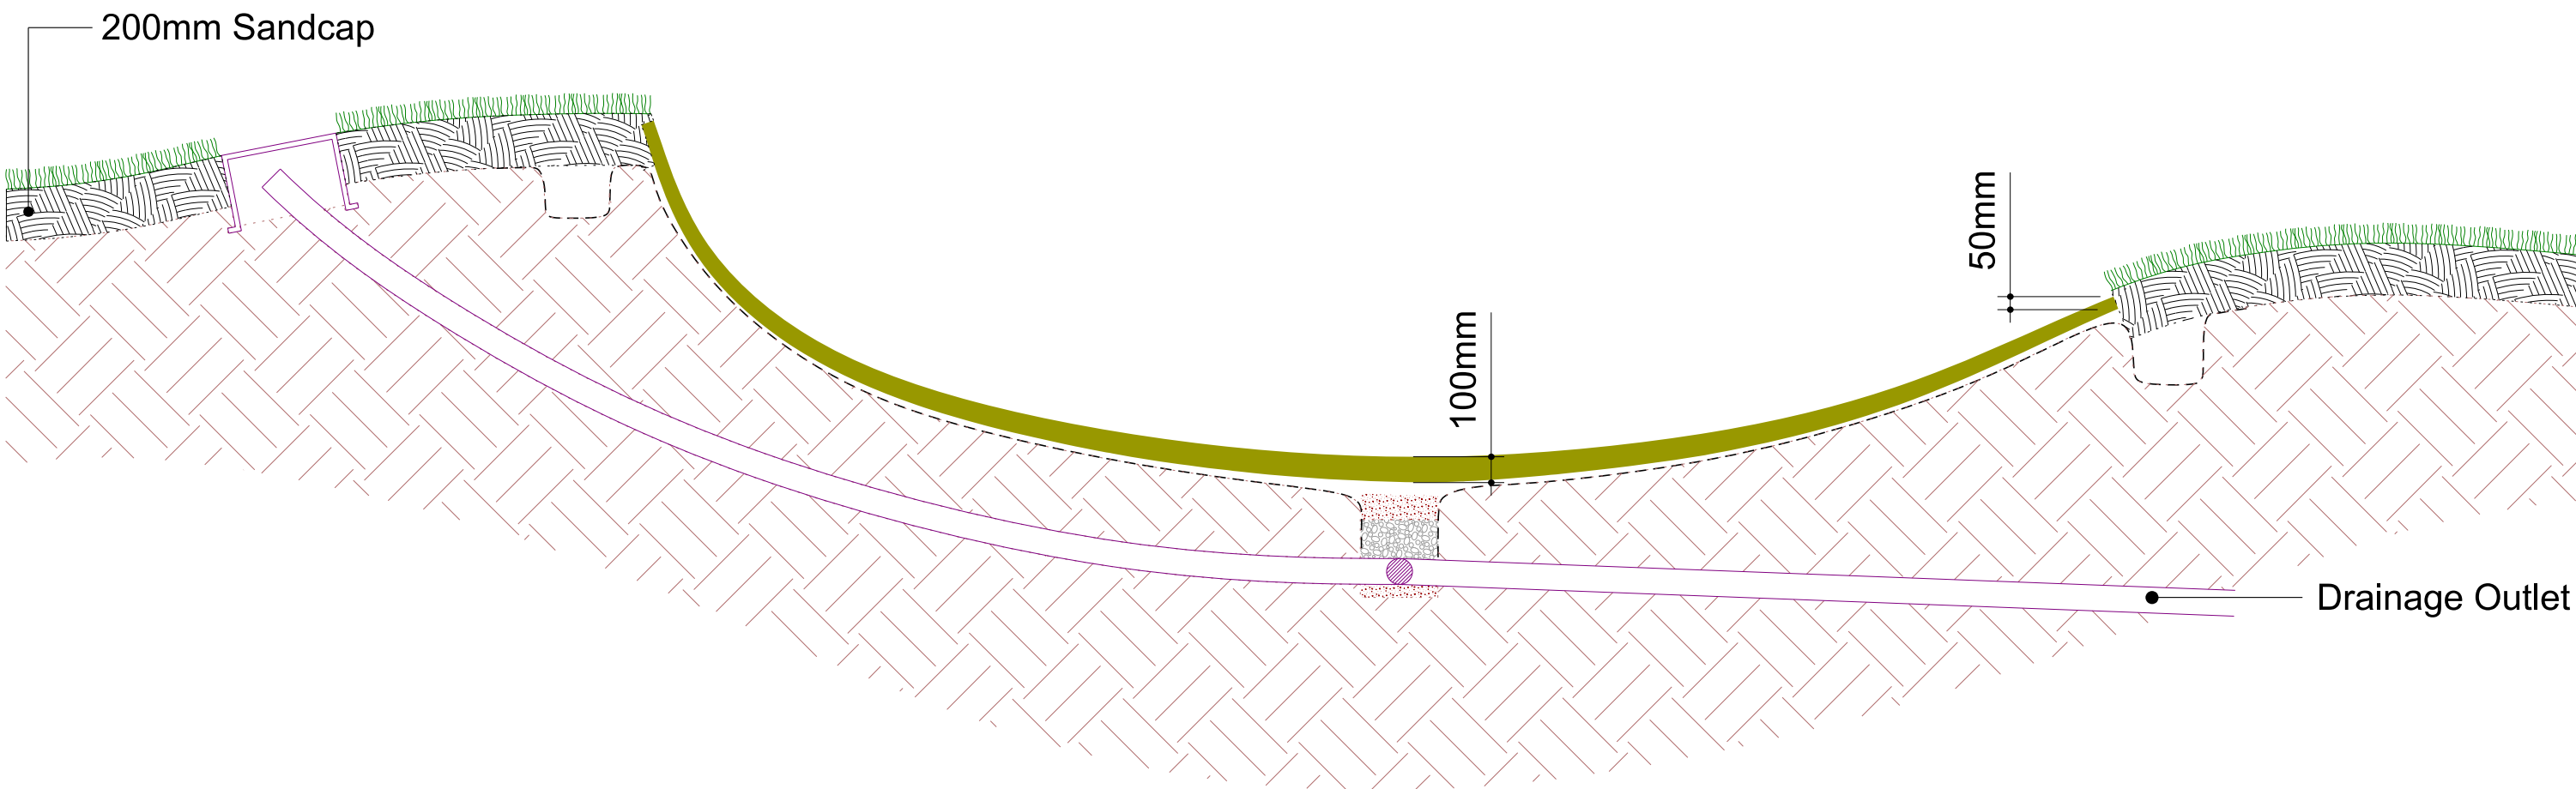

GB01 TYPICAL GREENSIDE BUNKER (for details see below)
SECTION

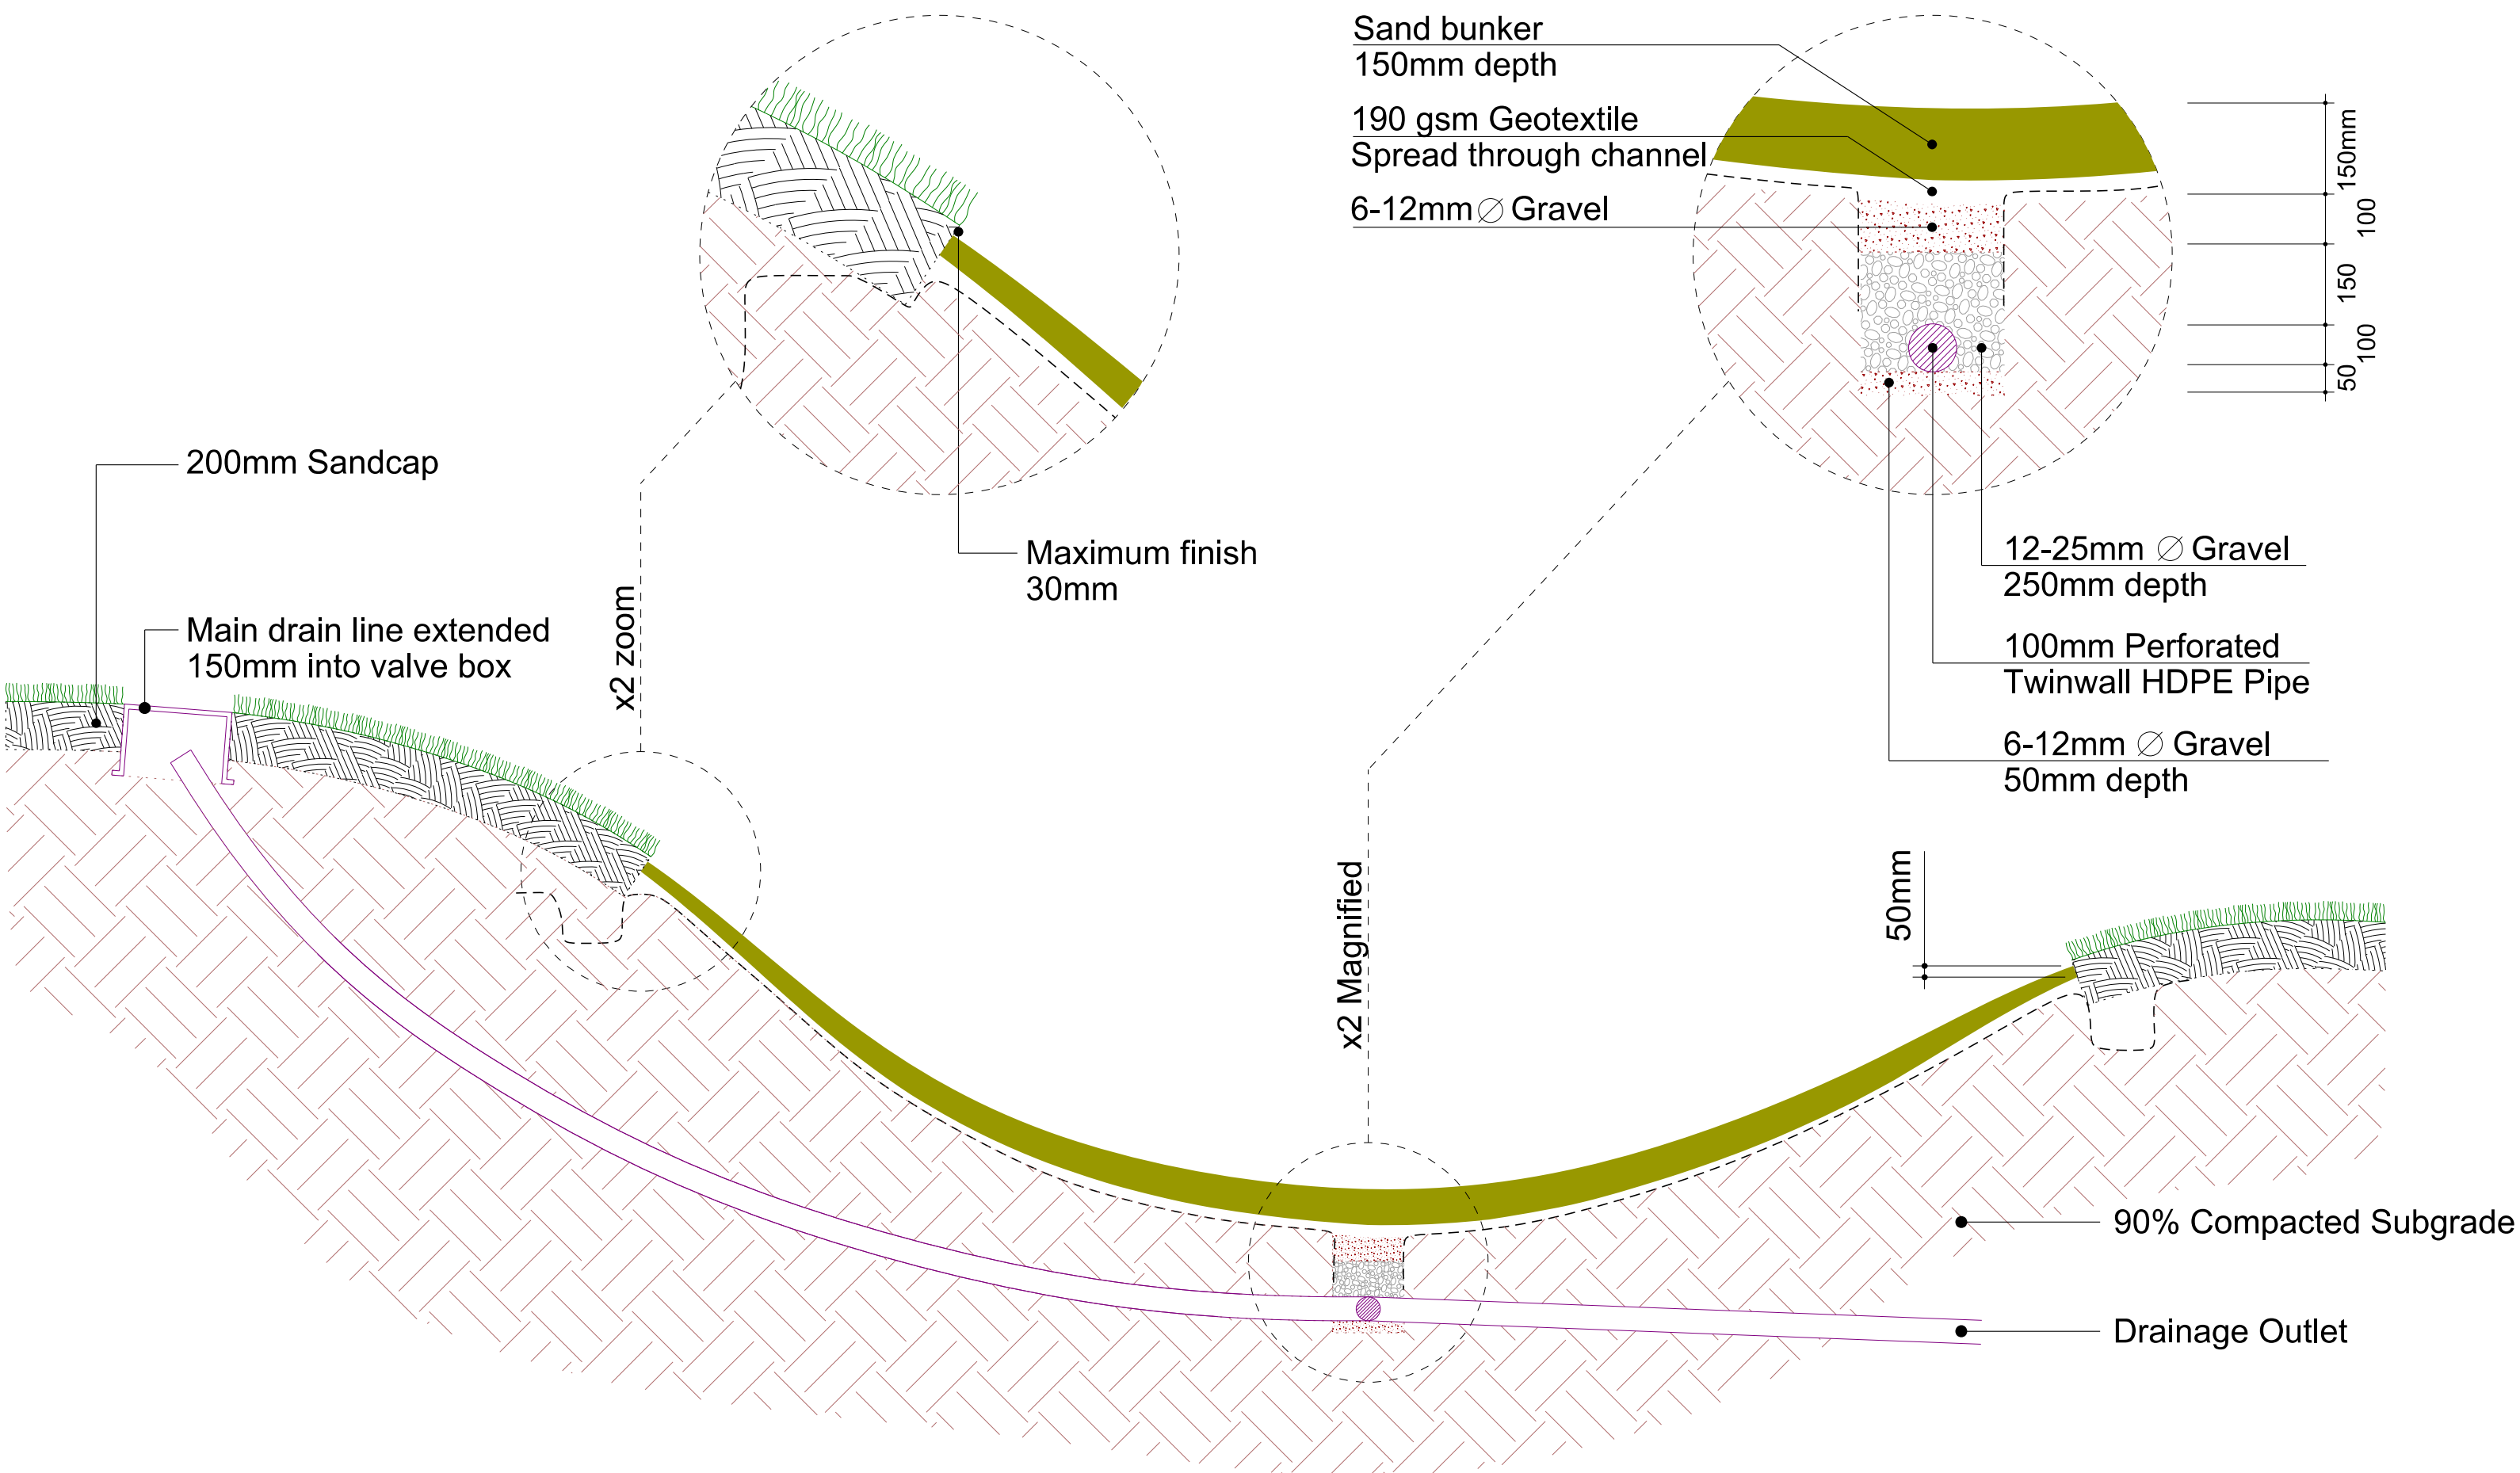

FB01 TYPICAL FAIRWAY BUNKER
SECTION

GENERAL NOTES

01.
02.
03.
04.
05.

REVISIONS

A	09/03/20	Amendments to Driving Range	PA	AC
B	22/06/21	Amendments to highways and site layout	SS	AC

REV	DATE	DESCRIPTION	REV BY	CHK BY
-----	------	-------------	--------	--------

KEY PLAN

CONSULTANT



LEAD CONSULTANT

CLIENT

ISSUED FOR

Planning Application
(90% submittal)

PROJECT

Kirkby Valley Golf Club

DRAWING TITLE

233 Bunker Construction Details

Drawn	PA	Checked	AC	Approved	--
Date	29.08.19	Sheet Size	A3	Scale	NTS
Drawing No. G935 233 BUNKERS CONSTRUCTION DETAILS				Rev.	B

CAD File No. G935 233	Consultant Project No.
--------------------------	------------------------

This drawing, the designs and details shown are the copyright of International Design Group and shall not be copied or reproduced in any form without their written consent.