




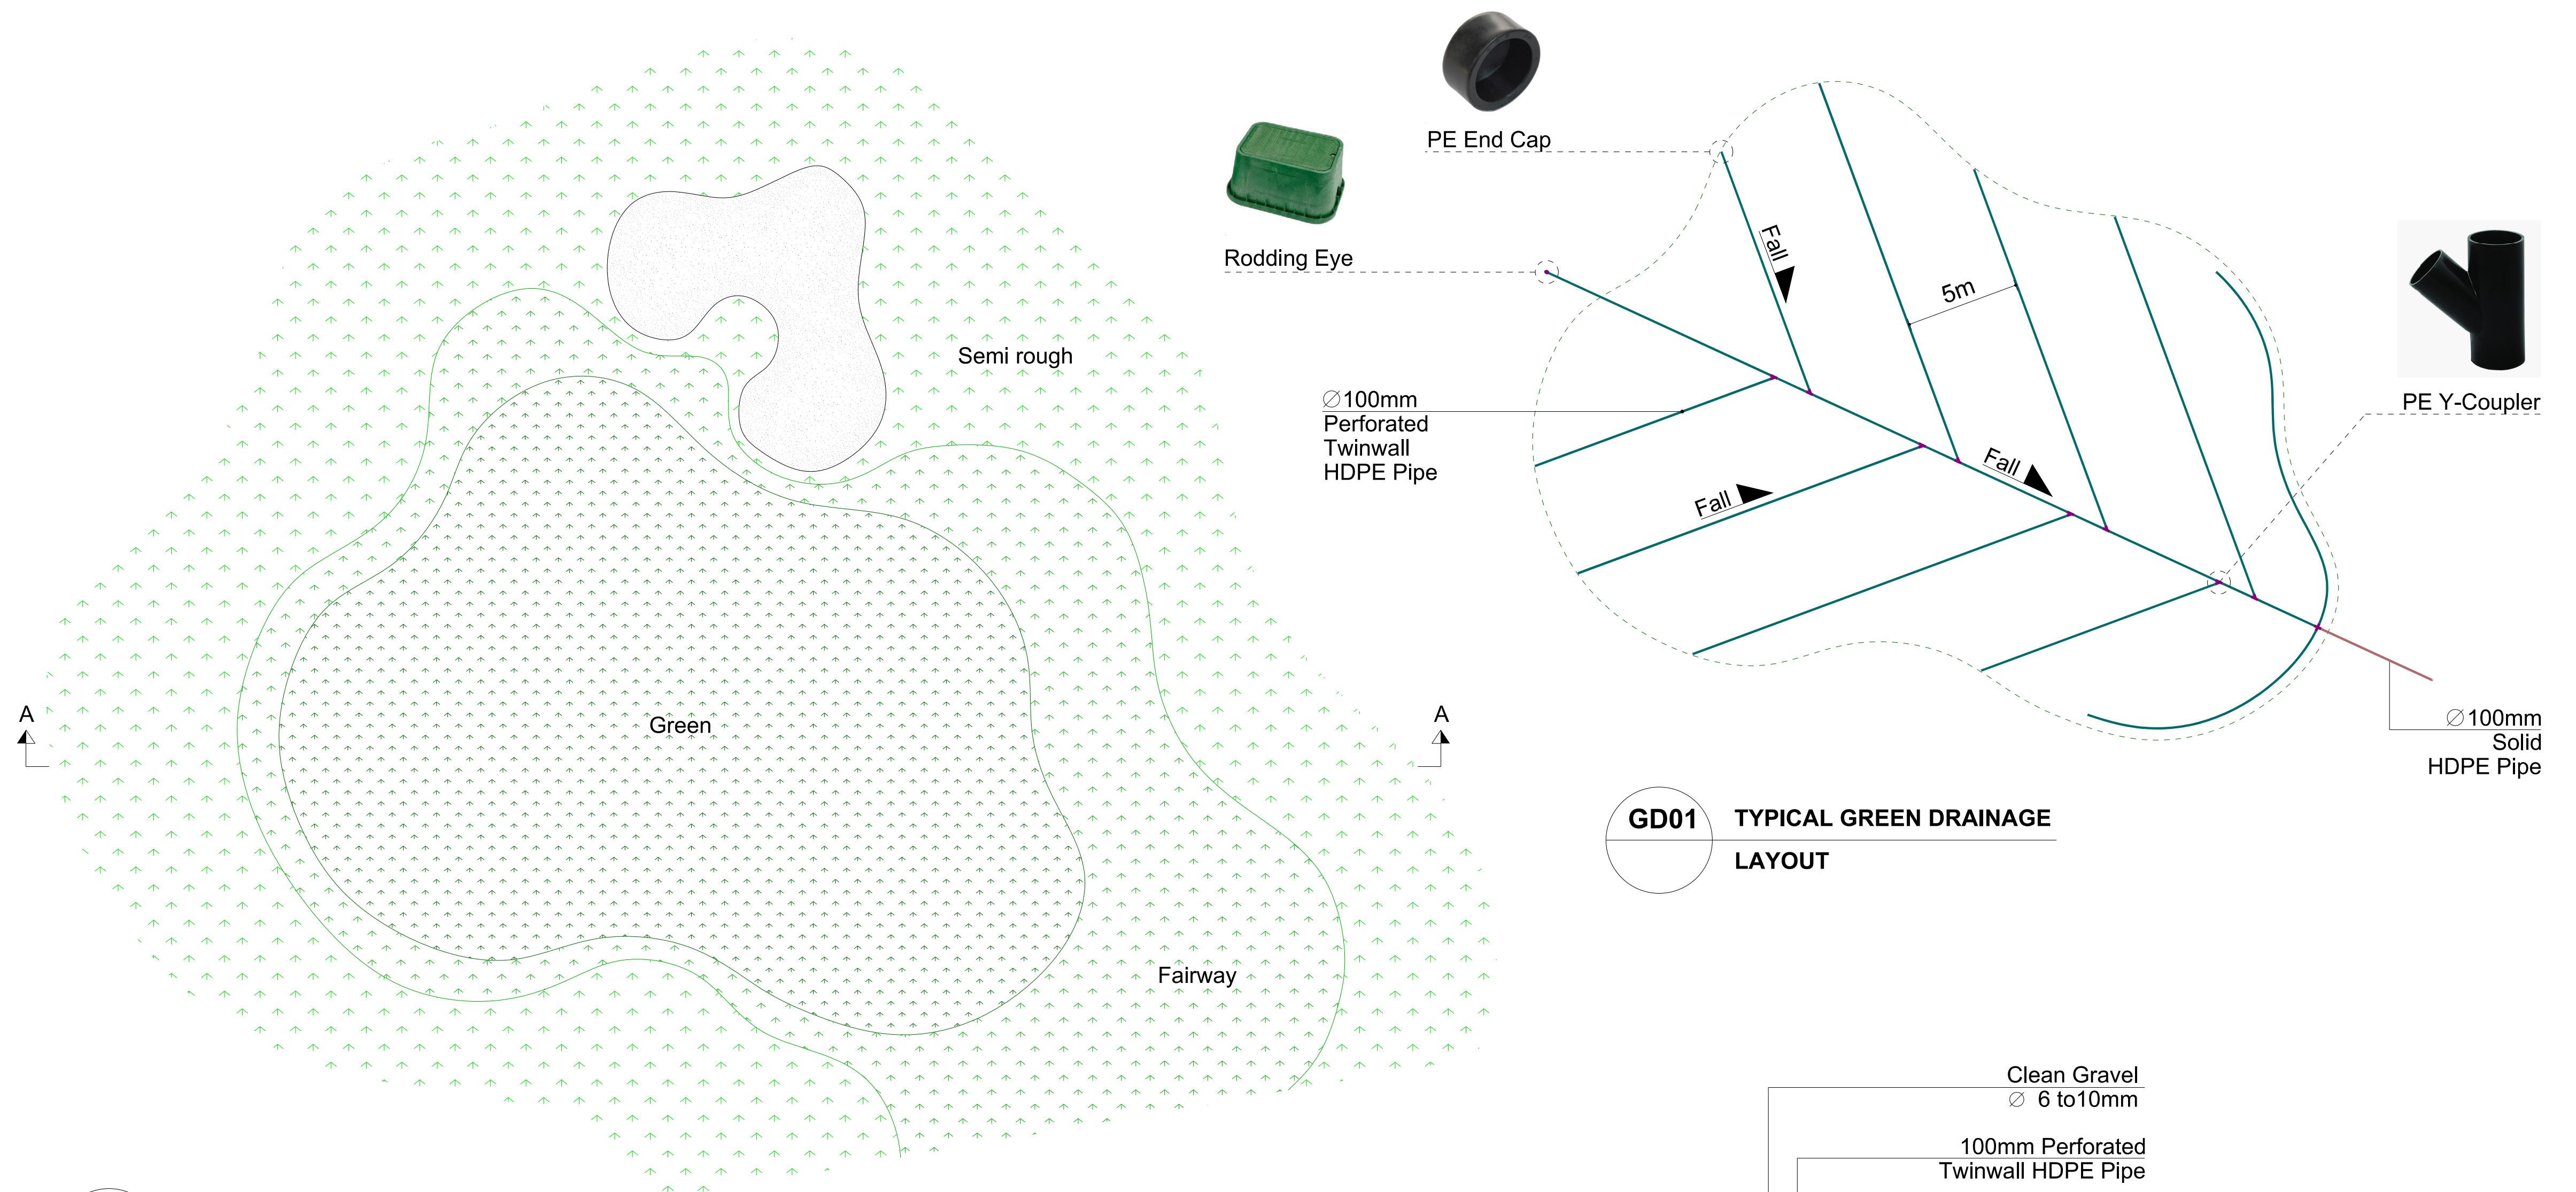


G01 TYPICAL GREEN LAYOUT

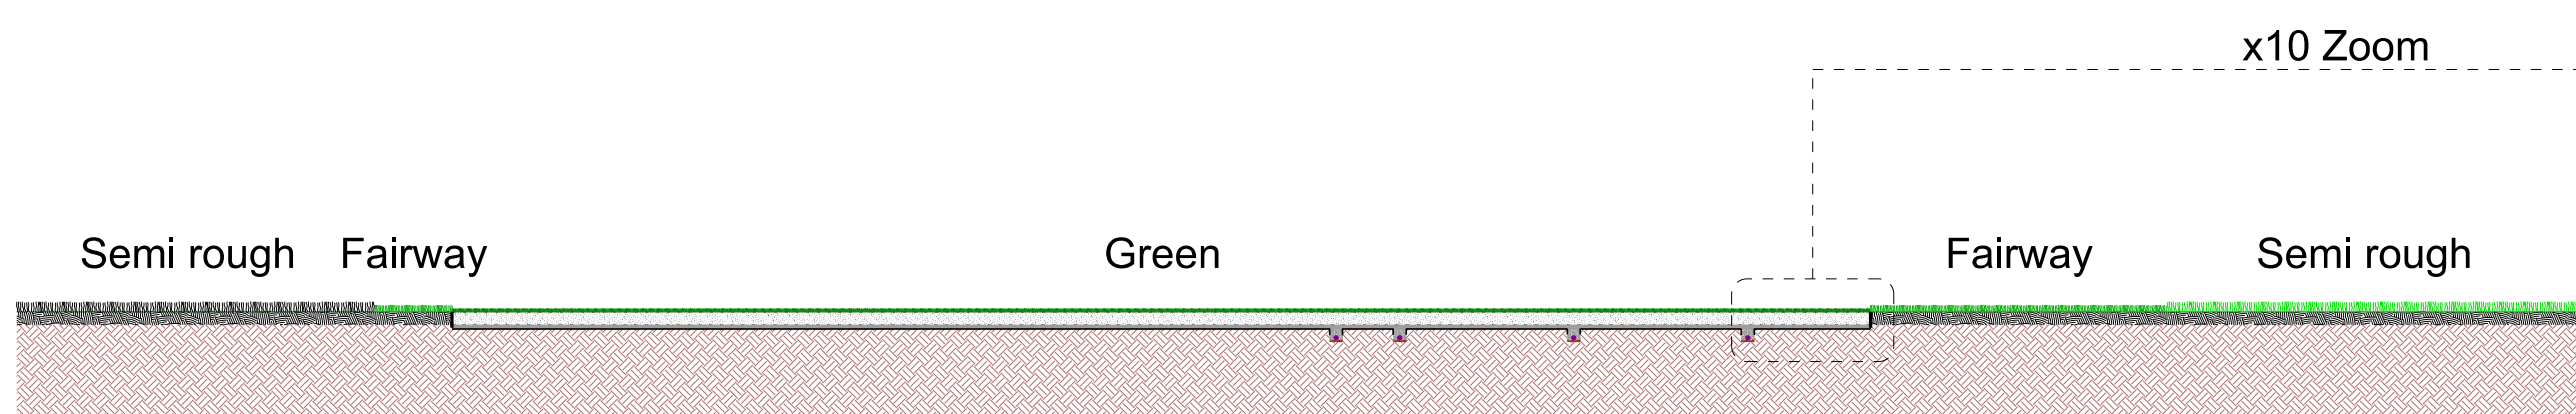

G02 TYPICAL GREEN SECTION AA

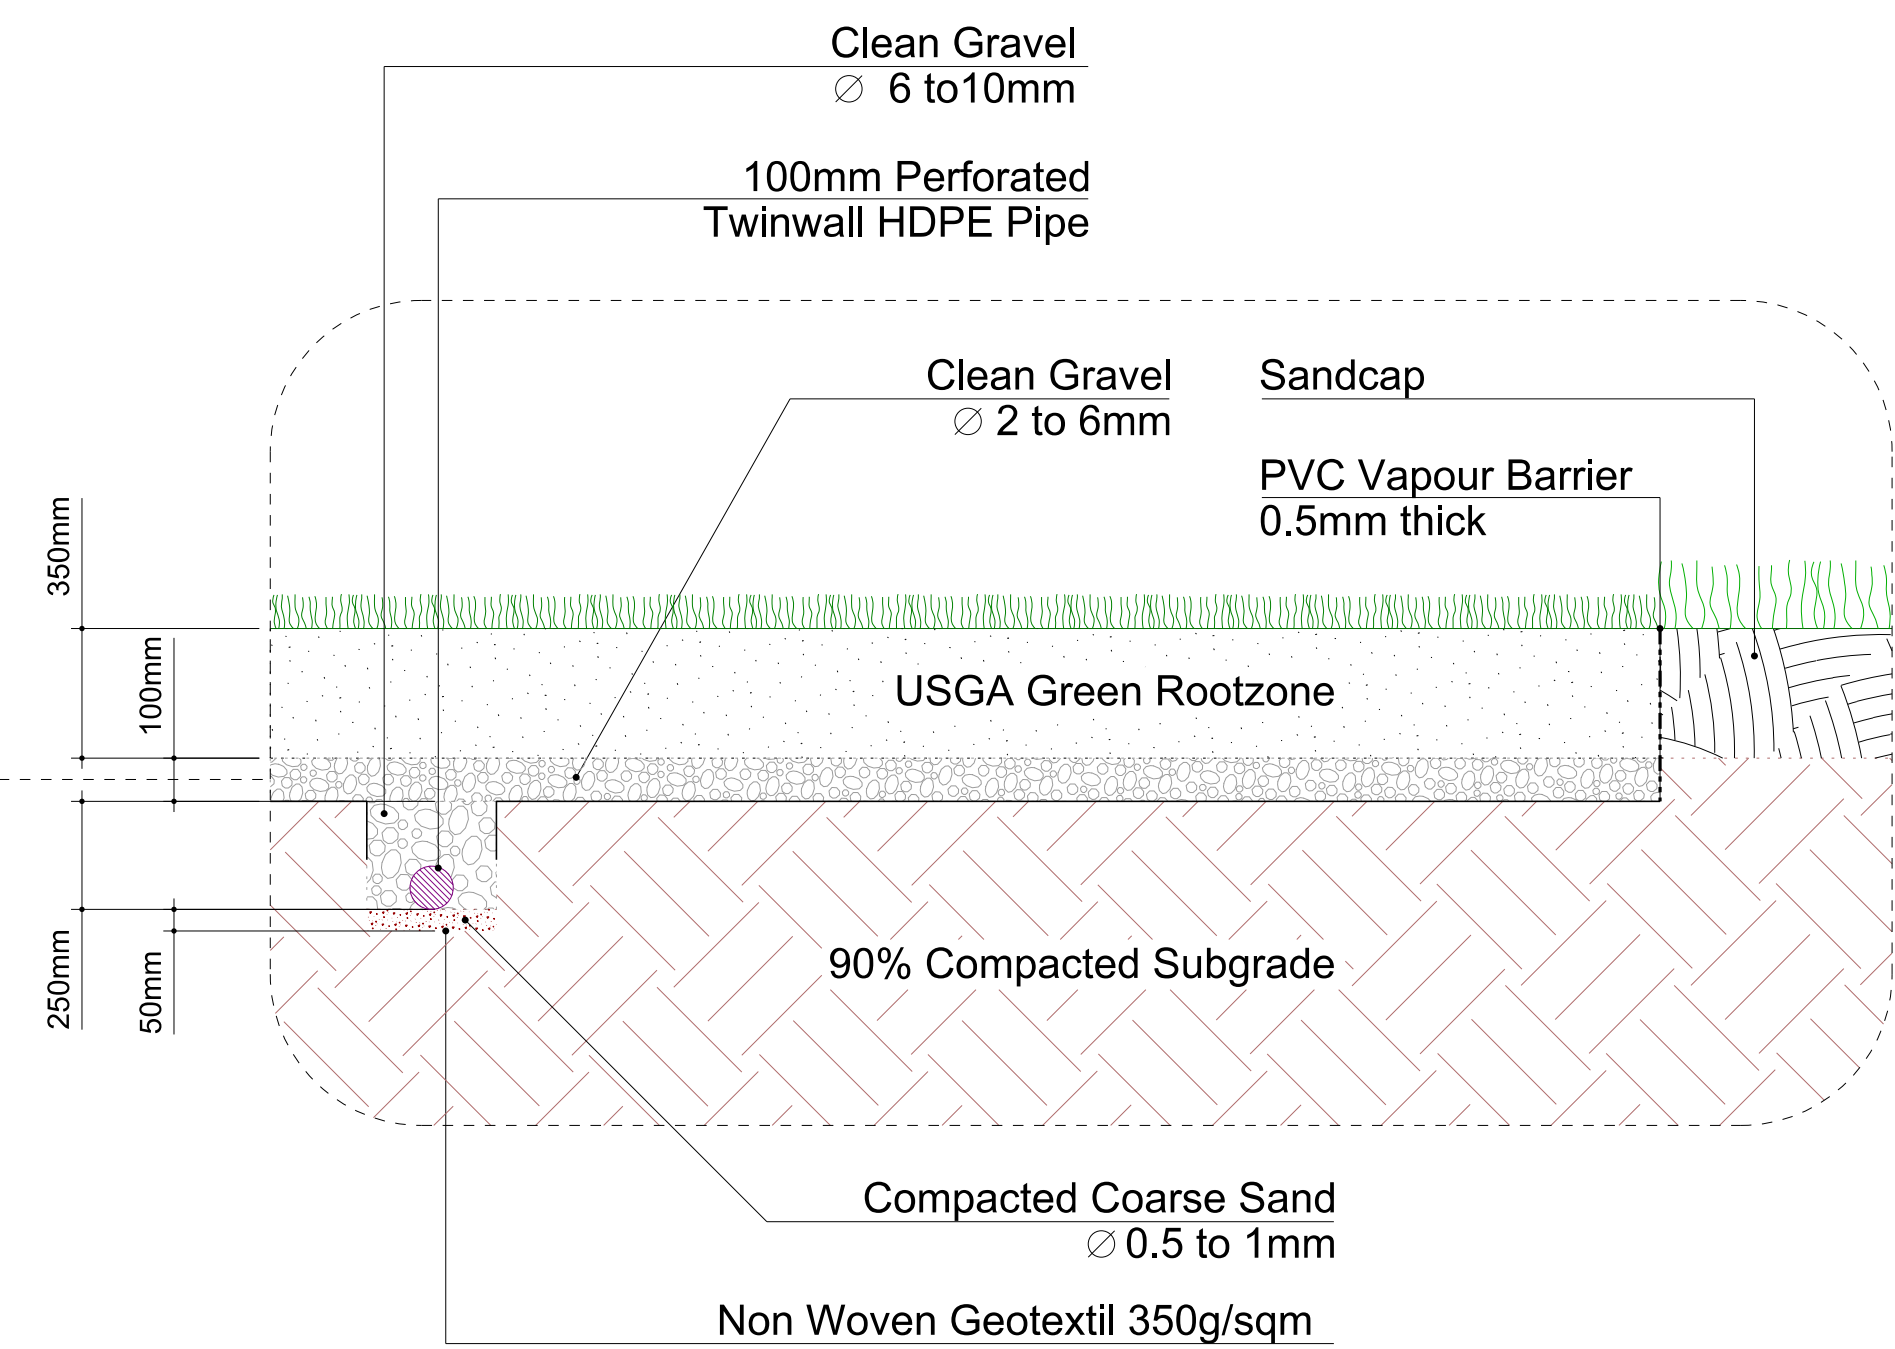

GD02 TYPICAL GREEN DRAINAGE DETAIL

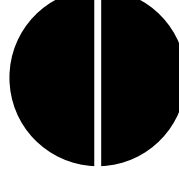GENERAL NOTES					
01.					
02.					
03.					
04.					
05.					
REVISIONS					
A	09/03/20	Amendments to Driving Range	PA	AC	
B	22/06/21	Amendments to highways and site layout	SS	AC	
REV	DATE	DESCRIPTION	REV BY	CHK BY	
KEY PLAN					
CONSULTANT					
International Design Group					
LEAD CONSULTANT					
CLIENT					
ISSUED FOR					
Planning Application (90% submittal)					
PROJECT					
Kirkby Valley Golf Club					
DRAWING TITLE					
234 Greens Conctruction Details					
Drawn	PA	Checked	AC	Approved	—
Date	29.08.19	Sheet Size	A3	Scale	NTS
Drawing No. G935 234 GREENS CONSTRUCTION DETAILS					Rev. B
CAD File No. G935 234			Consultant Project No.		
This drawing, the designs and details shown are the copyright of International Design Group and shall not be copied or reproduced in any form without their written consent.					
© INTERNATIONAL DESIGN GROUP					