




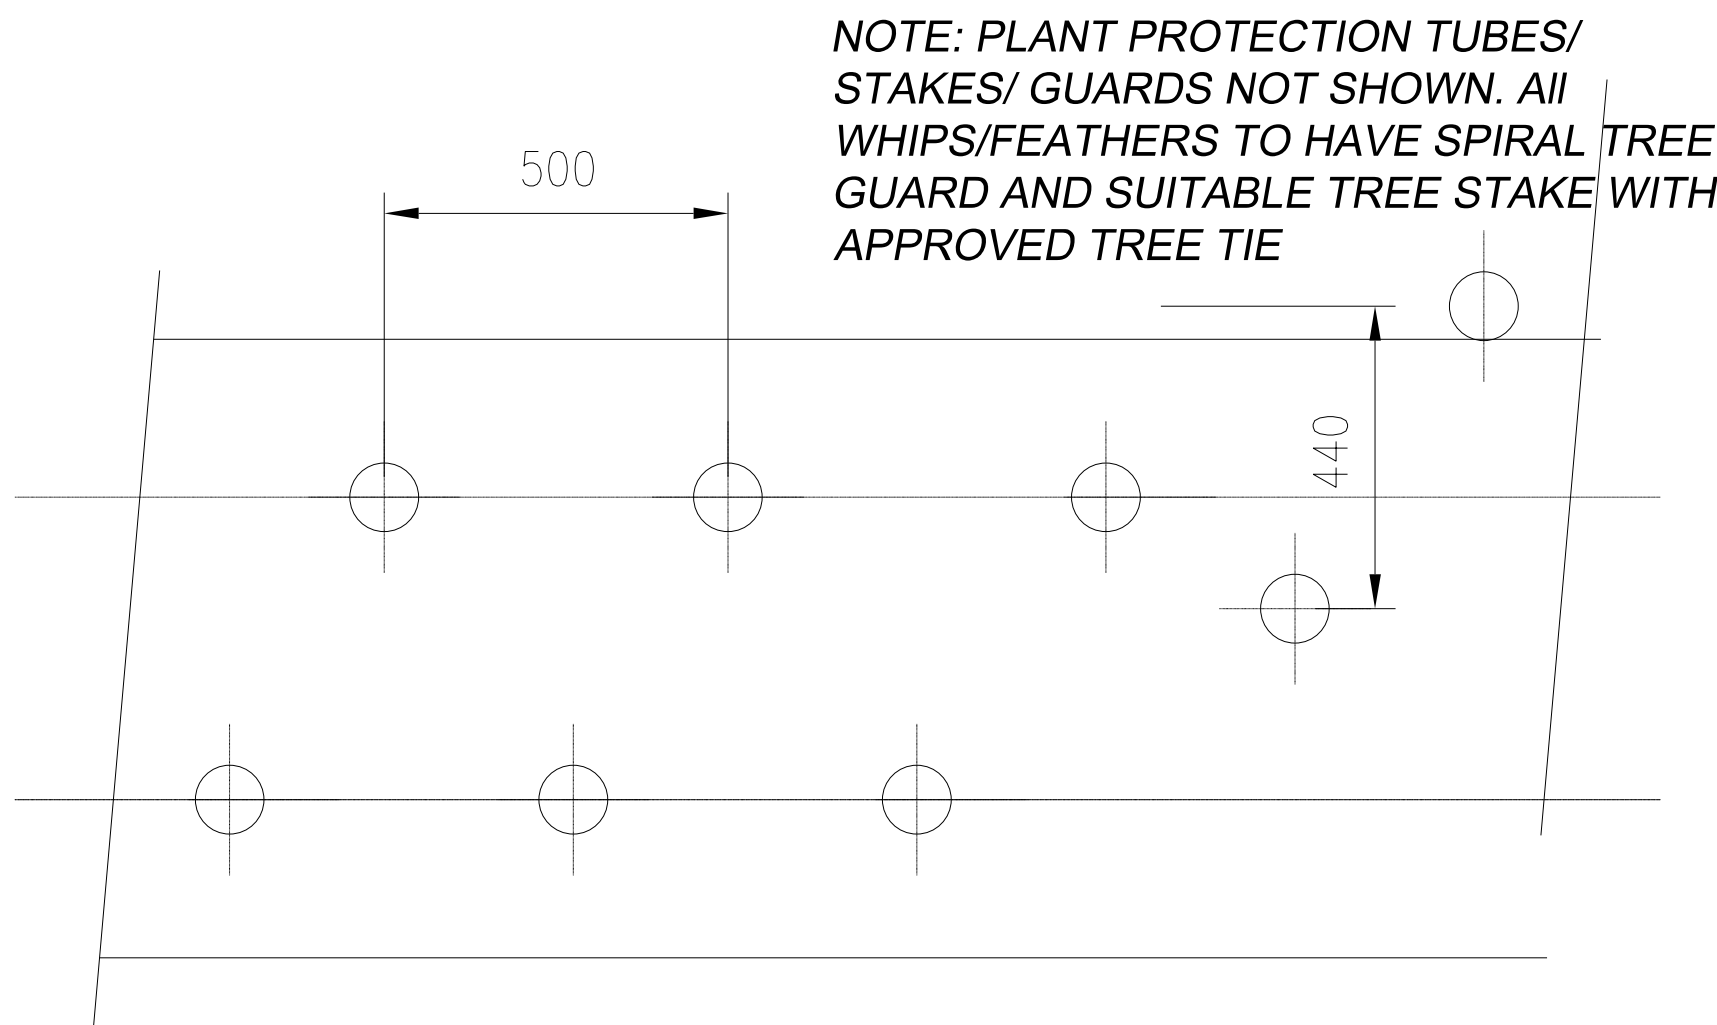


HP01 TYPICAL HEDGE PLANTING/ Whip and Feather SECTION

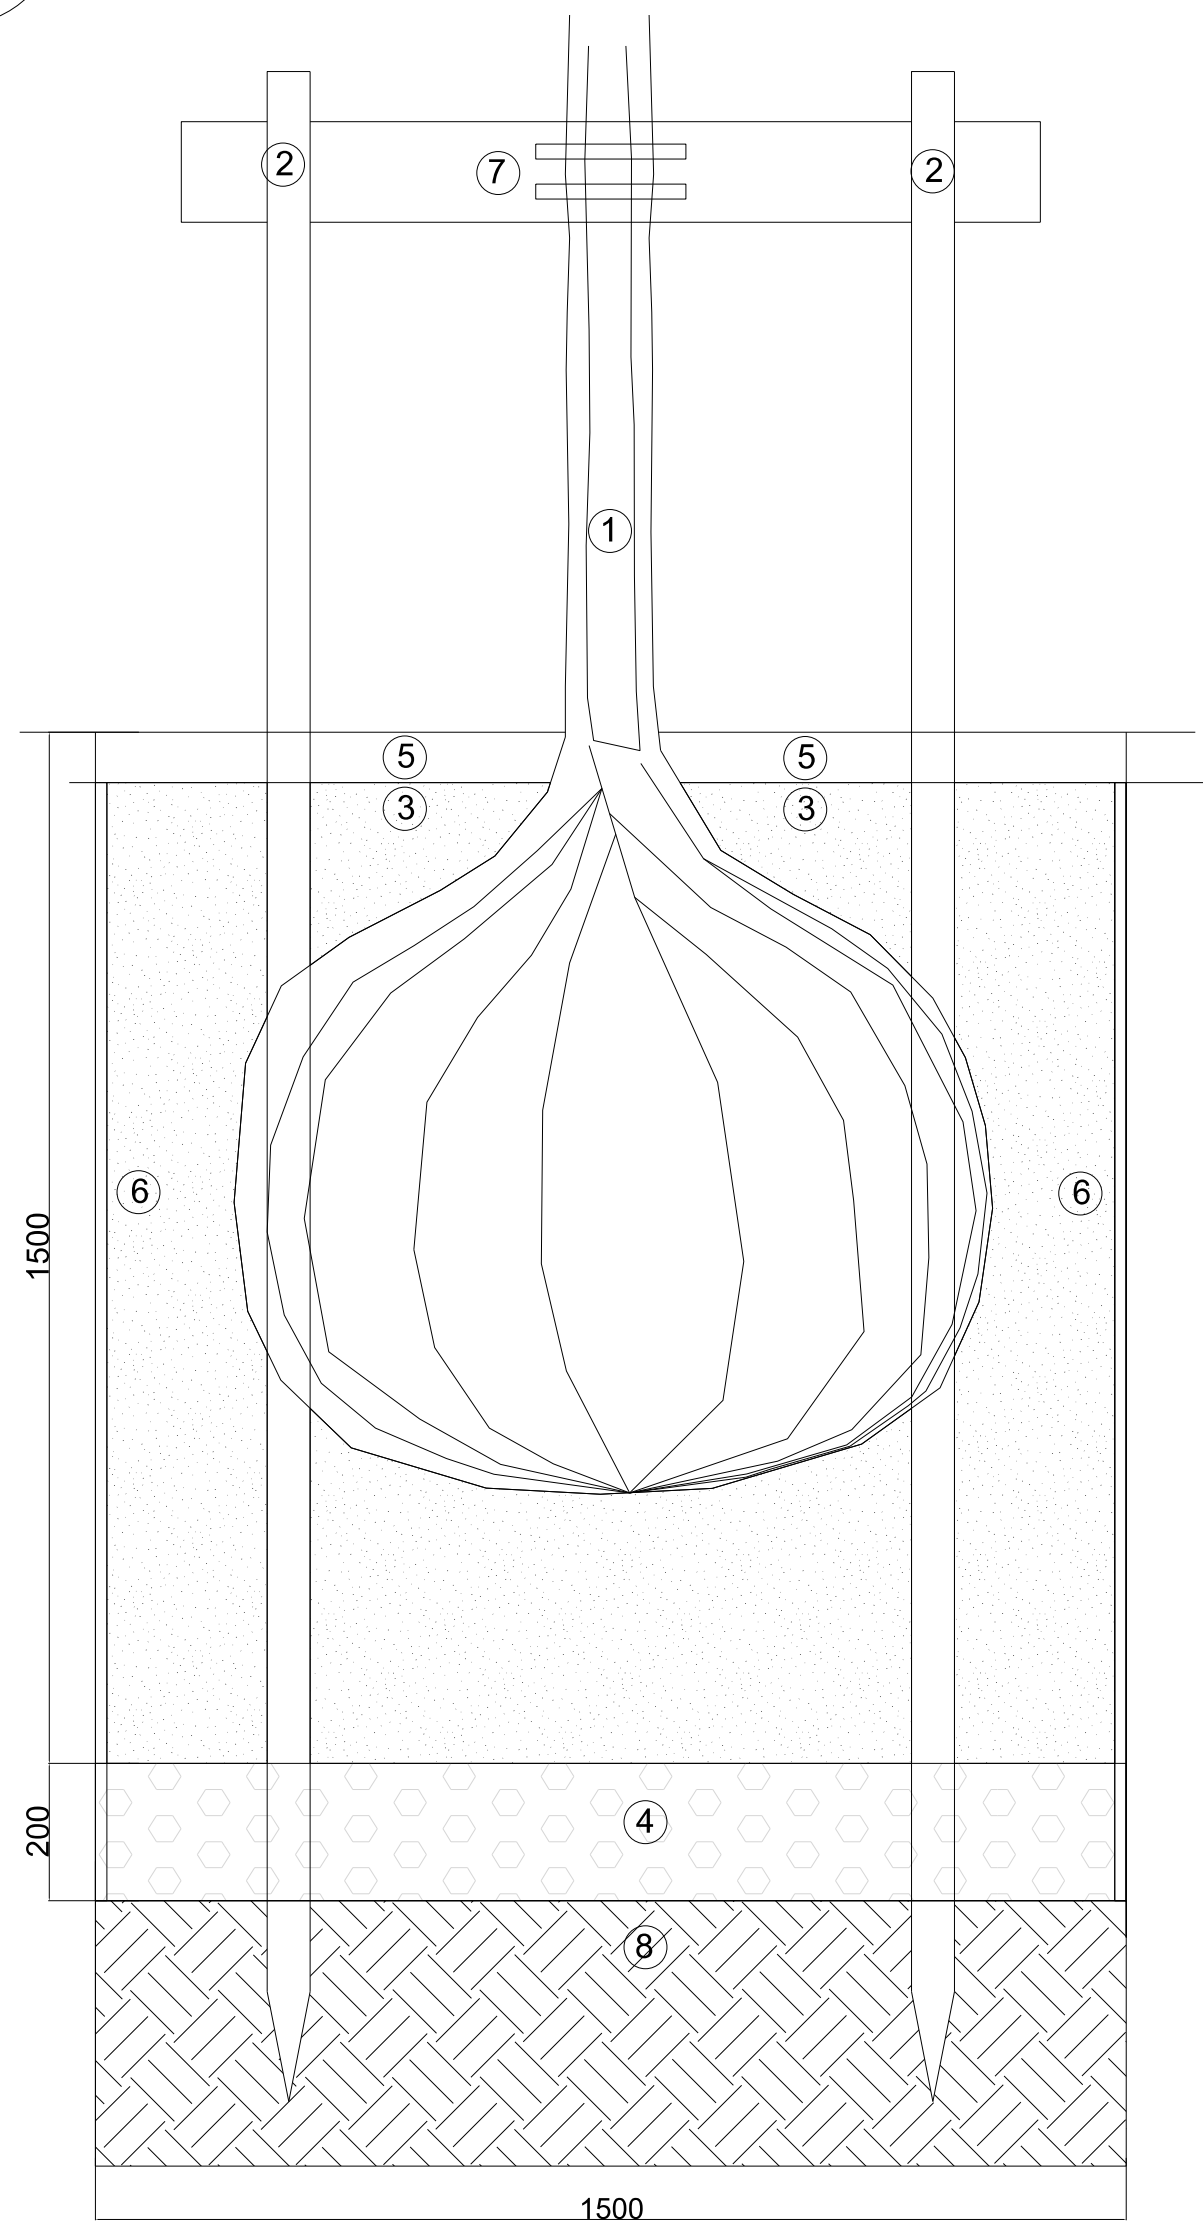

LP01 TYPICAL TREE PLANTING/ Standard and Extra Heavy Standard SECTION

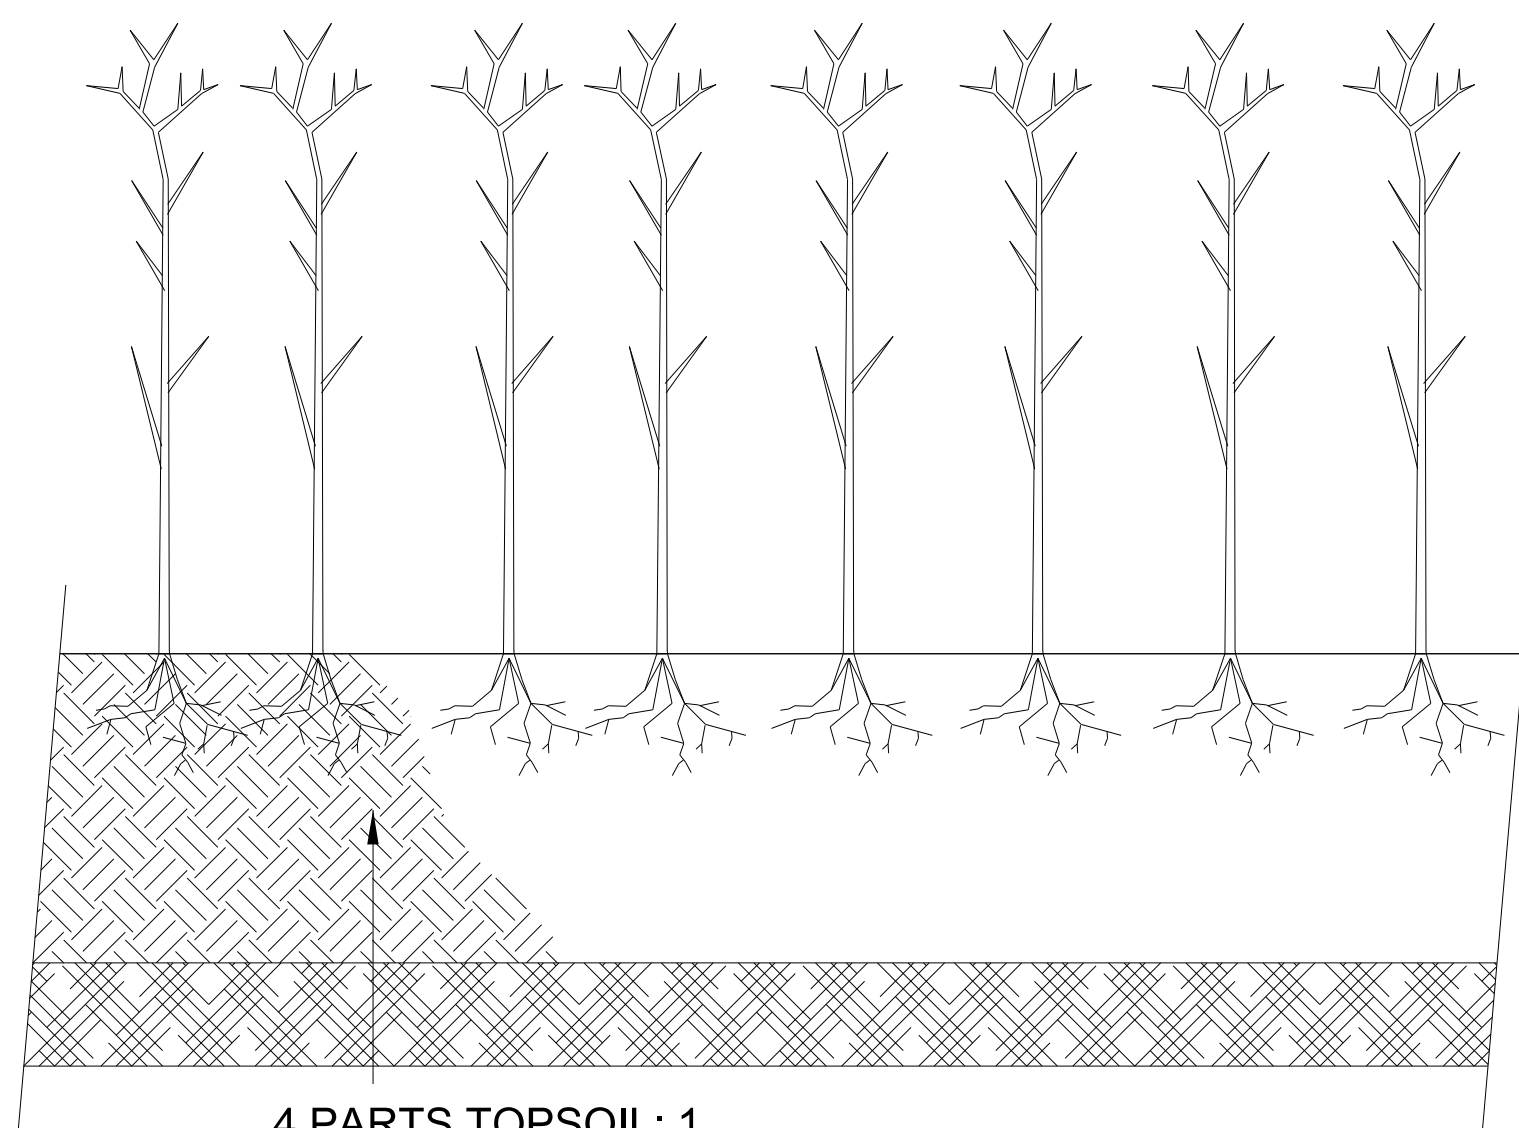

4 PARTS TOPSOIL: 1 PART COMPOST BACKFILL

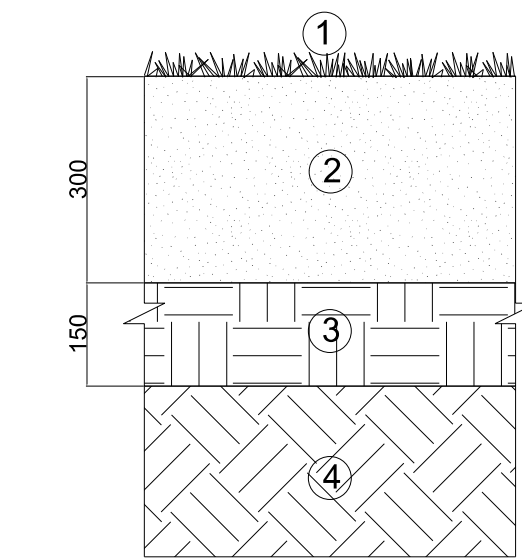

- 1 Turf as specified
- 2 Planting soil and soil additives as specified to min.300mm depth
- 3 Break-up & cultivate site soil to min.150mm depth
- 4 Existing site soil

GP01 TYPICAL GRASS PLANTING SECTION


Site preparation and earthworks

Generally all earthworks shall be executed in accordance with BS4428 'General Landscape Operations'. Ground profiles to be left with smoothly flowing contours, free from localised depressions, high spots and abrupt angles. Cultivate topsoil and produce an even surface free from lumps and clods. Cultivation shall be to a minimum depth of:

Planted areas: 450mm
Native transplant areas: 350mm
Grass areas: 150mm

Planting

Quality of all plant material will be compatible with BS3936 part 1, 1992 specifications - 'Nursery Stock'. Handling and transportation of all plants shall be carried out in accordance with Horticultural Trade Associations 'Plant Handling' recommendation (1987). All planting operations shall be carried out in accordance with BS5326: 1975; BS4043: 1996; and BS4428: 1968. Advanced nursery stock to BS5236: 1975. Shrubs: All shrubs will be supplied in accordance with the plant schedules by named nurseries. Shrub pits to be excavated to allow a 75mm clearance around edges of the root system. Sides and bottom of pits shall be loosened to relieve any compaction. Bark mulch shall consist of FSC approved matured British conifer bark with an even particle size distribution between 5 – 35mm. The mulch to be Melcourt 'Ornamental Grade Bark Mulch' or similar approved. And a representative sample of the mulch shall be supplied or approved prior to delivery to site. Watering: Shrub beds shall be thoroughly watered prior to application of mulch and subsequently maintained to a moist condition. Watering rate shall be as follows:
Shrub areas 30 litres/m2
Maintenance: All areas to be maintained under installing contract for 12 months post practical completion, to provide optimum conditions for plant and grass growth and to present a clean and tidy appearance. All deaths and failures are to be replaced at the first horticultural sound opportunity.

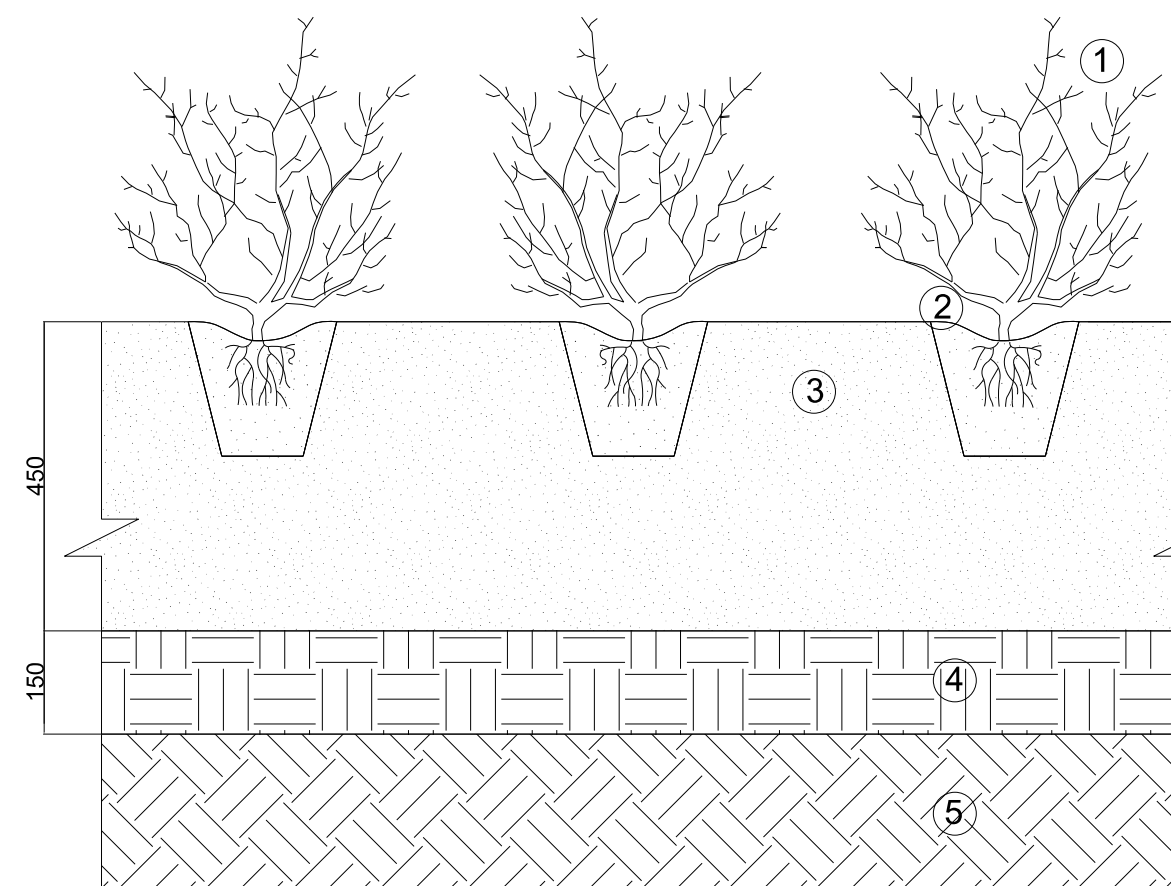

- 1 Proposed Shrub
- 2 Bark mulch 100mm depth
- 3 Topsoil
- 4 Break-up & cultivate site soil to min.150mm depth
- 5 Existing site soil

SP01 TYPICAL SHRUB PLANTING SECTION

GENERAL NOTES

01.
02.
03.
04.
05.

REVISIONS

REV	DATE	DESCRIPTION	REV BY	CHK BY
A	09/03/20	Amendments to Driving Range	PA	AC
B	22/06/21	Amendments to highways and site layout	SS	AC

KEY PLAN

CONSULTANT



LEAD CONSULTANT

CLIENT

ISSUED FOR

Planning Application
(90% submittal)

PROJECT

Kirkby Valley Golf Club

DRAWING TITLE

235 Planting Notes & Details

Drawn	JH	Checked	ATC	Approved	ATC
Date	29.08.19	Sheet Size	A3	Scale	N.T.S.
Drawing No.	G935 235 PLANTING NOTES & DETAILS				Rev. B
CAD File No.	G935 235 PLANTING NOTES & DETAILS				Consultant Project No.

This drawing, the designs and details shown are the copyright of International Design Group and shall not be copied or reproduced in any form without their written consent.

© INTERNATIONAL DESIGN GROUP