




CP01 CAR PATH CONSTRUCTION METHOD 1
(if existing ground is not stable enough to take 5 Tonnes weight)

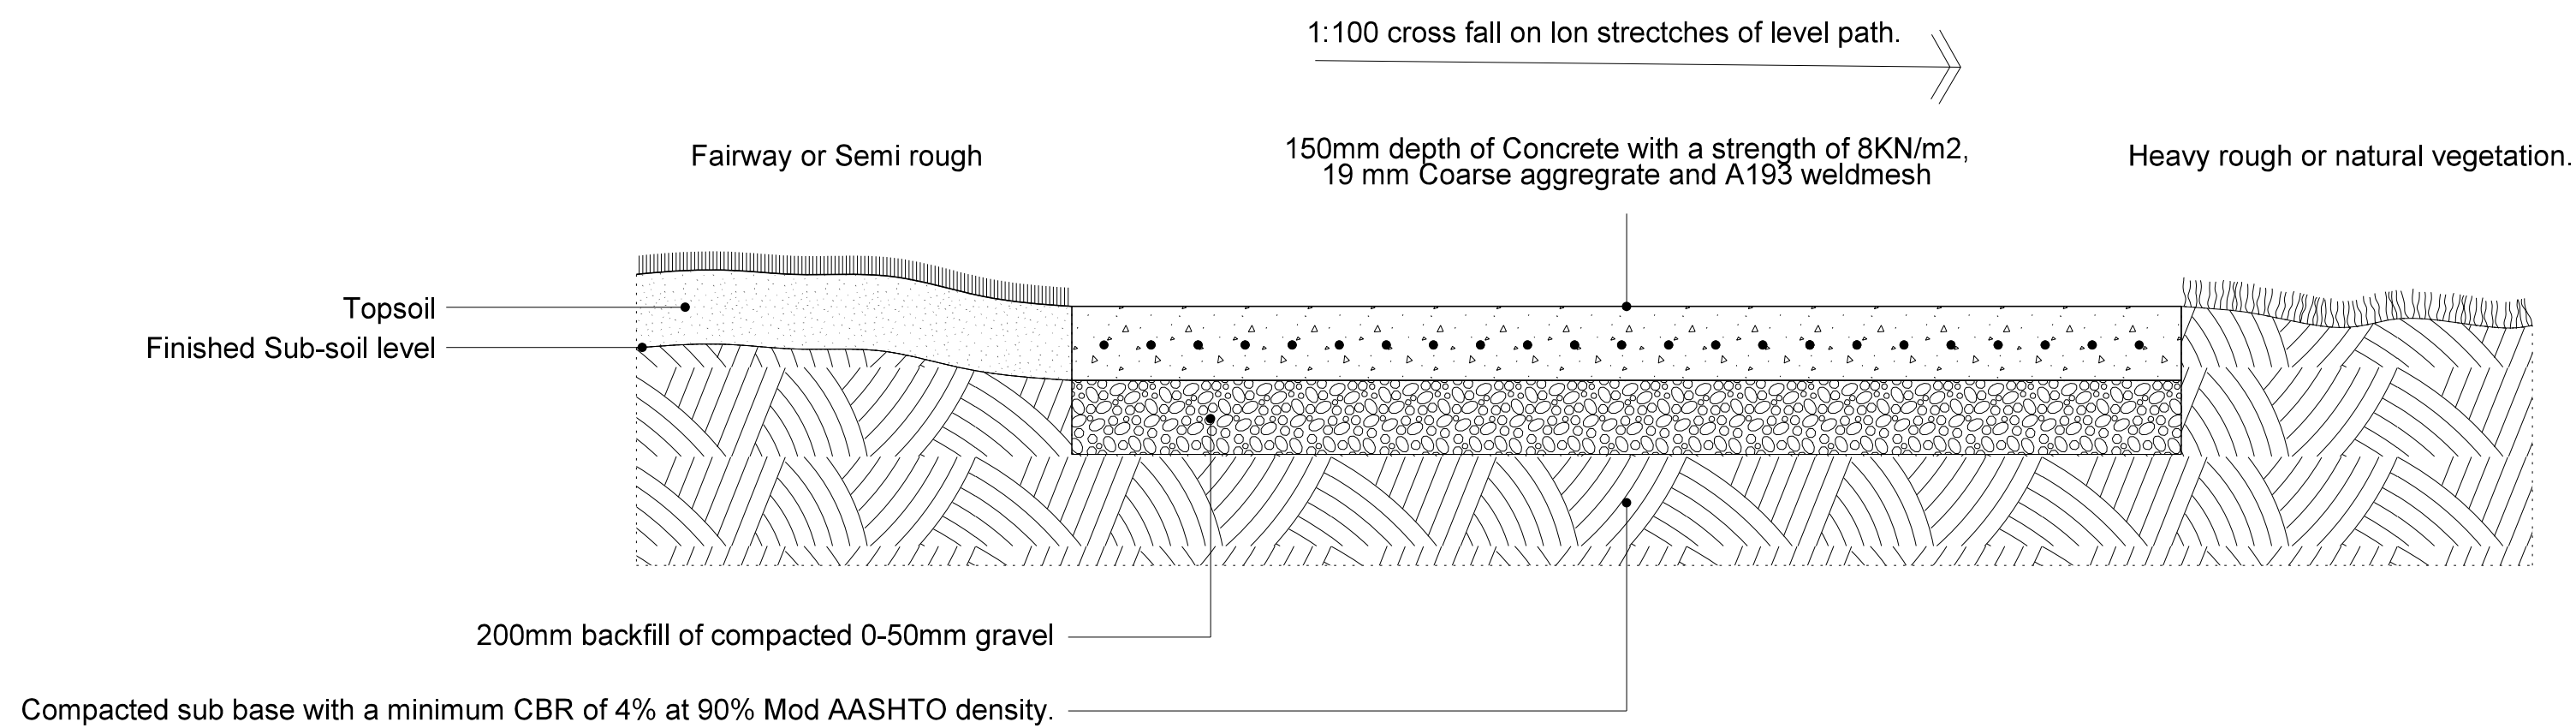


CP02 CAR PATH CONSTRUCTION METHOD 2
(if existing ground is stable enough to take 5 Tonnes weight)

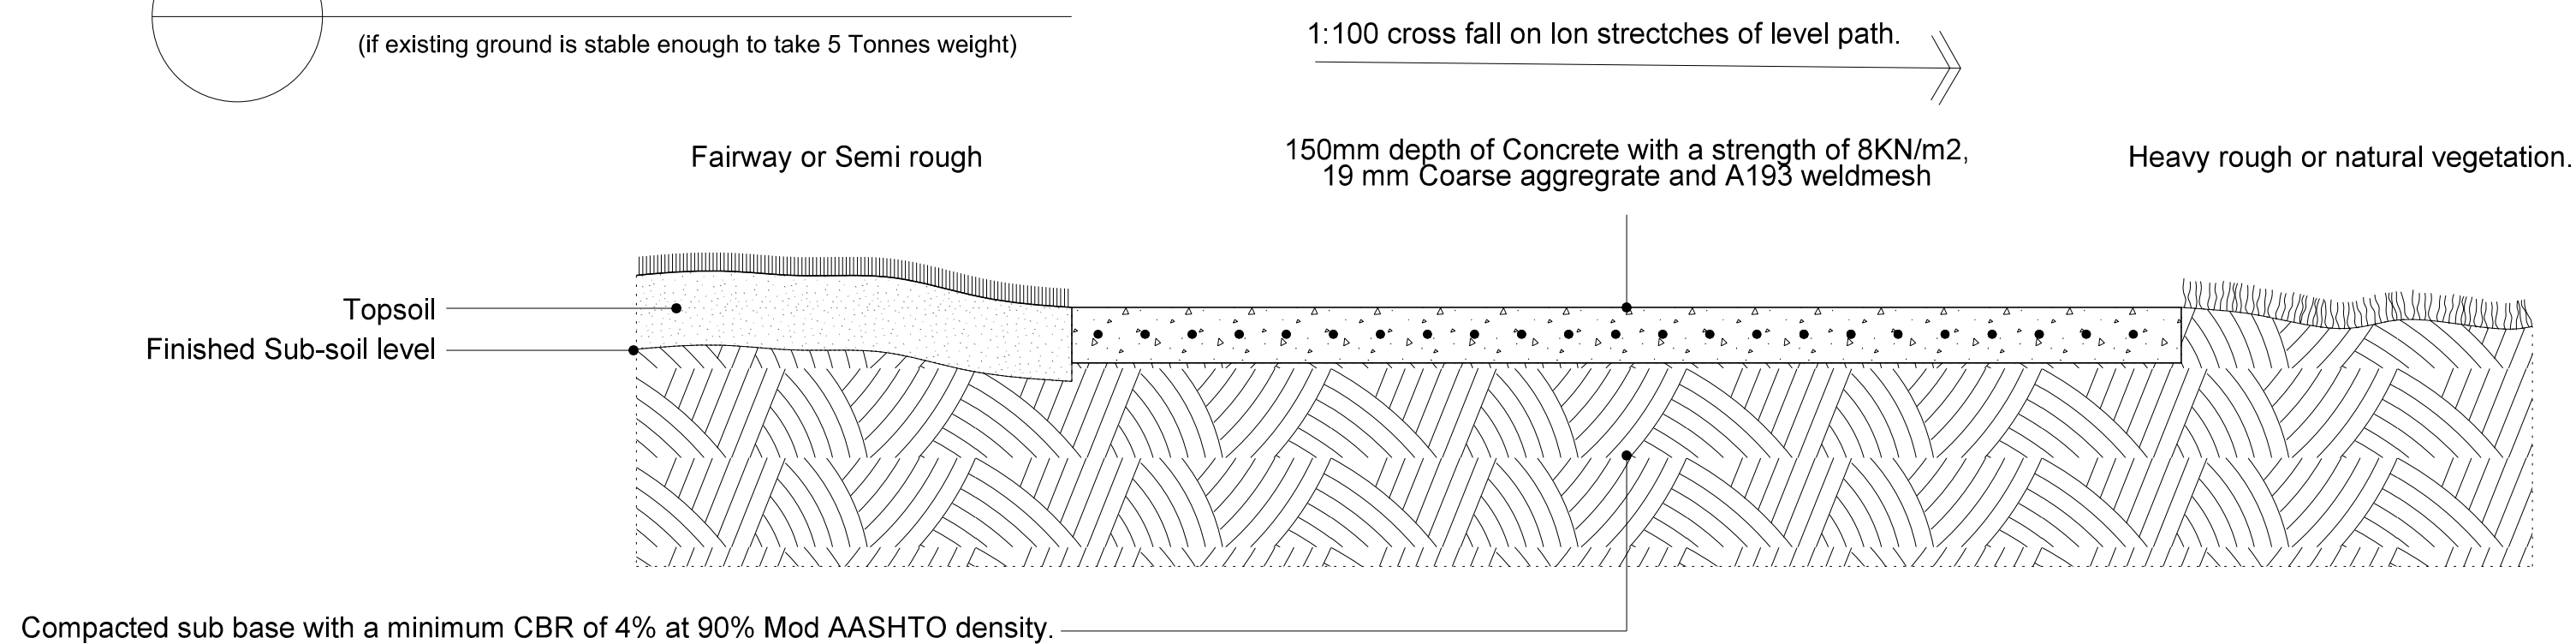

CP03 CAR PATH CONSTRUCTION METHOD 3
(at steep slope - gully/swale required for drainage)

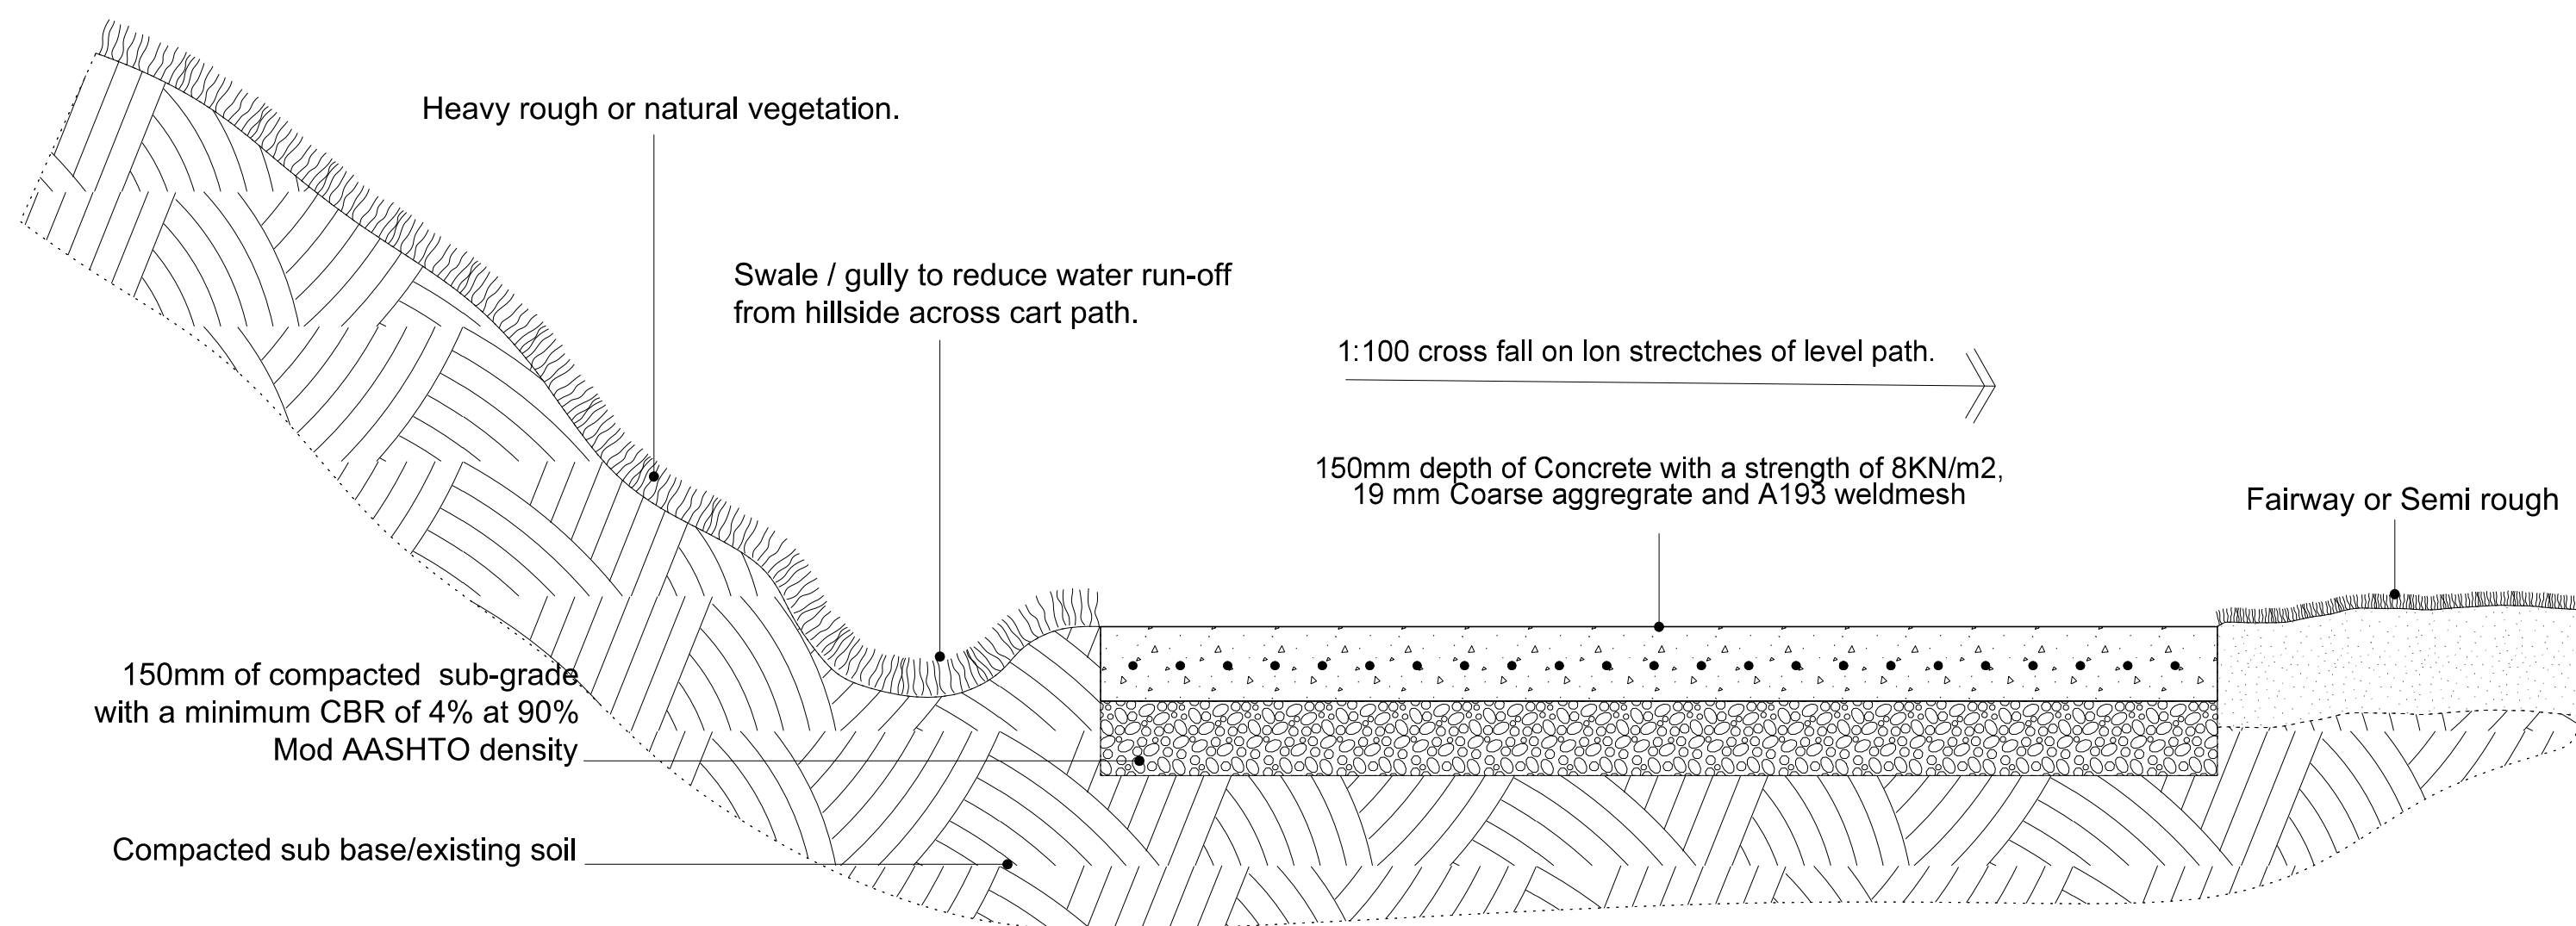

CPE01 TYPICAL CART PARK EDGE SECTION

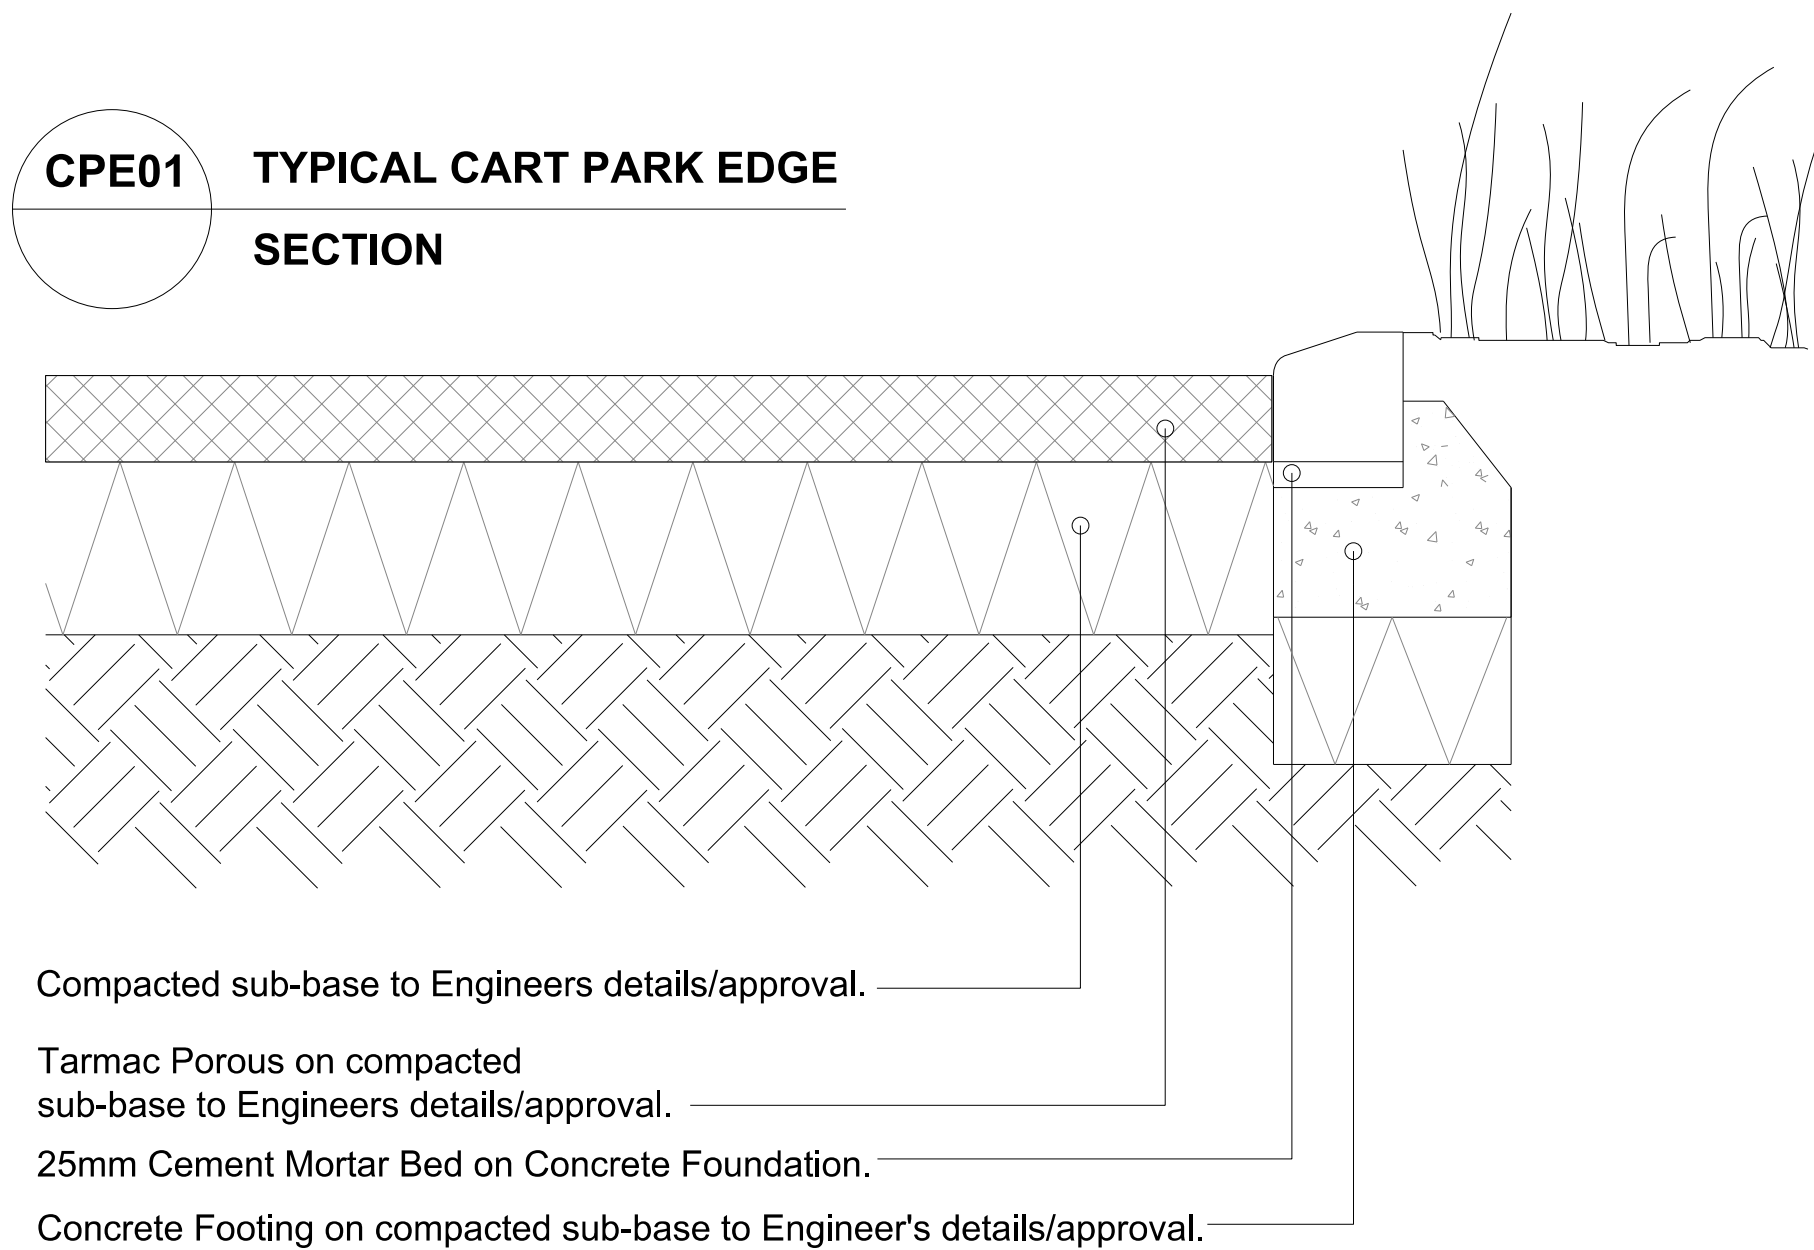

GENERAL NOTES

- 01.
- 02.
- 03.
- 04.
- 05.

REVISIONS

REV	DATE	DESCRIPTION	REV BY	CHK BY
A	09/03/20	Amendments to Driving Range	PA	AC
B	22/06/21	Amendments to highways and site layout	SS	AC

KEY PLAN

CONSULTANT



LEAD CONSULTANT

CLIENT

ISSUED FOR

Planning Application
(90% submittal)

PROJECT

Kirkby Valley Golf Club

DRAWING TITLE

238 Hardscape & Cart Path Details

Drawn	JH	Checked	ATC	Approved	ATC
Date	29.08.19	Sheet Size	A3	Scale	N.T.S.
Drawing No. G935 238 HARDSCAPE & CART PATH DETAILS				Rev.	B

CAD File No. G935 238 HARDSCAPE & CART PATH DETAILS	Consultant Project No.
--	------------------------

This drawing, the designs and details shown are the copyright of International Design Group and shall not be copied or reproduced in any form without their written consent.