
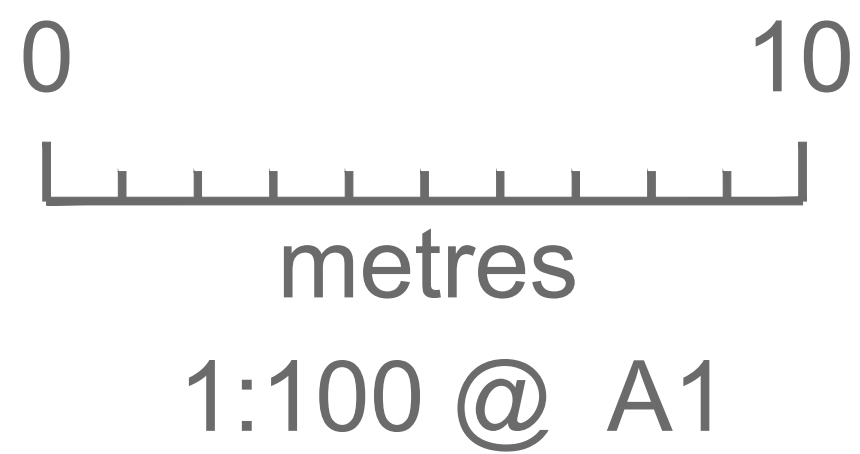
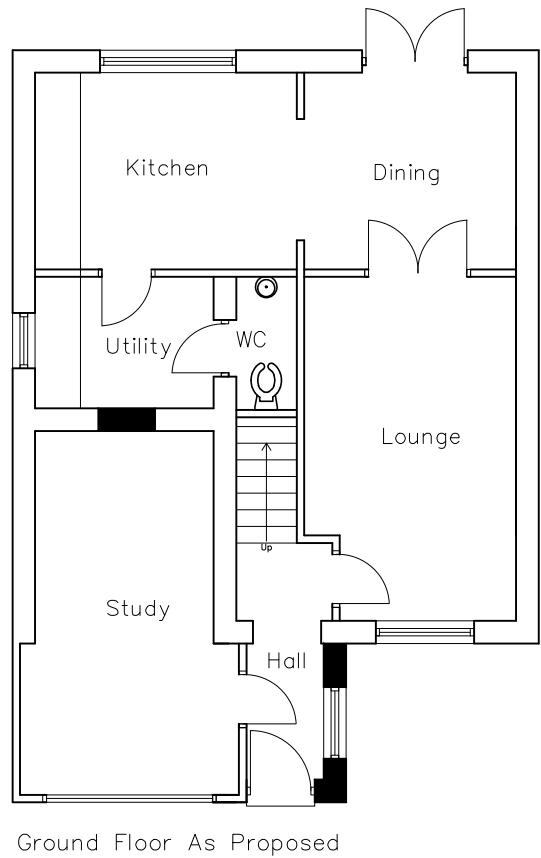
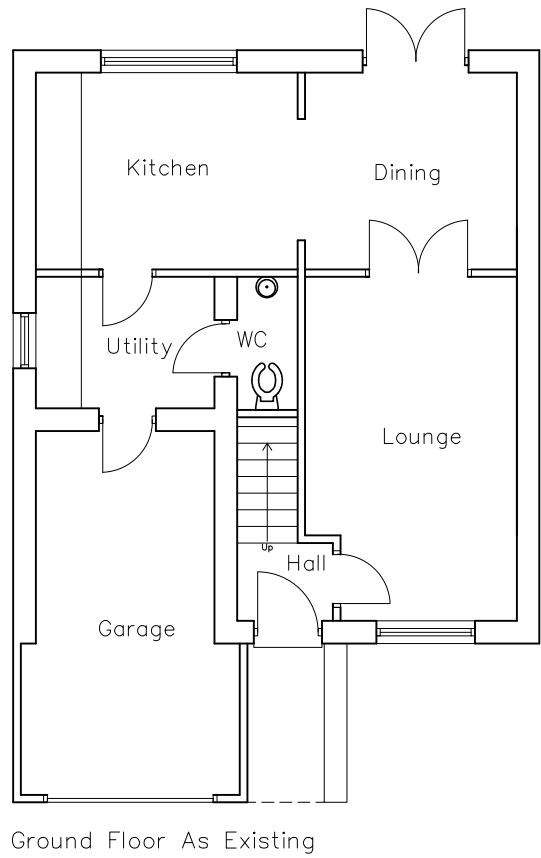
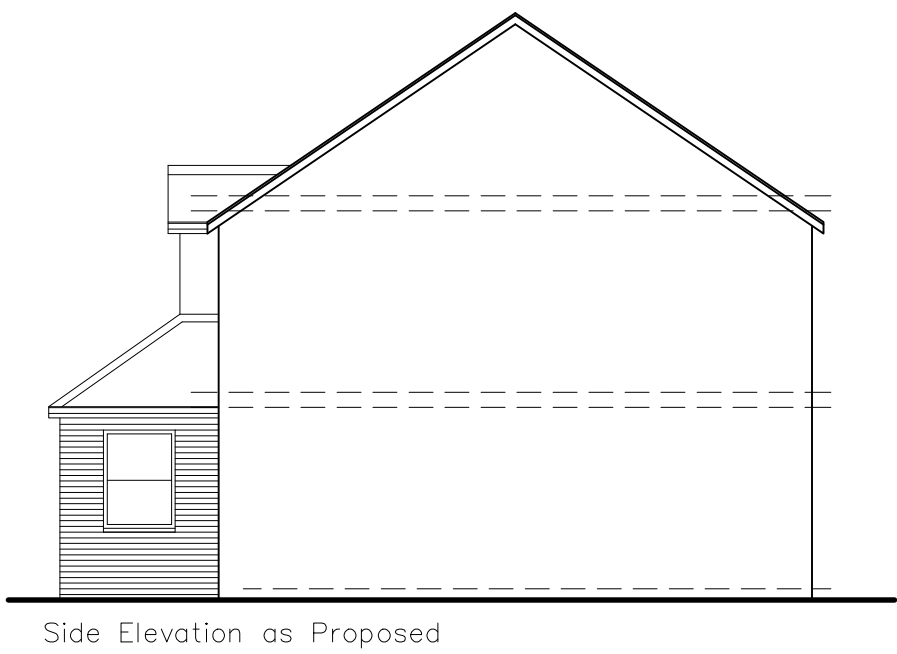


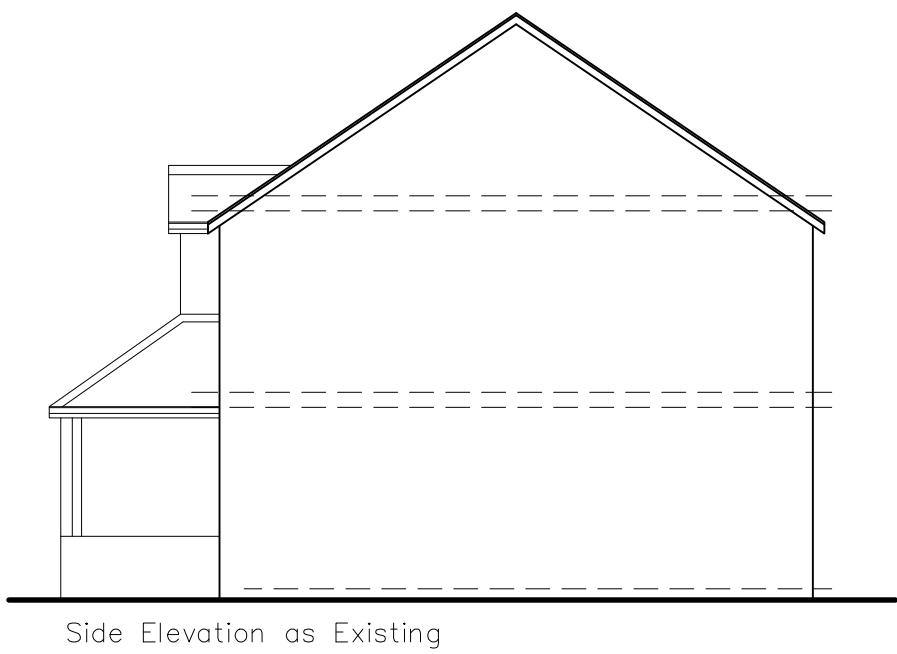

REV.	DATE	DESCRIPTION
------	------	-------------

Proposed Garage Conversion and Front Extension at 25 Higherfield Crescent for Mr and Mrs Jones
PLANS AND ELEVATIONS AS EXISTING AND PROPOSED

PLANNING DRAWING

SCALE 1:100	DATE 30.03.26
DRAWN JB	
REF.	
DRAWING NO. 2026/0045/0001	REV. A