
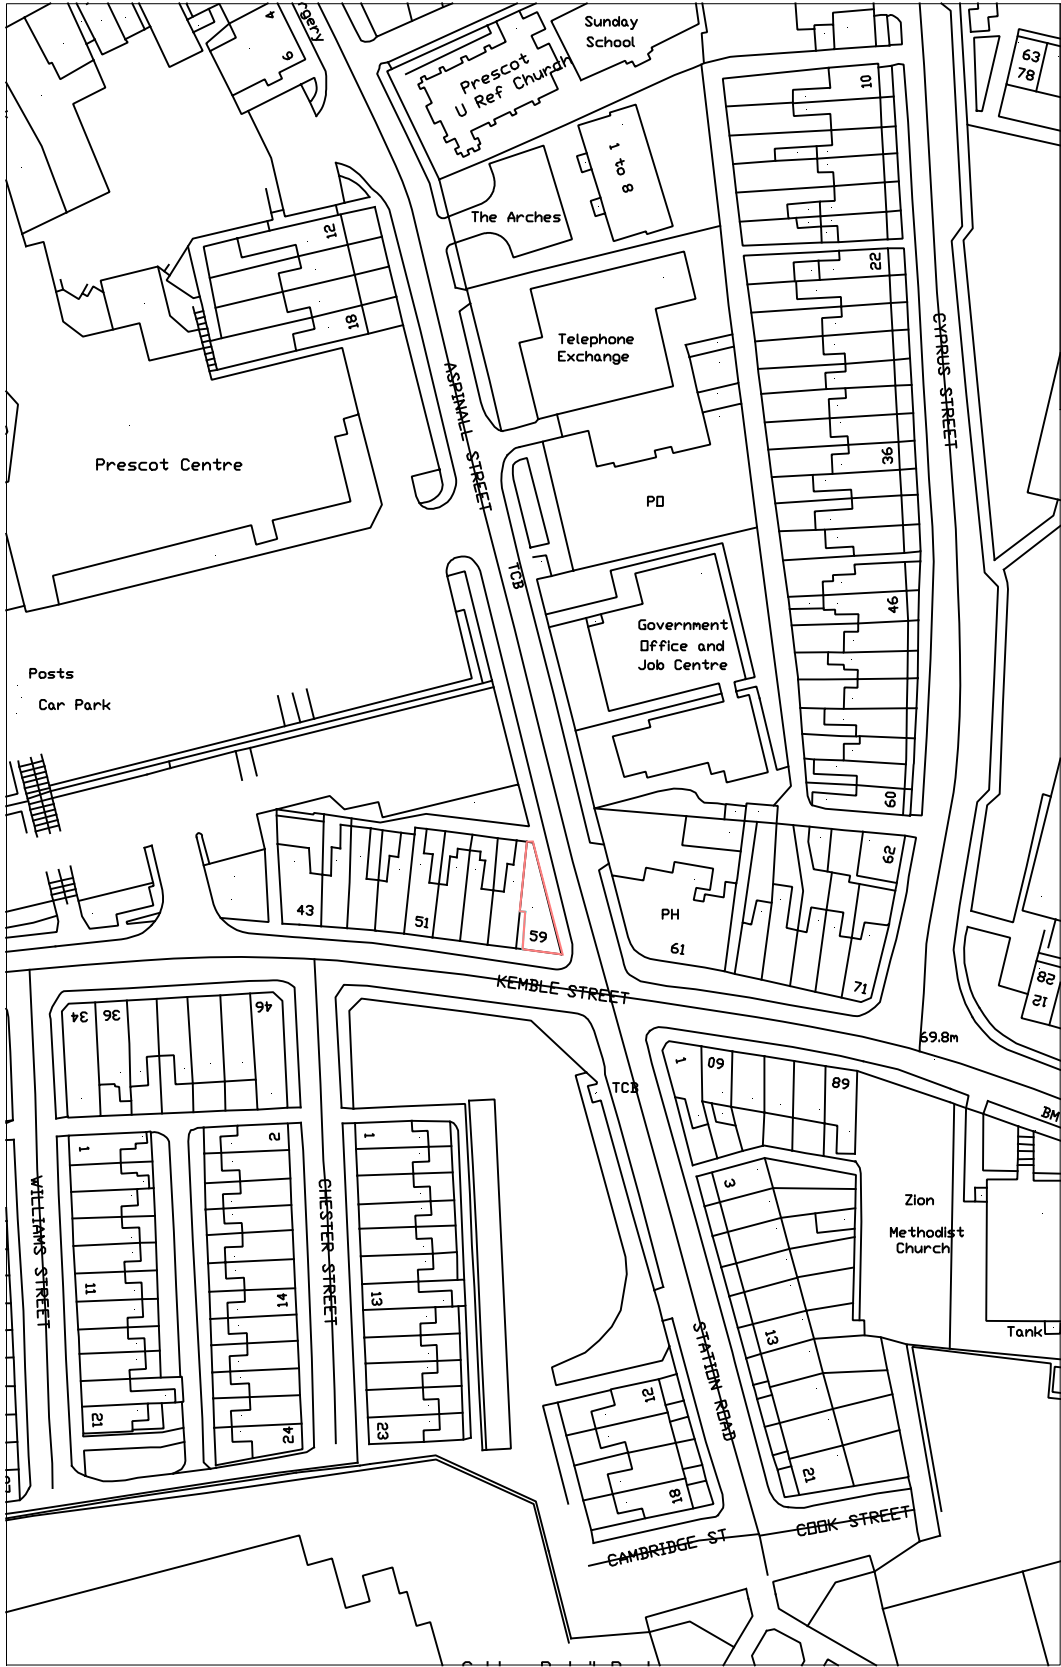


1:1250

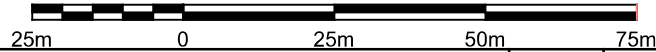

Project  
PROPOSED CAFE AND JUICE BAR AT 59 KEMBLE STREET,  
PRESCOT. L34 4SE

Client  
MR D FITZPATRICK

| Contract. No. | Drg.No. | Revision | Scale | 1:1250 | @ A4     |
|---------------|---------|----------|-------|--------|----------|
|               | 1       |          | By    | MCC    | Date     |
|               |         |          | Chkd  |        | APR 2025 |

Drawing Title  
SITE LOCATION PLAN

**MAT Design Limited**  
**Town Planning & Building**  
**Control Consultants**

17 BROOKSIDE AVE  
ECCLESTON  
ST. HELENS  
WA10 4RN  
Telephone:07850203448  
E-mail:miketa@blueyonder.co.uk