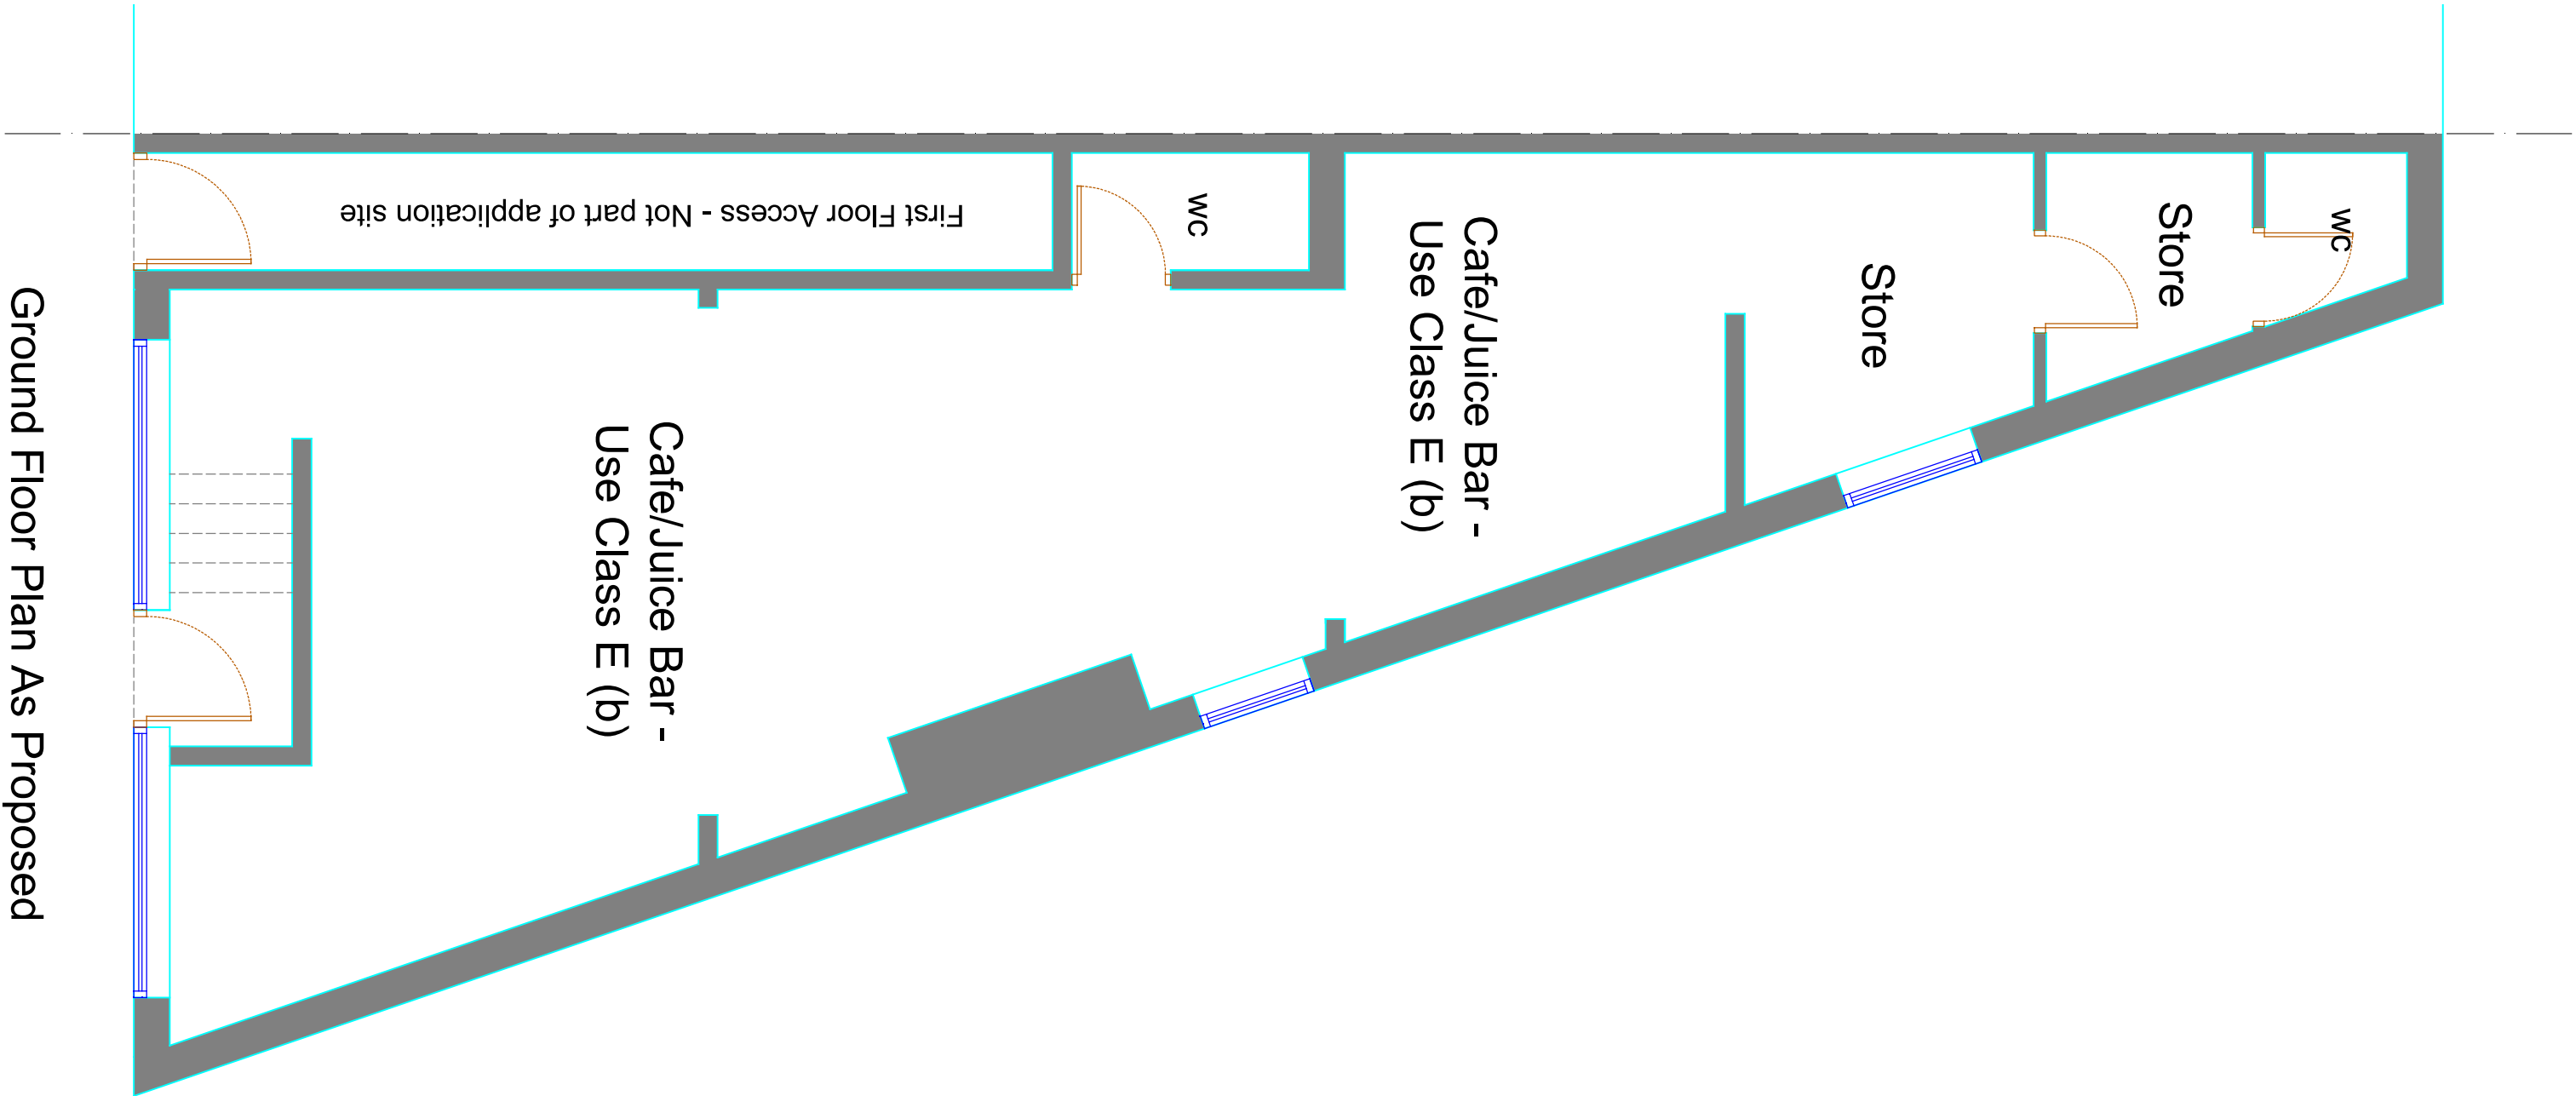
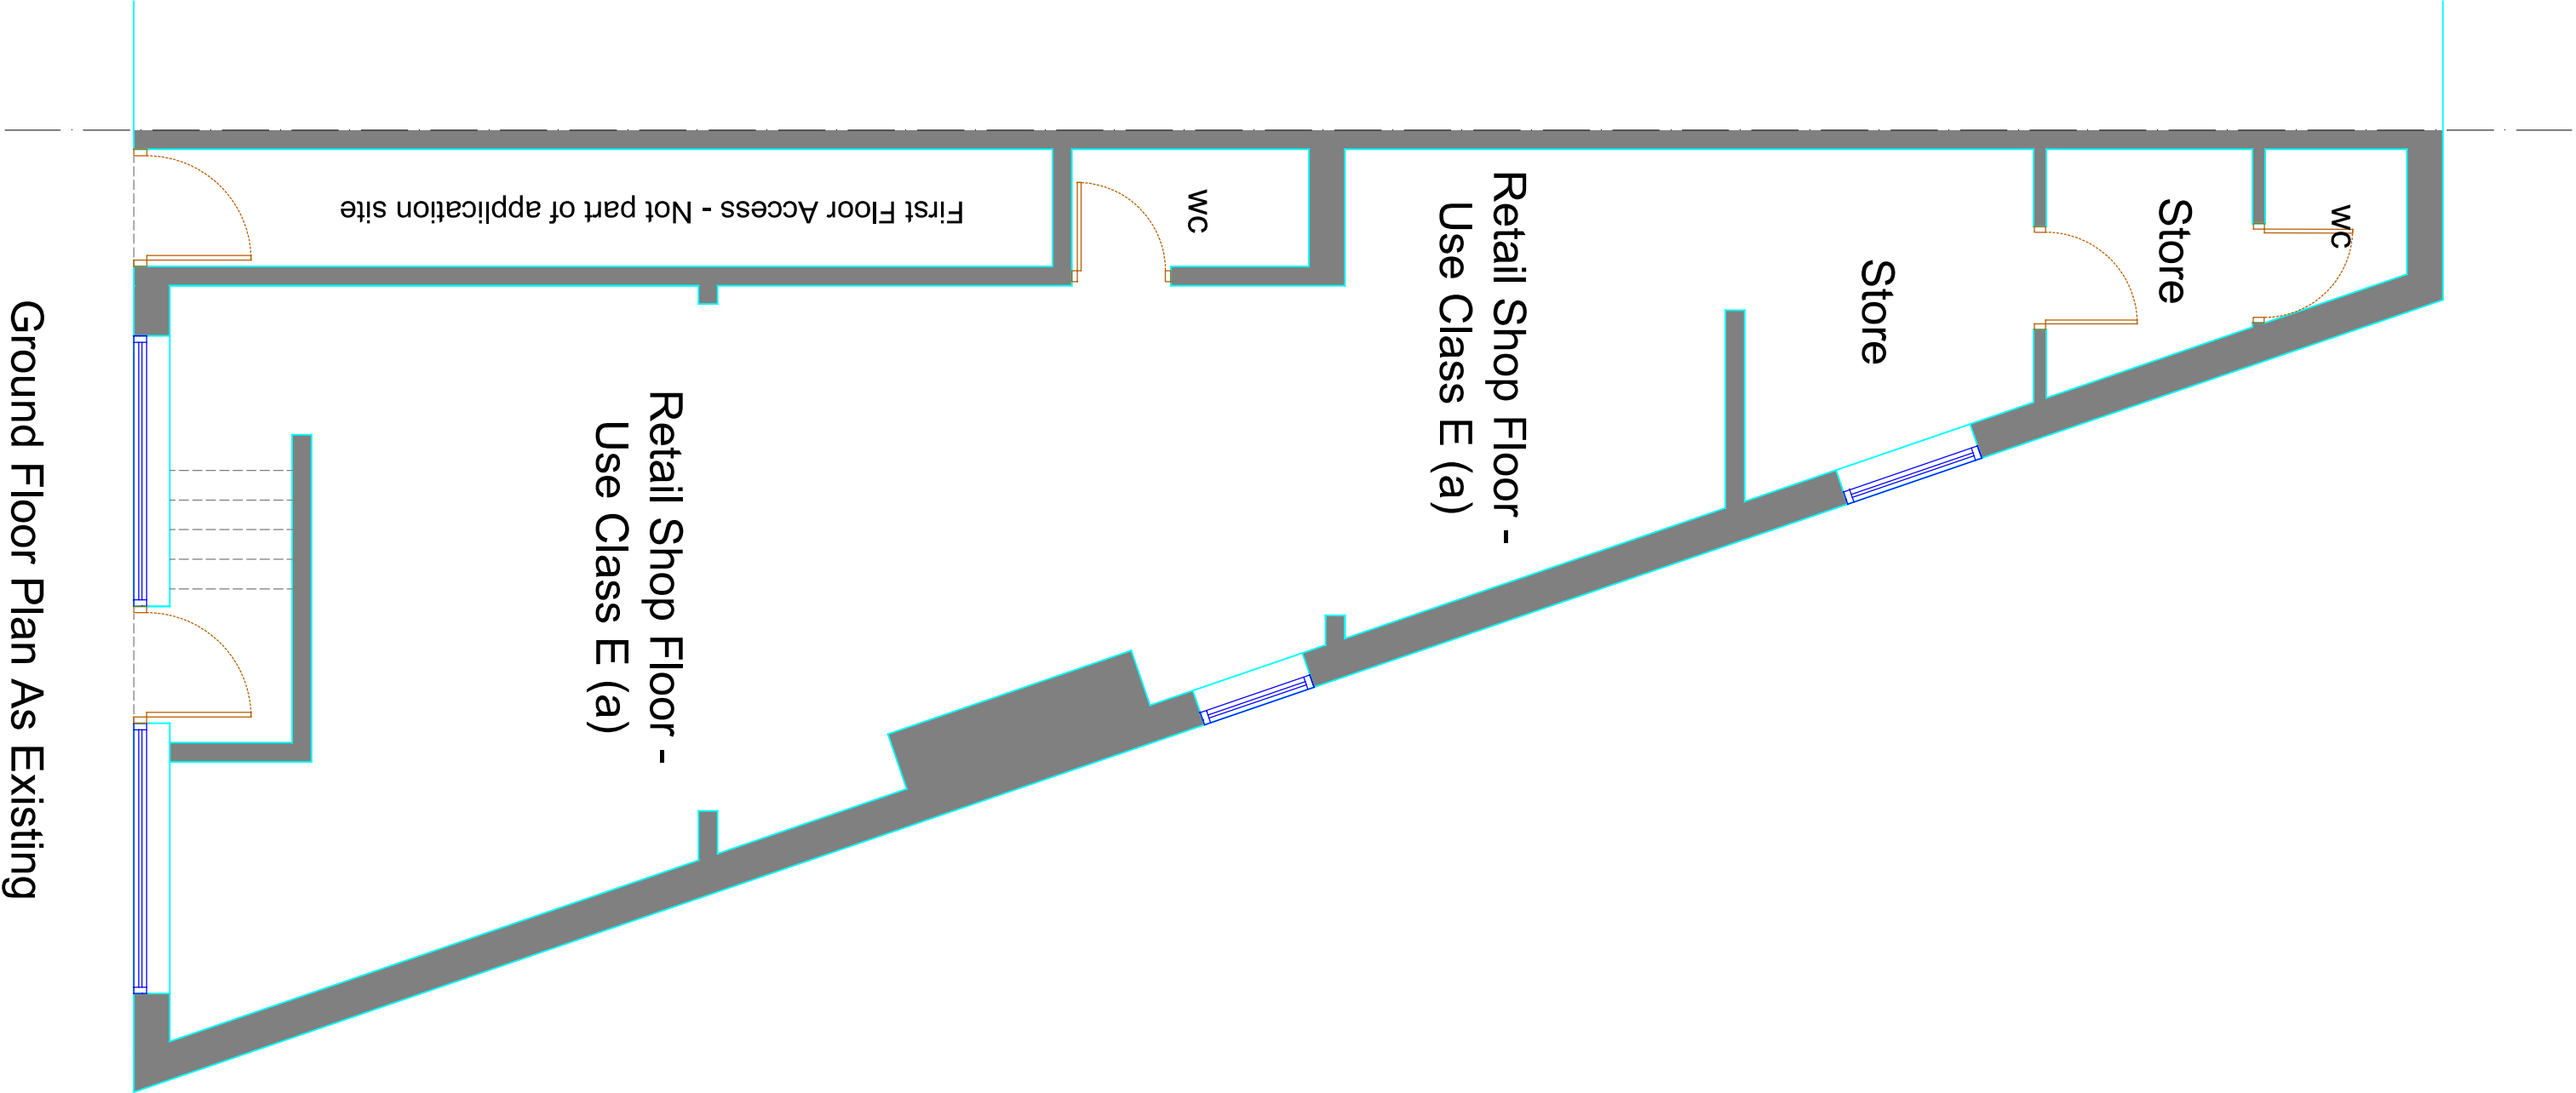


Rev	Description	Date
-----	-------------	------

Project
PROPOSED CAFE AND JUICE BAR AT 59
KEMBLE STREET, PRESCOT, L34 4SE

Client
MR D FITZPATRICK

Contract No.	Dwg. No.	Revision	Scale	1:50	@ A1
	2		By	MCC	Date
			Chkd		APRIL 2025

Drawing Title
EXISTING AND PROPOSED FLOOR
PLANS

MAT DESIGN LIMITED
Town Planning & Building Control
Consultants
17 BROOKSIDE AVE
ECCLESTON
ST. HELENS
WA10 4RN
Telephone: 07850203448
E-mail: mikedata@bhgyonder.co.uk