
DO NOT SCALE FROM THIS DRAWING. USE GIVEN DIMENSIONS ONLY.
ALL DIMENSIONS ARE TO BE CHECKED ON SITE BY THE CONTRACTOR.

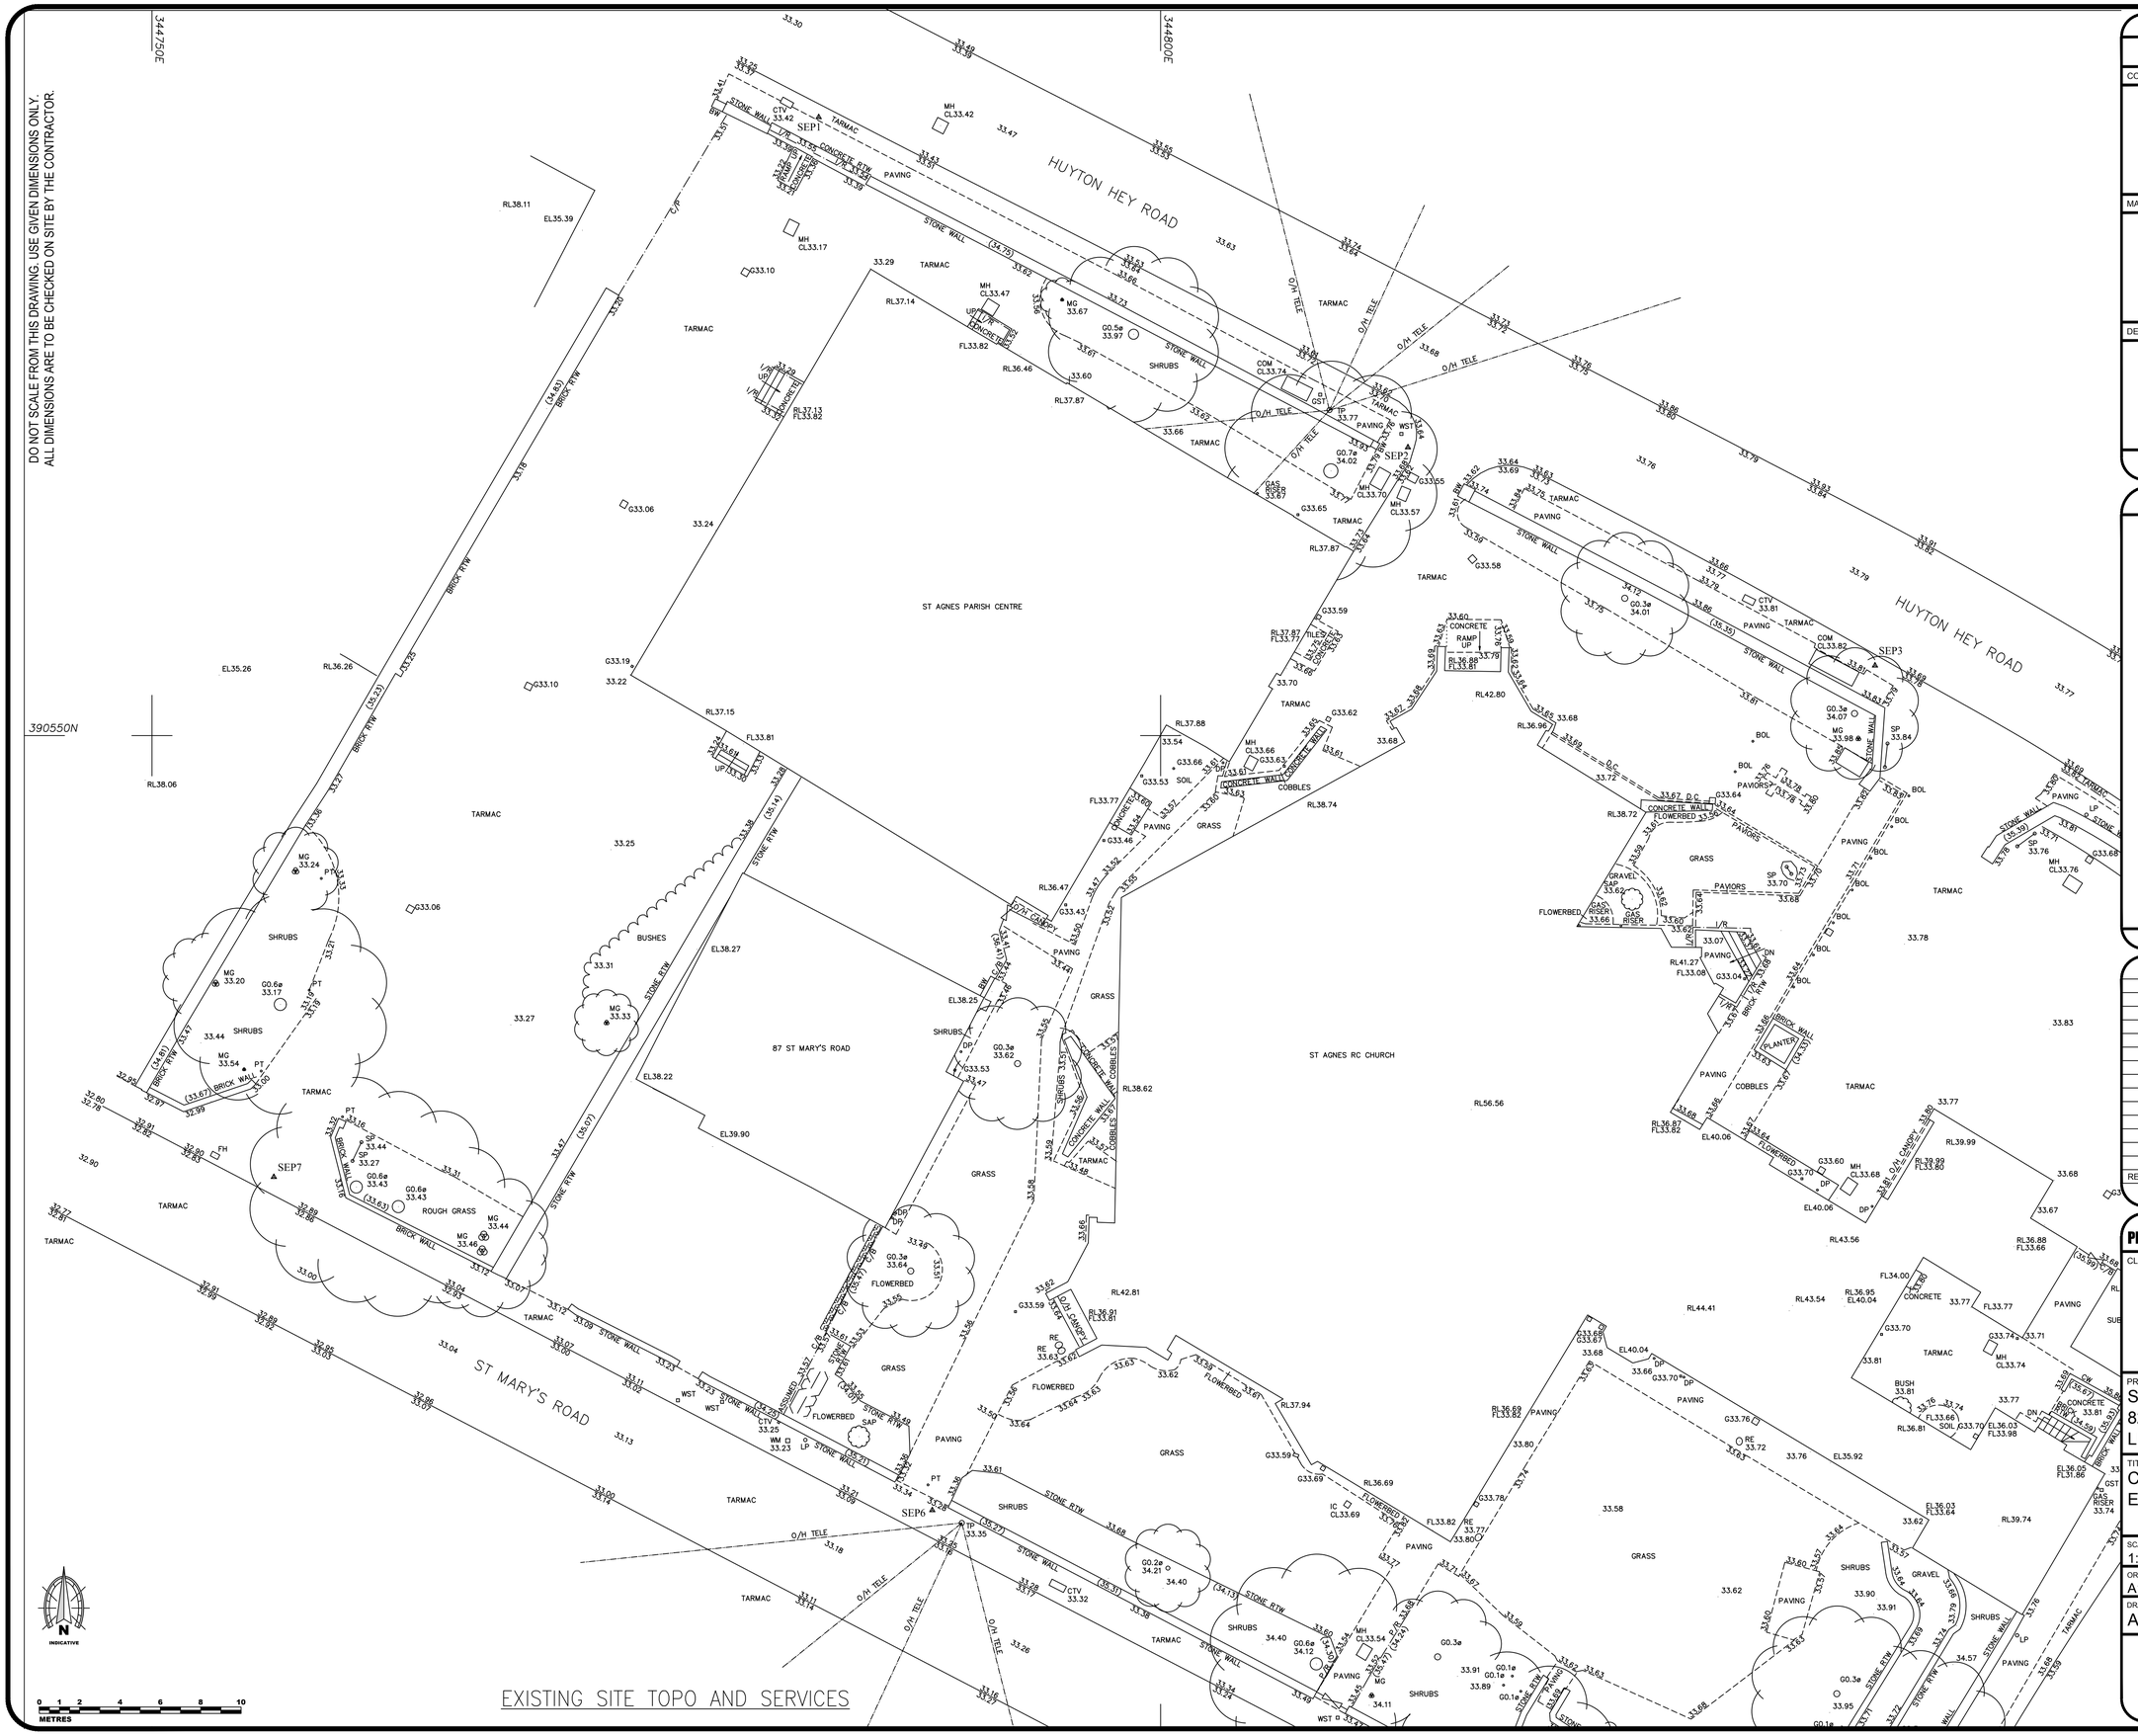

EXISTING SITE TOPO AND SERVICES

SAFETY, HEALTH AND ENVIRONMENTAL INFORMATION

IN ADDITION TO THE HAZARDS/RISKS NORMALLY ASSOCIATED WITH THE TYPES OF WORK DETAILED ON THIS DRAWING, NOT THE FOLLOWING:

CONSTRUCTION

MAINTENANCE/CLEANING

DECOMMISSIONING/DEMOLITION

IT IS ASSUMED THAT ALL WORKS WILL BE CARRIED OUT BY A COMPETENT CONTRACTOR WORKING, WHERE APPROPRIATE, TO AN APPROVED METHOD STATEMENT

GENERAL NOTES

REV	DATE	BY	DESCRIPTION

DRAWING STATUS
PLANNING

SUITABILITY
P

CLIENT
Archdiocese of Liverpool

PROJECT
ST AGNES R C CHURCH
82 HEY ROAD, HUYTON
LIVERPOOL, L36 5SQ

TITLE
CAR PARK EXTENSION AND RESURFACING
EXISTING SITE TOPO AND SERVICES

SCALE	DESIGNED BY	DRAWN BY	CHECKED BY	AUTHORISED BY
1:150	RM	RM	RM	RM
ORIGINAL SIZE	DATE	DATE	DATE	DATE
A1	02.04.26	02.04.26	02.04.26	02.04.26

DRAWING No.
ADL00002/004

REVISION
-

PROPERTY SURV
BUILDING SURVEYING AND DESIGN

Internal Project Number:

A1 size drawing sheet (841mm x 594mm) scale is approx. double at A3 size