



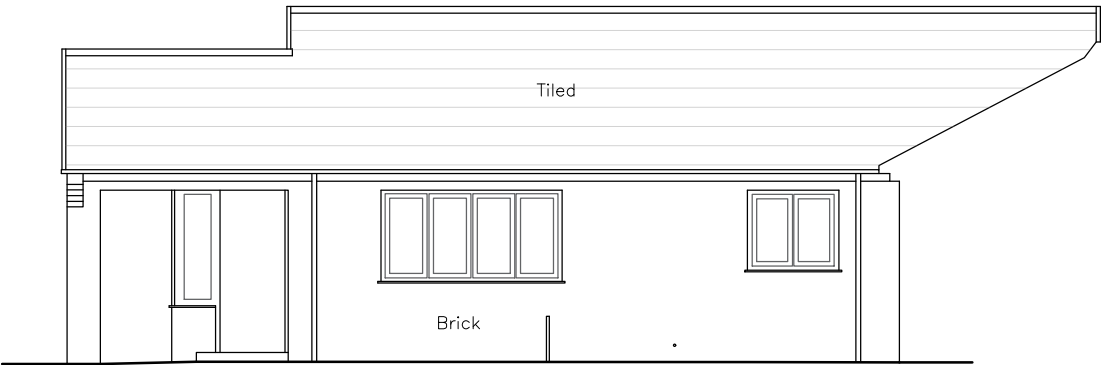


EXISTING ELEVATION 1 -
Scale 1:100

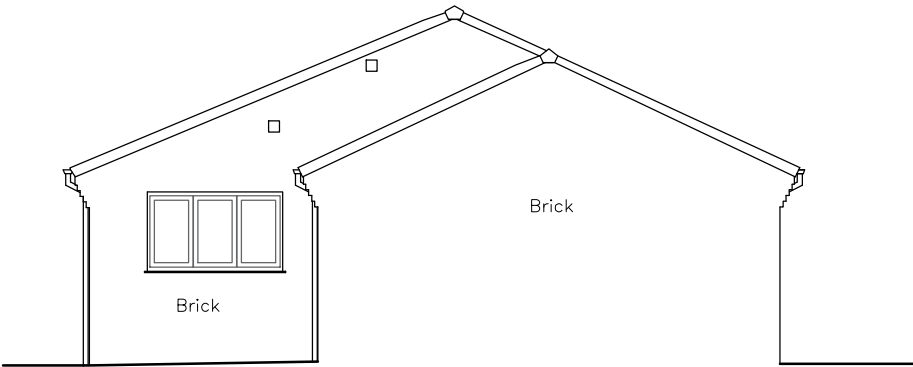


EXISTING ELEVATION 2 -
Scale 1:100



EXISTING ELEVATION 3 -
Scale 1:100

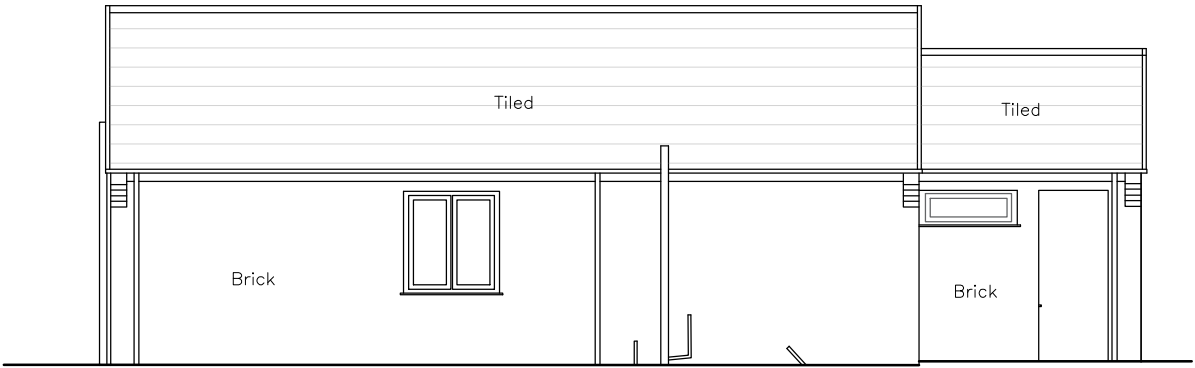


EXISTING ELEVATION 4 -
Scale 1:100

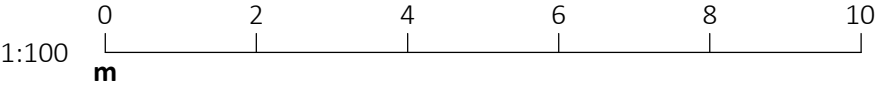

- Disclaimer:
- Sketch schemes may be based on plan information of unknown origin and is subject to verification and survey.
 - Contractors must verify all dimensions on site before commencing any workshop drawings. Contractors must satisfy themselves with regards to sizing and measurements onsite.
 - France and Associates Ltd accept no liability where a user scales from this drawing.
 - If the user needs to scale from this drawing, we politely request for further information to be sought from the designer on the needed dimensions. All planning and construction information should be taken from figured dimensions only and where not available should be requested.
 - Ensure digital versions are plotted at 'Actual Size' – see "print check" scale bar below.
 - Building areas are liable to adjustment over the course of the design process due to ongoing construction detailing developments.
 - The drawing is subject to statutory approvals and survey.

Print Check Scale:

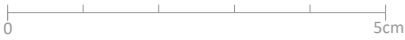

The bar above is to check that the drawing has been printed to scale.

Status Planning

Project
4 Rectory Drive, Halewood
Liverpool, L26 6LJ

Client
Fletchers Solicitors on behalf of KM

Drawing
Existing Elevations 1 of 2

Project No AR0792	Drawing Number PL103	Revision ~
----------------------	-------------------------	---------------

Date May '26	Scale (A3 Sheet) 1:100	Checked SG	Drawn SB
-----------------	---------------------------	---------------	-------------



France + Associates
83 Fitzwilliam Street
Huddersfield
HD1 5LG

t: 01484 960 560
e: design@franceandassociates.co.uk

www.franceandassociates.co.uk