


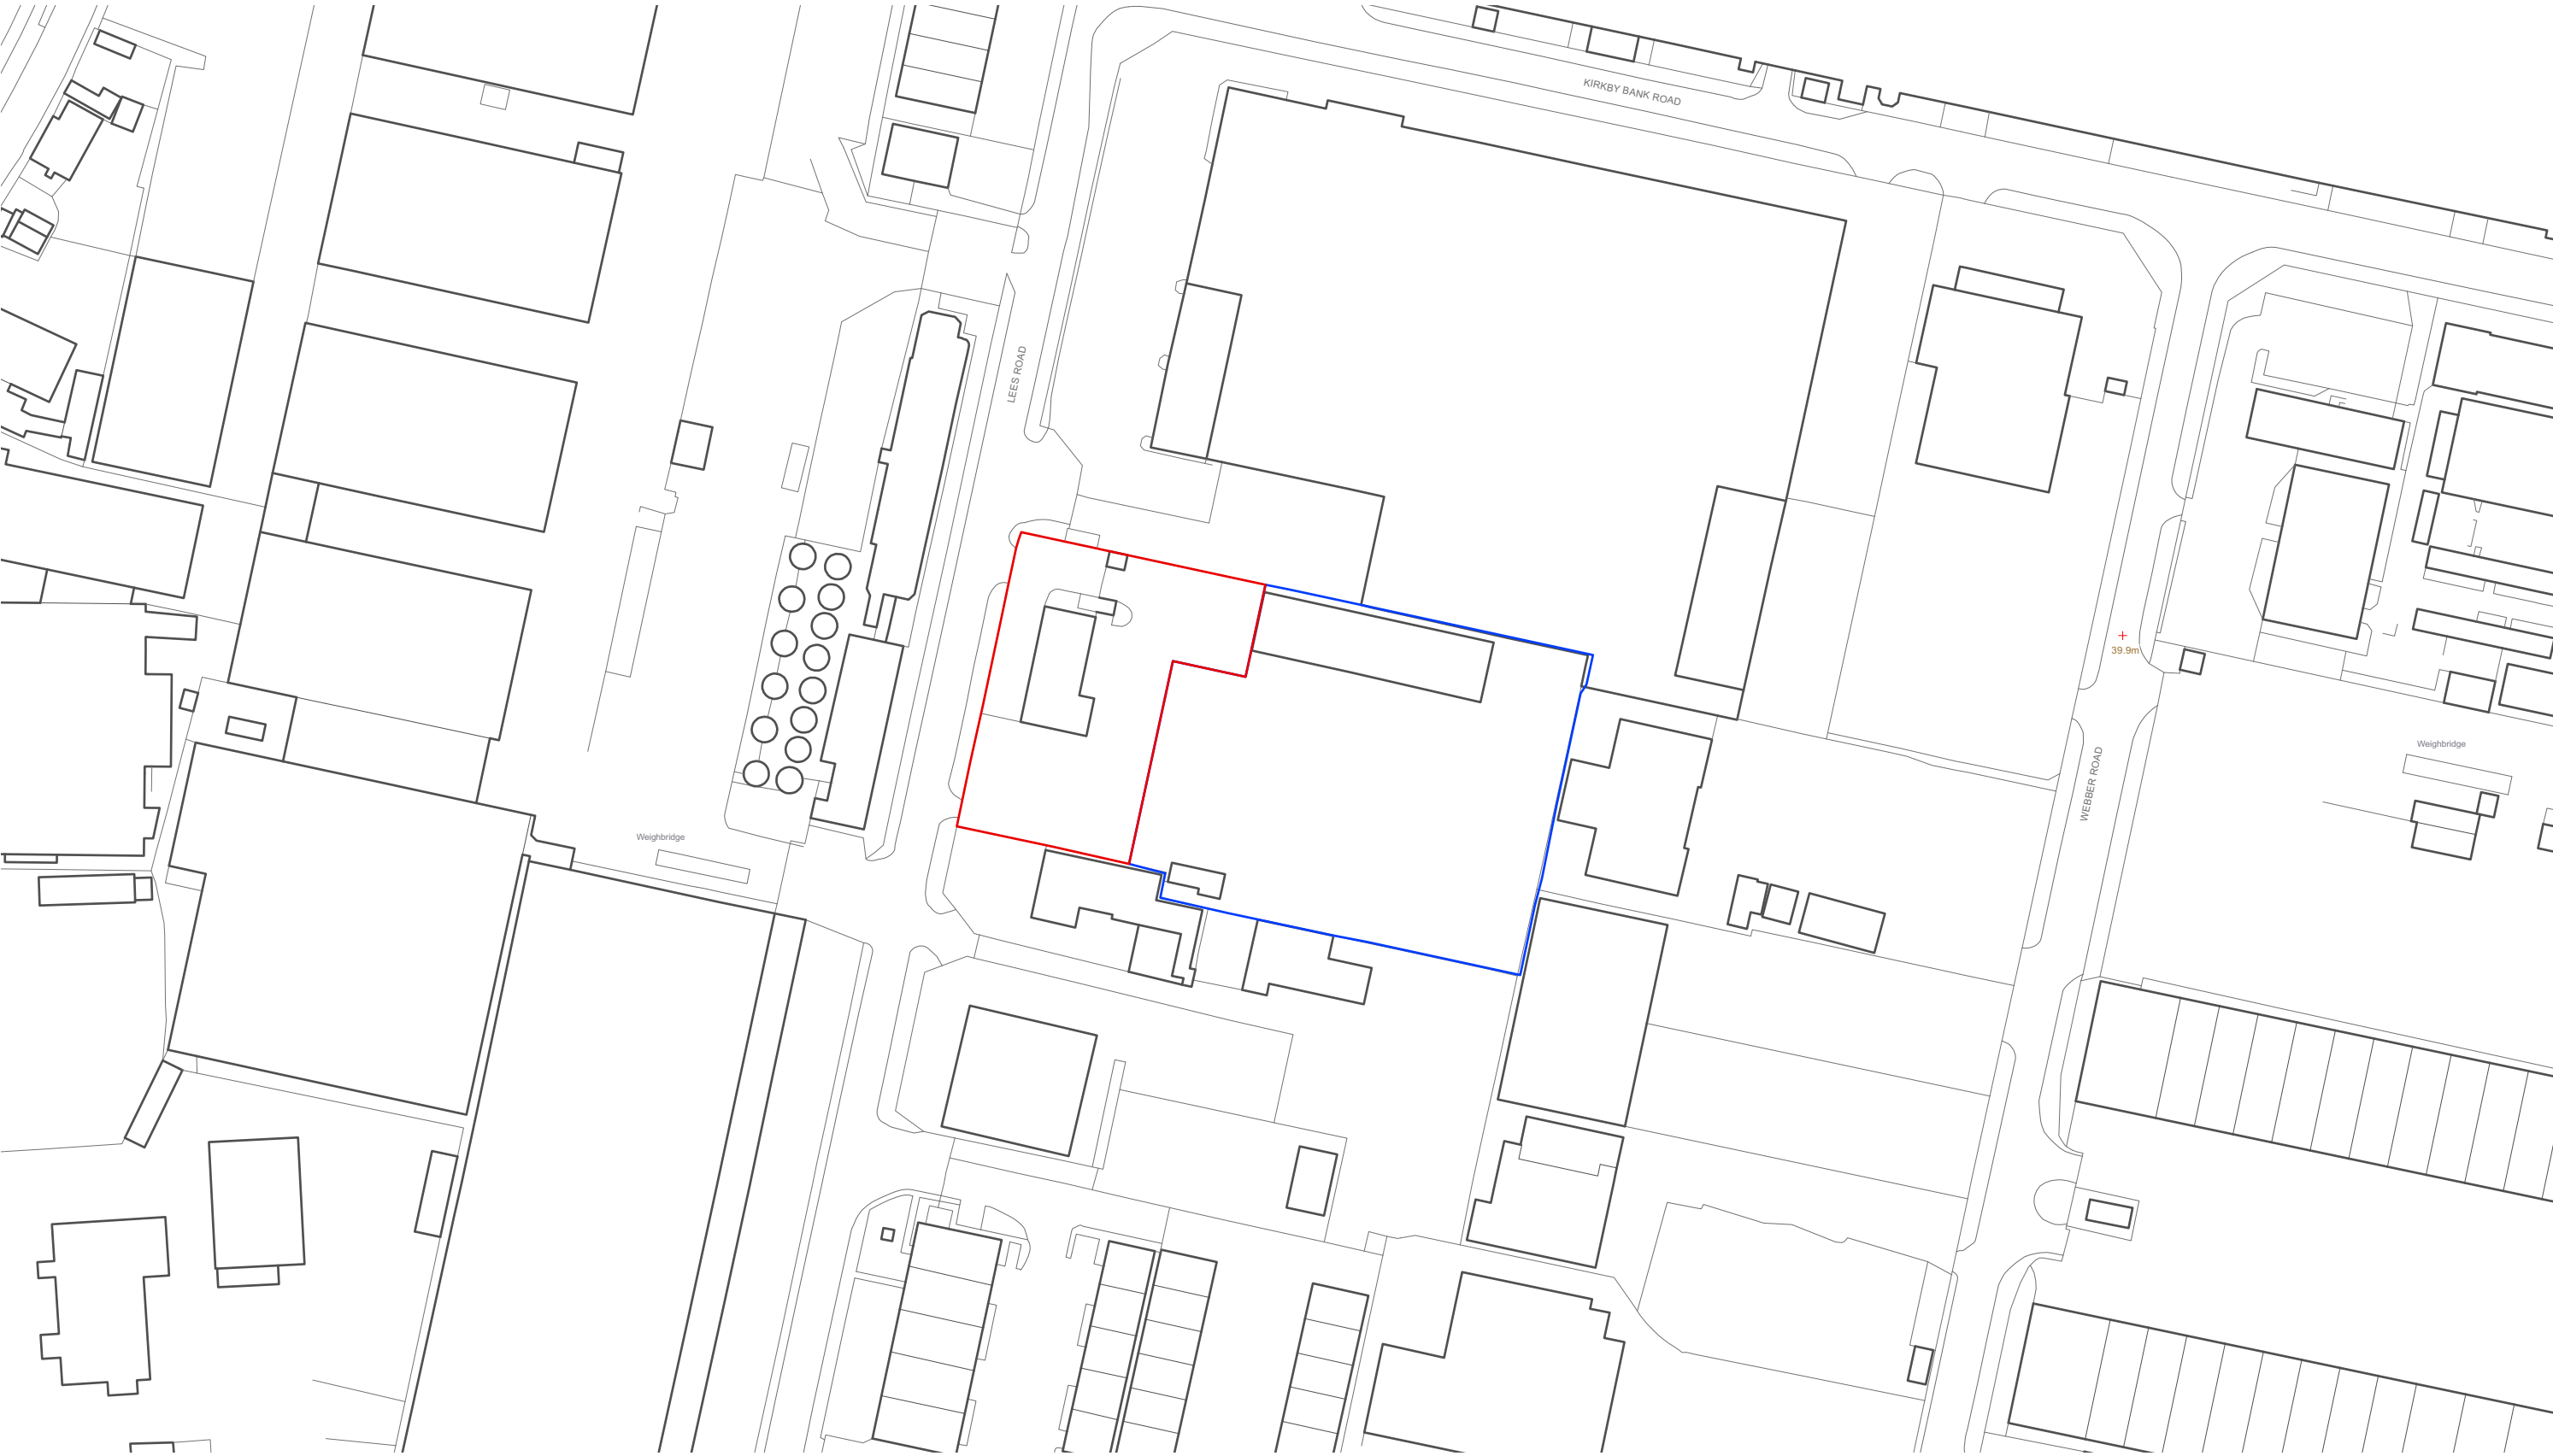

Drawing Title: Site Location Plan
Date: 10/03/22
Drawing no: 100
Scale: 1:1250 @ A3
Drawn: TL

revision: A
revision notes: A 30/08/2022 Update following planning validation comments.

