


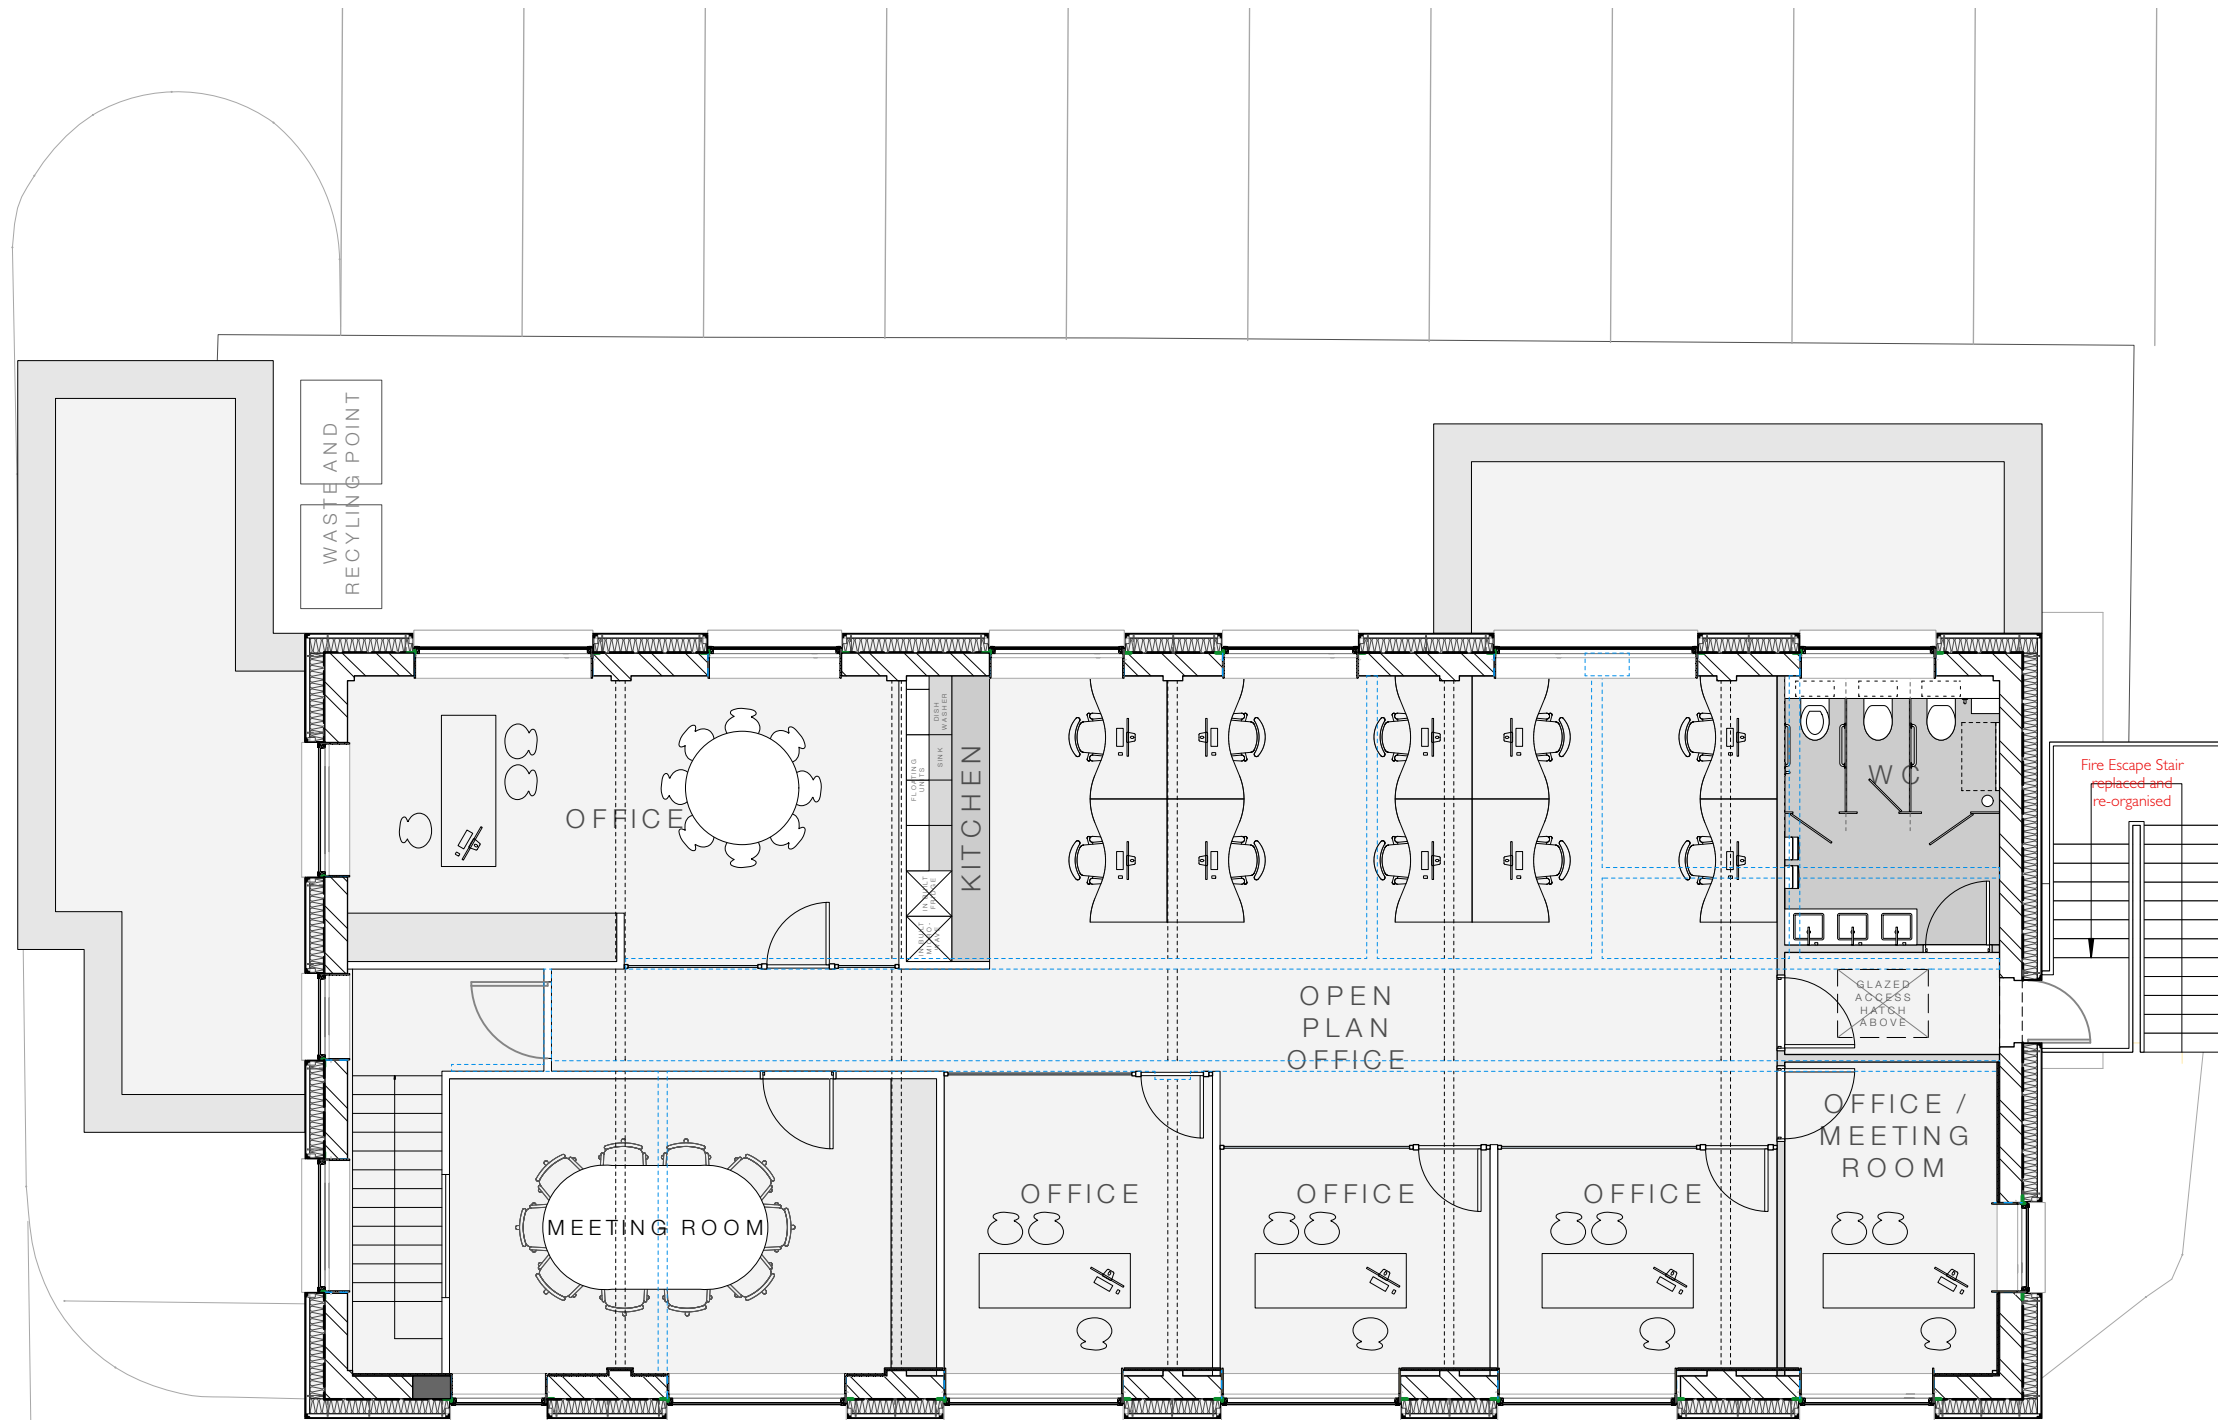

WINDOW SILLS DROPPED ACROSS BUILDING TO CREATE BETTER DAY
LIGHTING, RELATIONSHIP TO DESKS AND ALLOW PROVISION OF VENT
EXHAUST OVER

Drawing Title: Plan First - Proposed
Date: 09/02/22
Drawing no: 1003
Scale: 1:100 @ A3
Drawn: TL

revision: A
revision notes: A 30/08/2022 Update following planning validation comments.

0m 1m 2m 5m 10m



DK-Architects

26 Old Haymarket
Liverpool
L1 6ER
0151 231 1209 T
mail@dk-architects.com E
www.dk-architects.com W