


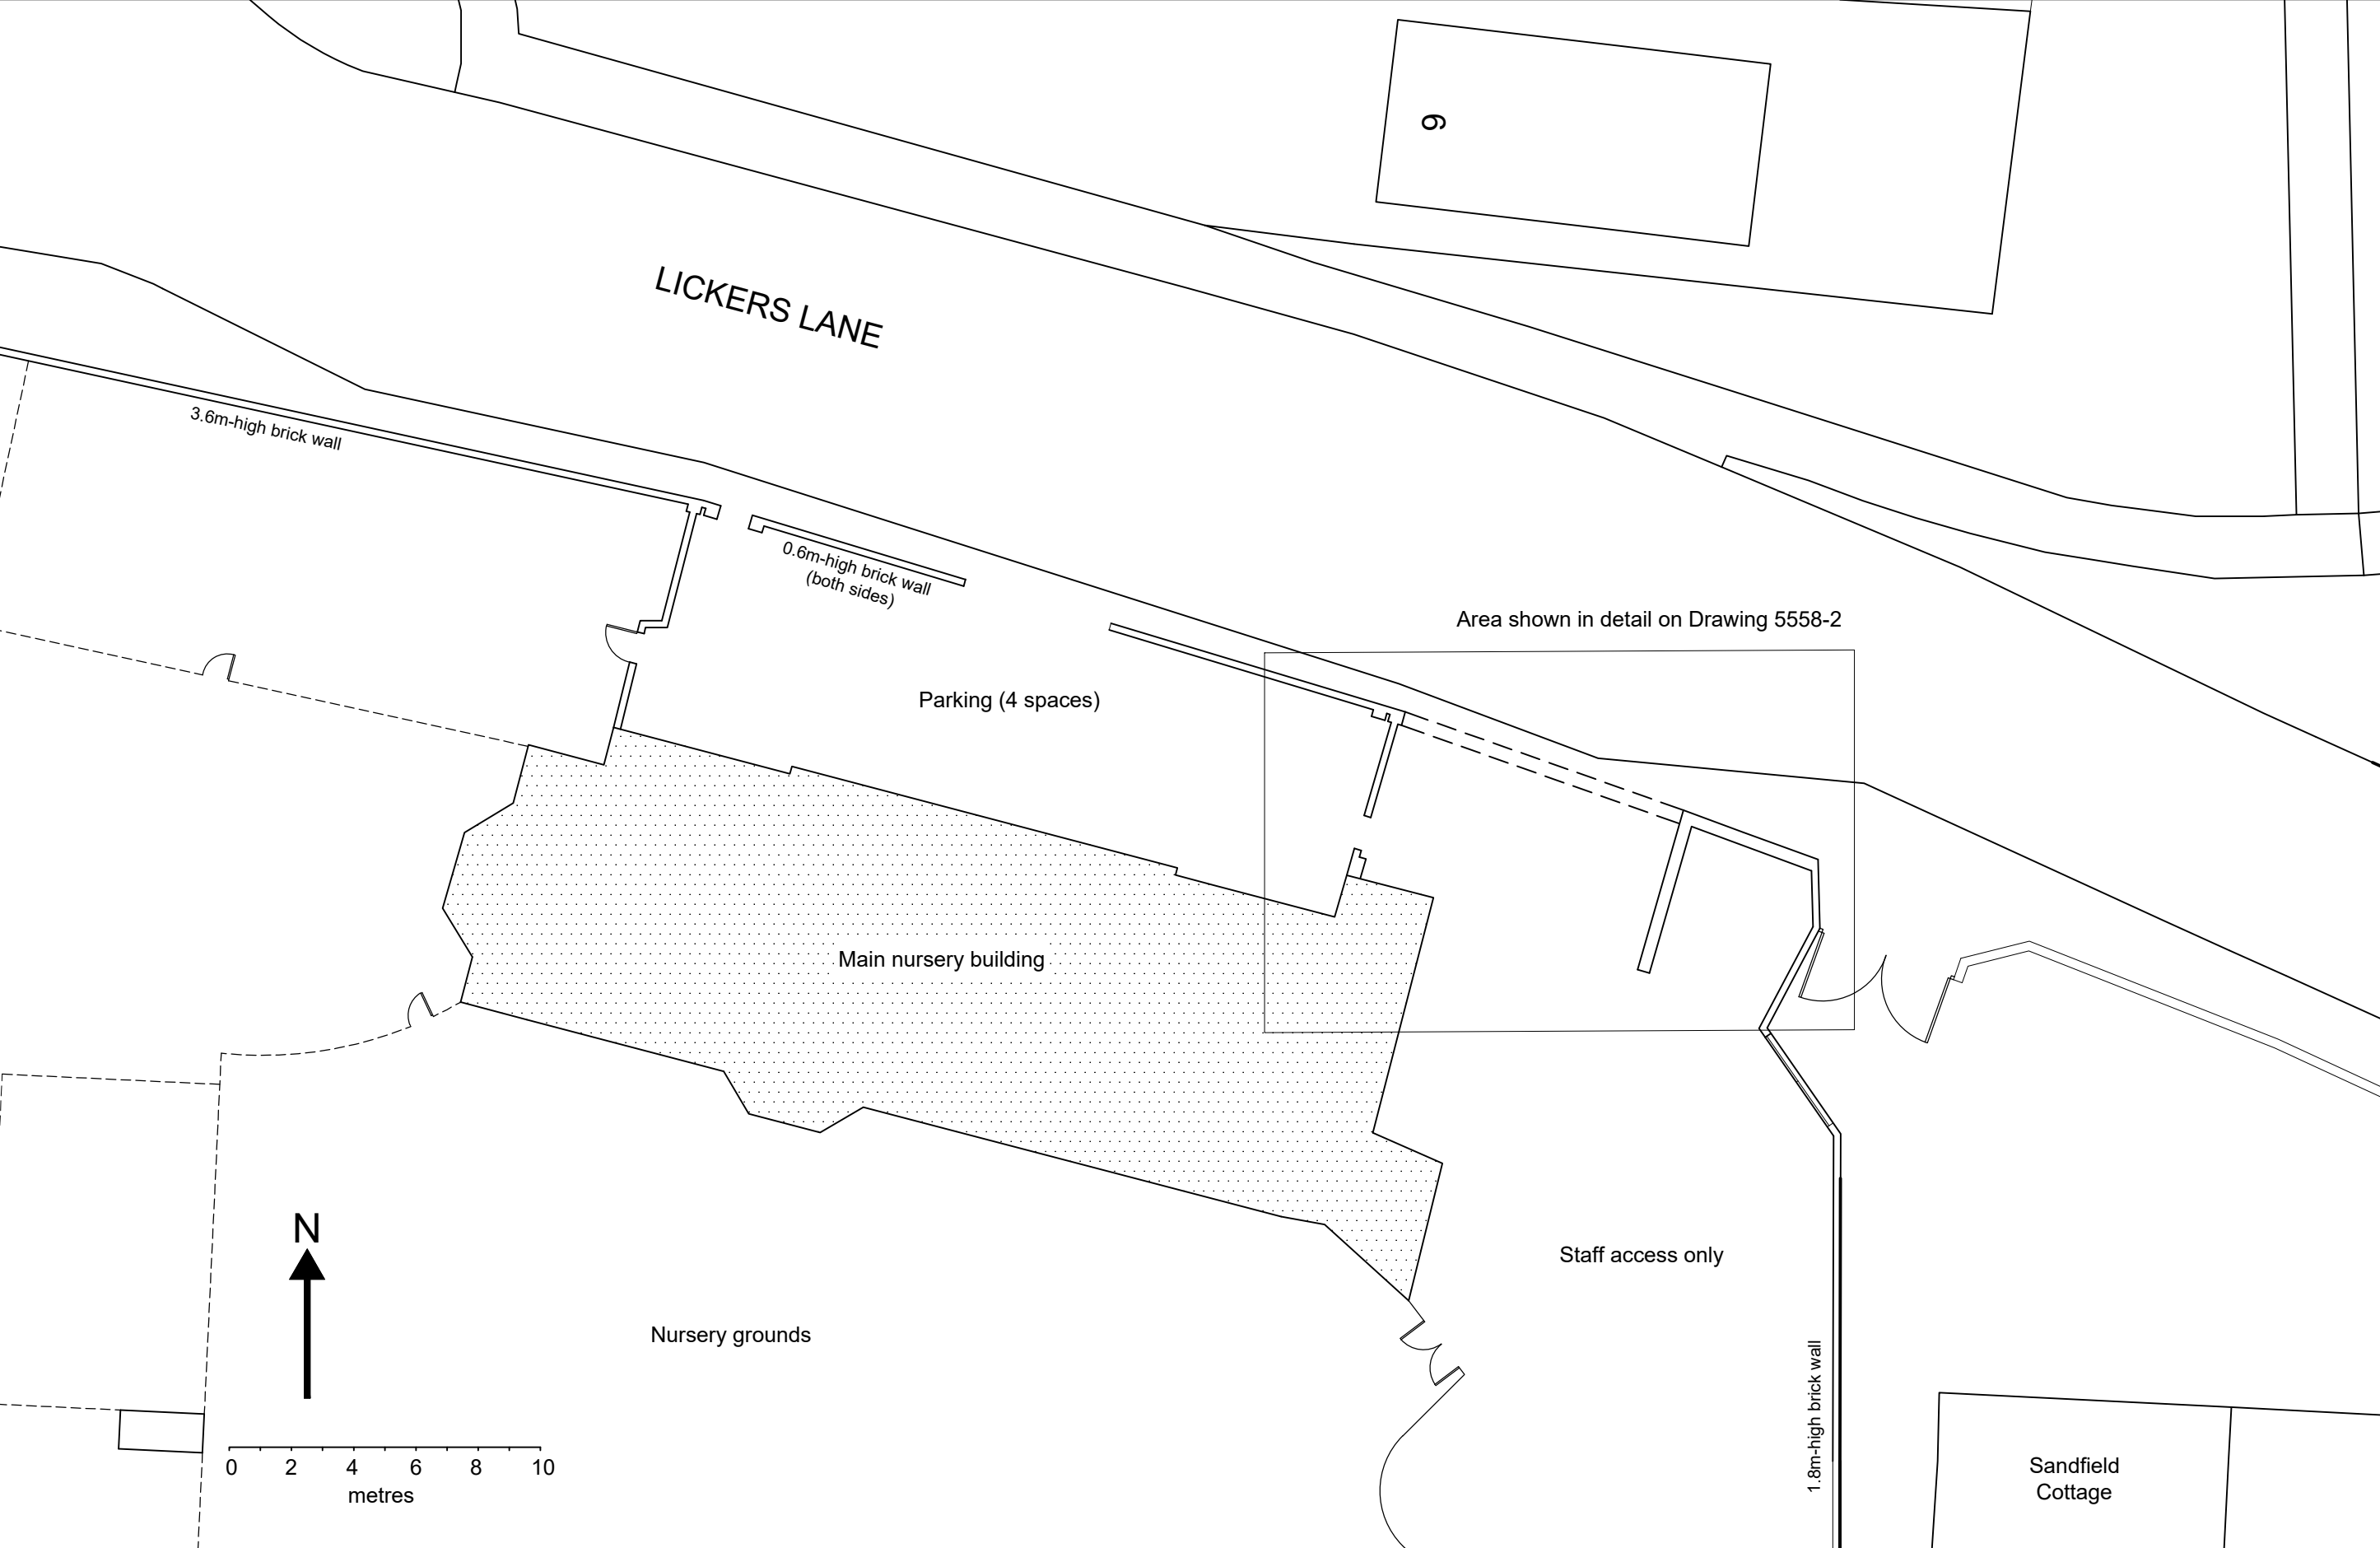

Client:	Mrs S. Scott	Job:	Boundary wall rebuild & new outbuilding	Date:	24th December 2021		
Address:	Sandfield Natural Play Centre Lickers Lane, Whiston, L35 3SR	Drawing:	5558-1 Block Plan	Scale:	1:200@A3	Drawn by:	CWW
				C.W. Jones CBuildEng, MCABE colinjones3103@gmail.com 07831 877699		Jones & Wathen Designers · Planning Agents	
				C. Wathen MSc, GradCABE cwathen31@gmail.com 07786 431062		This drawing is for local authority approval purposes only. Do not scale. Check all dimensions on site.	
10 Rectory Lane, Lower Heswall, Wirral, CH60 4RY							