


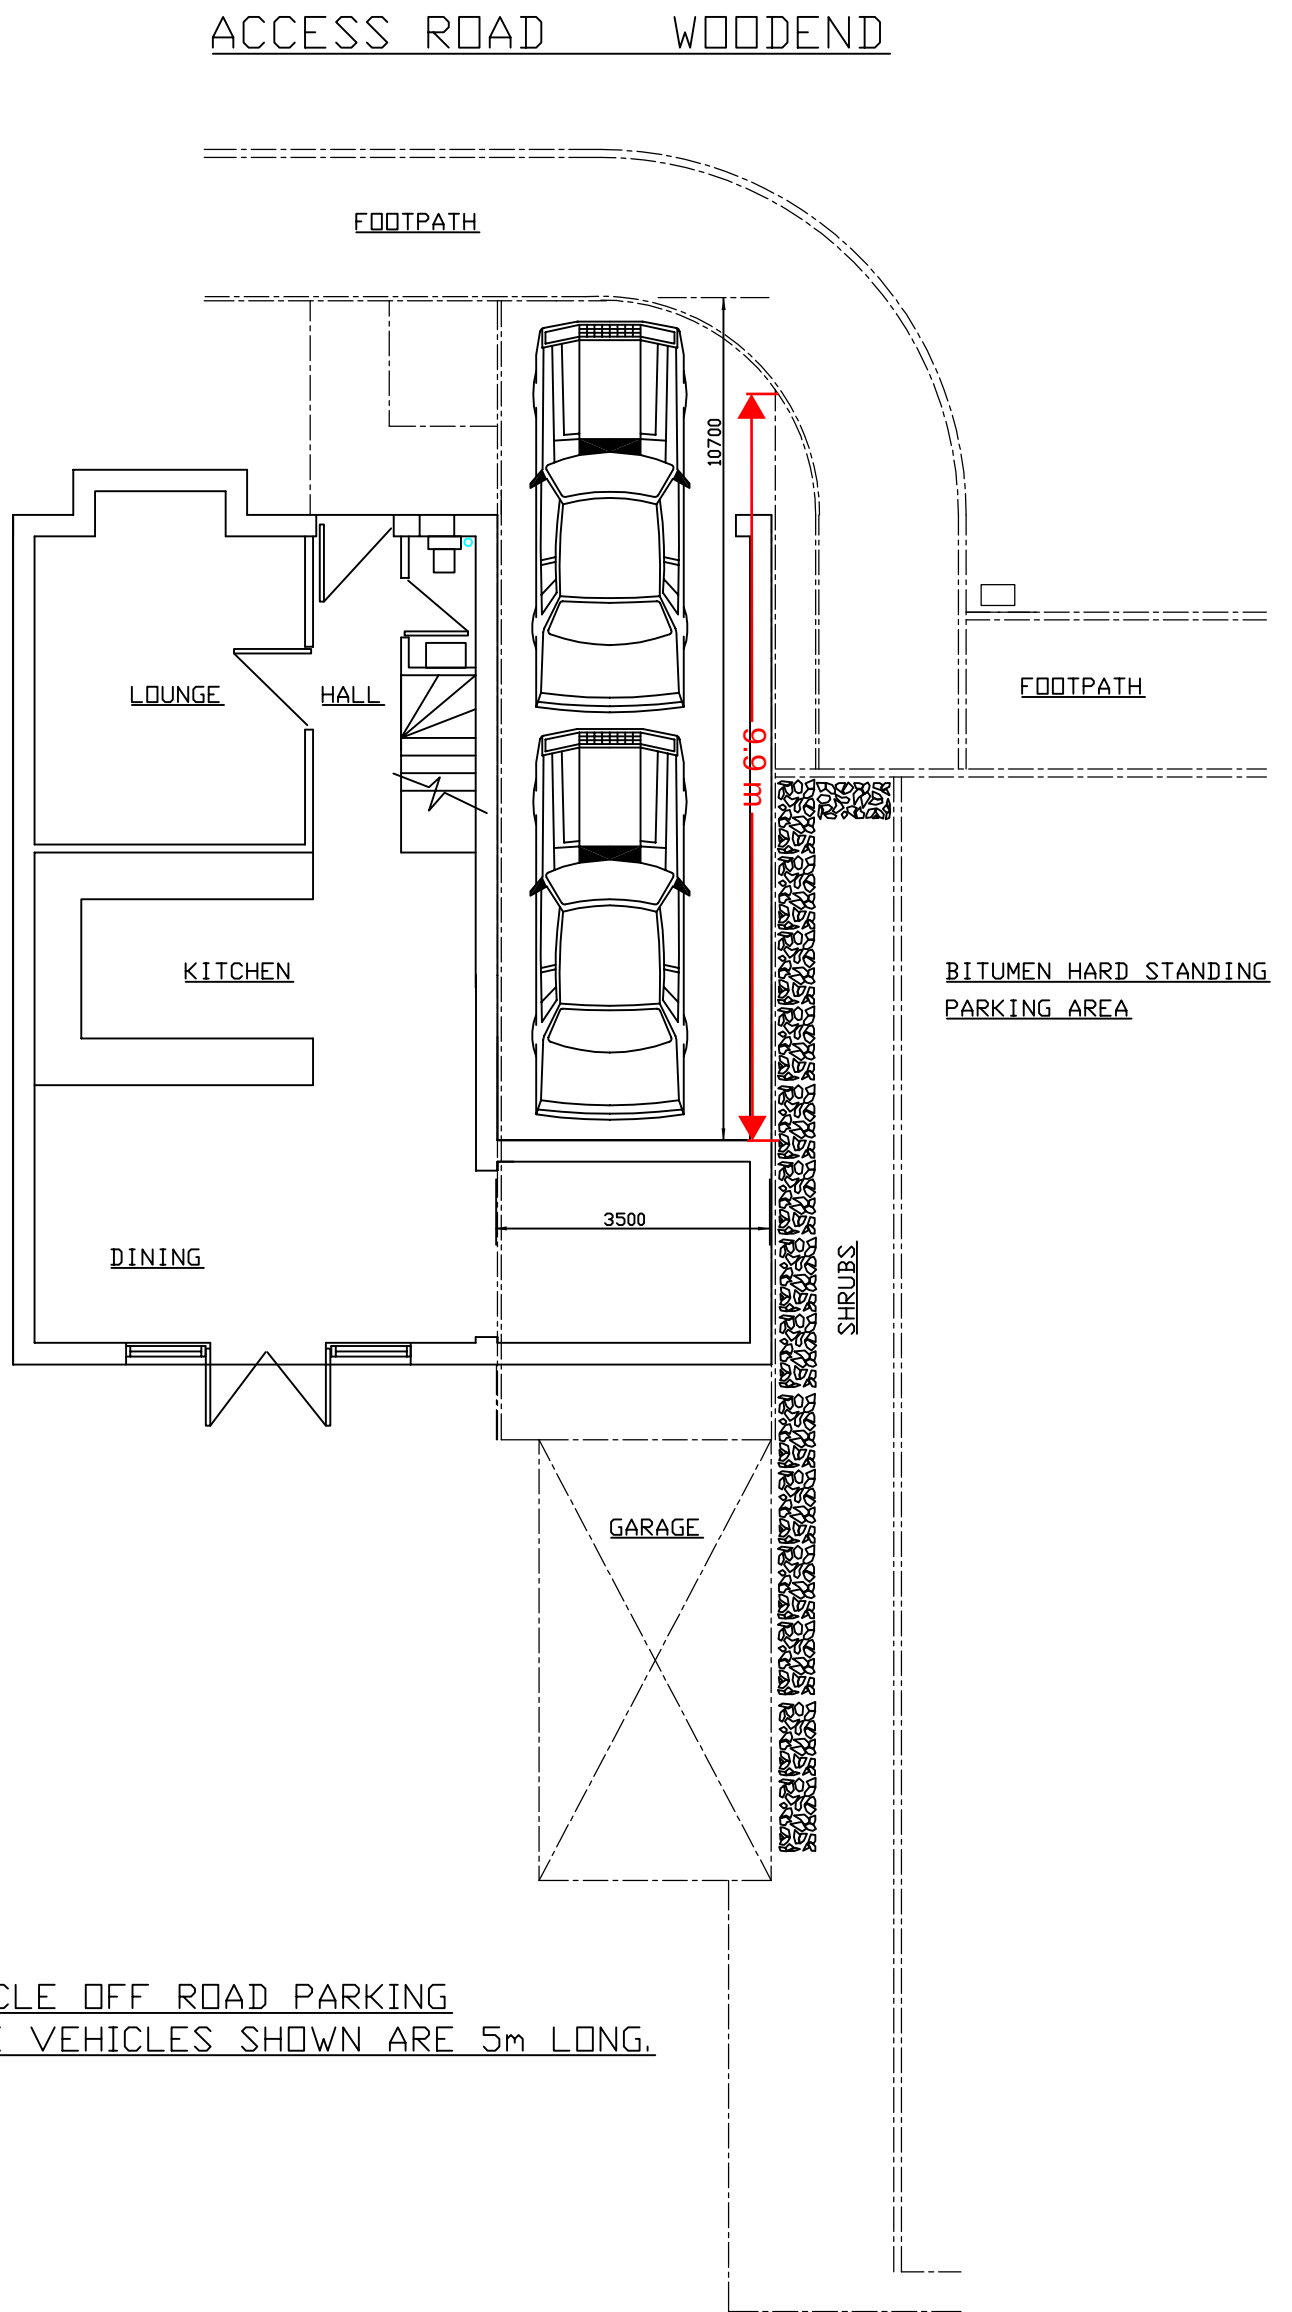

DRAWING SHOWING VEHICLE OFF ROAD PARKING
VEHICLES END ON END < VEHICLES SHOWN ARE 5m LONG.

0 1 2 3 4 5 6 7 8 9 10M
SCALE 1:100

REV C	1:100	SHEET SIZE A3		
-------	-------	---------------	--	--

PROPOSED TWO STOREY EXTENSION COMPRISING
GROUND FLOOR REAR KITCHEN EXTENSION GARAGE
TO FRONT, 1ST FLOOR BEDROOM, BATHROOM EXTENDED
FOR MR & MRS ROSS
11, WOODEND HALEWOOD LIVERPOOL L26 6BS

SHT 4