




STATUS PLANNING	© Copyright of PM DESIGNS®. All rights reserved. ALL dimensions are in millimetres unless stated otherwise. ALL dimensions must be checked on site prior to construction and any discrepancies reported to the architect. Work is subject to change following detailed design.				
	RevNo	Revision note	Date	Signature	Checked
	A	UPDATED TO PLANNER'S COMMENTS	17.12.25	RP	RP

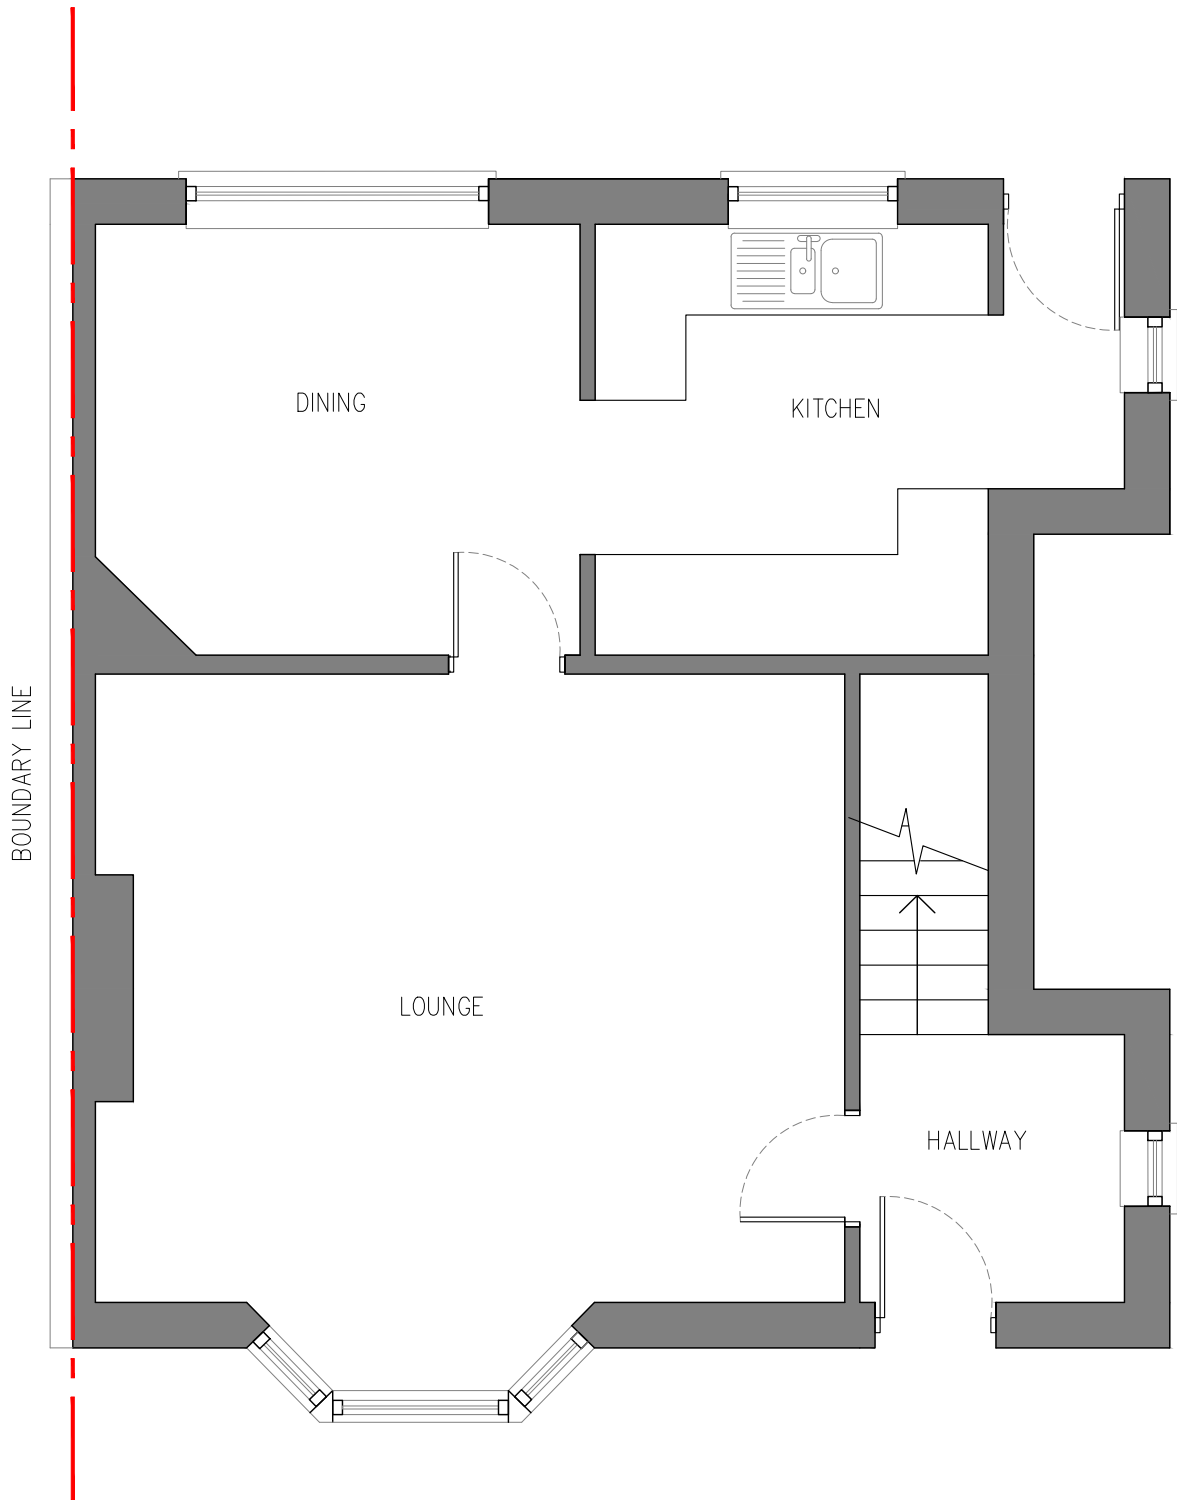


EXISTING GROUND FLOOR | SCALE 1:50

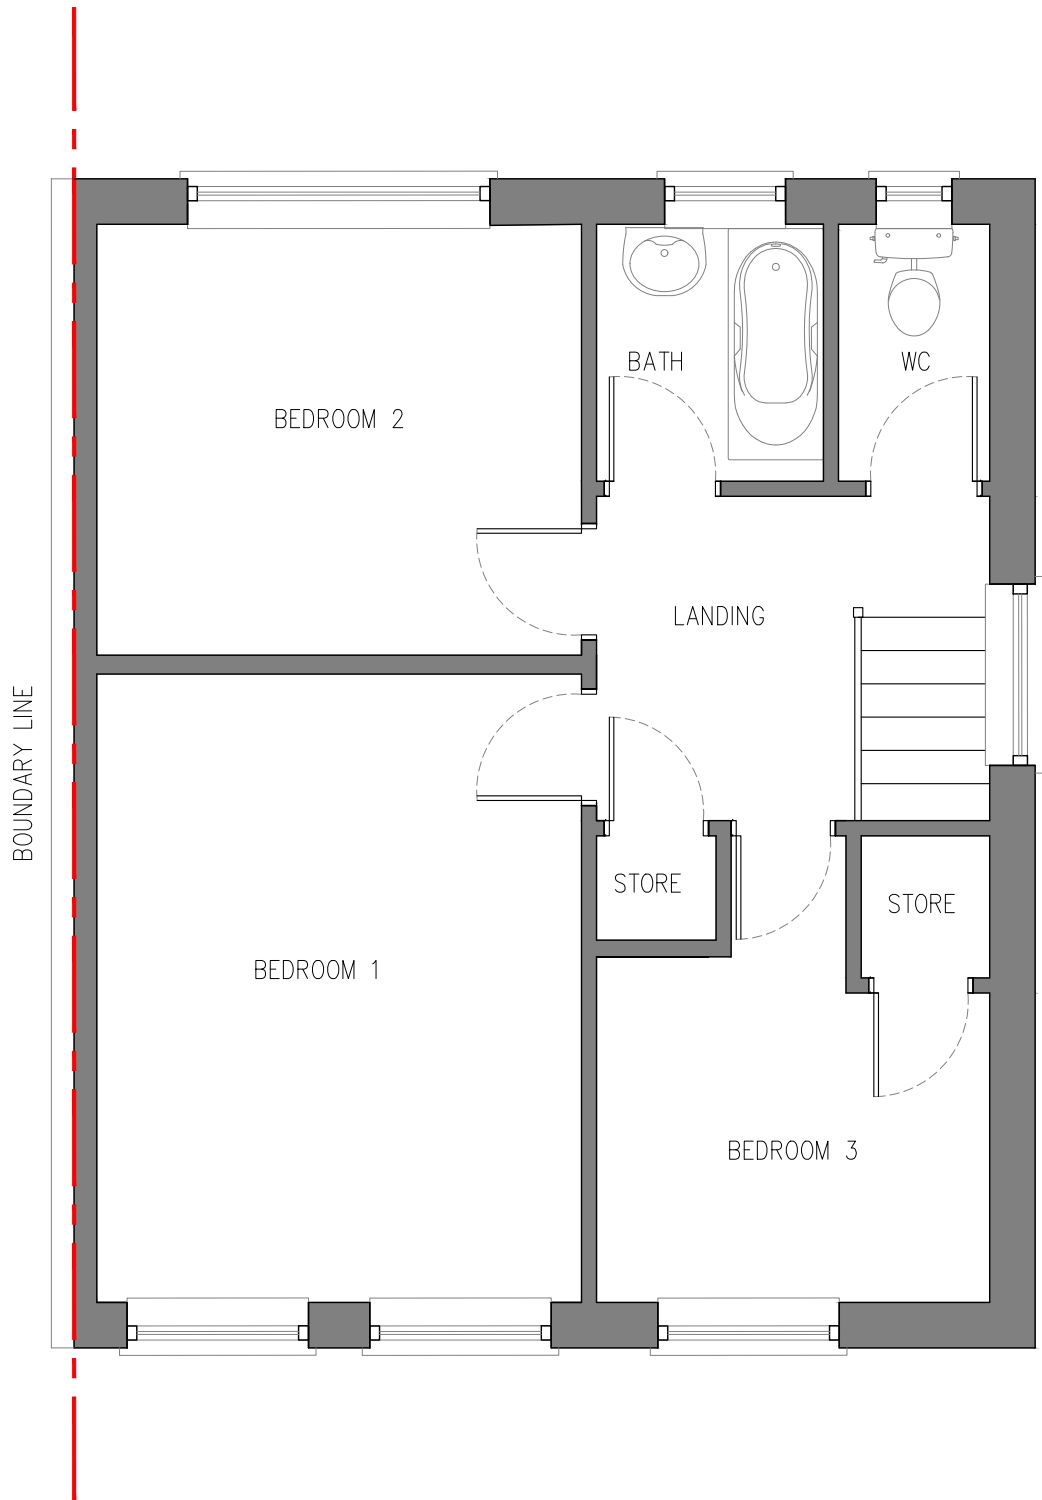


EXISTING FIRST FLOOR | SCALE 1:50

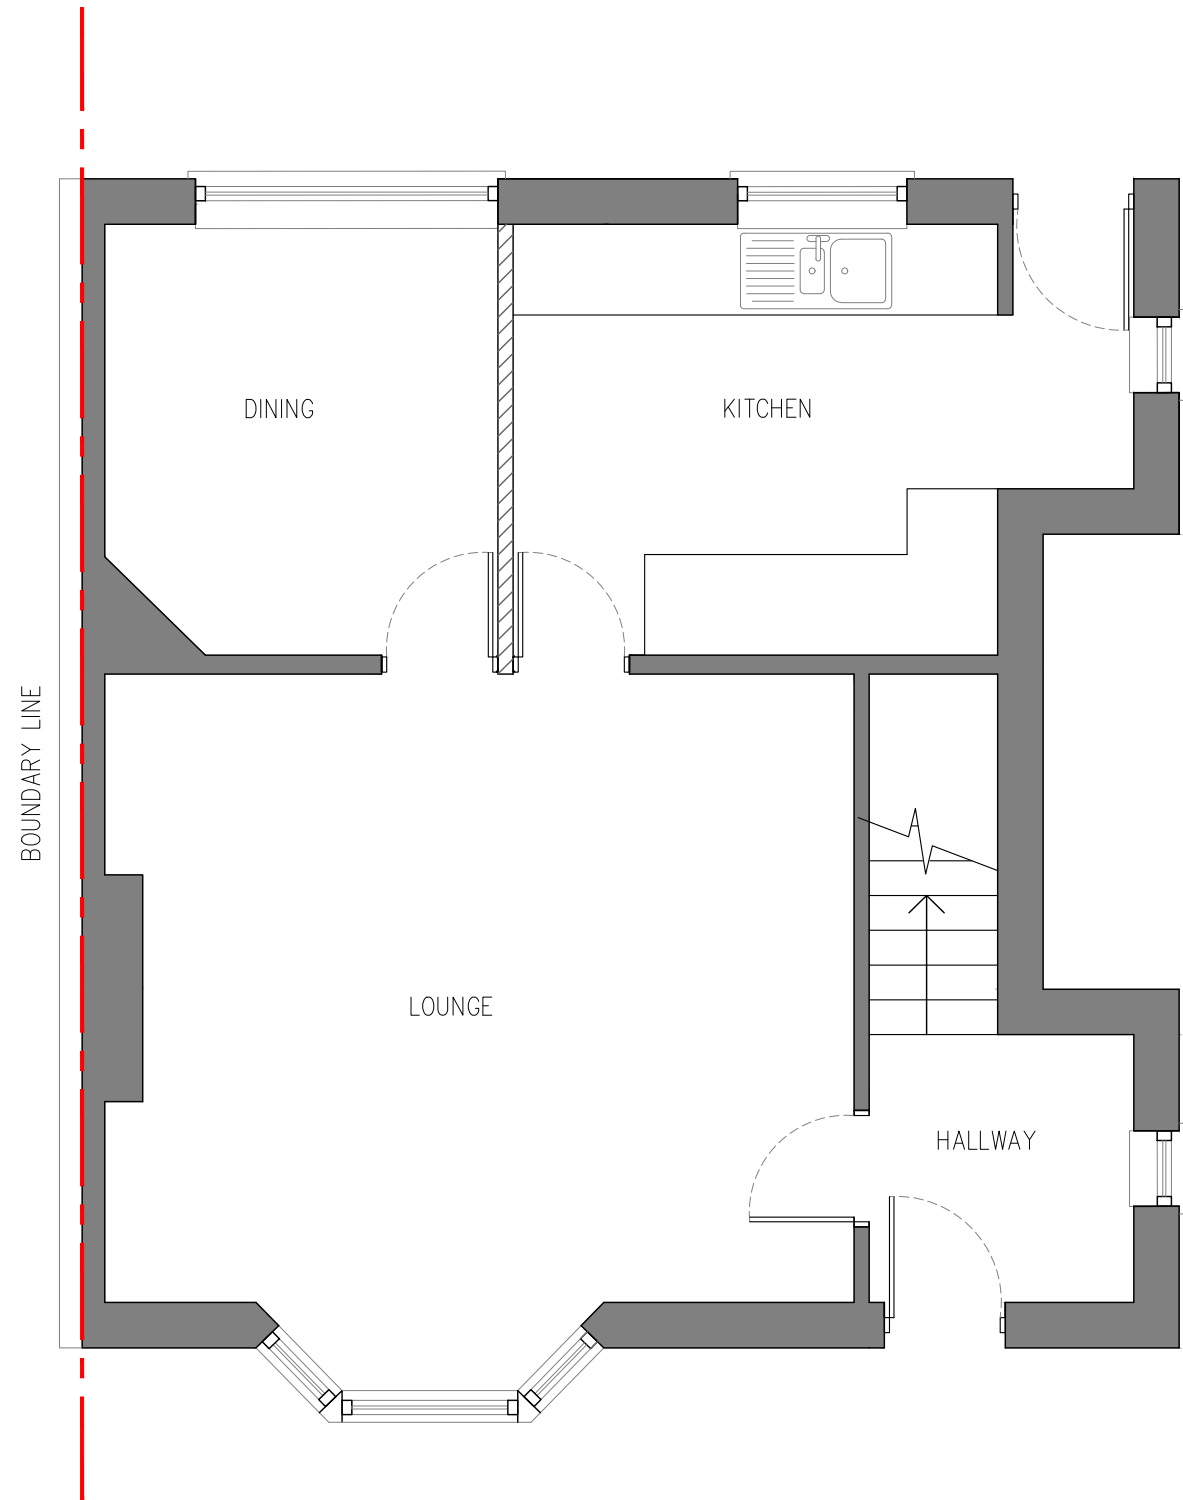

PROPOSED GROUND FLOOR | SCALE 1:50

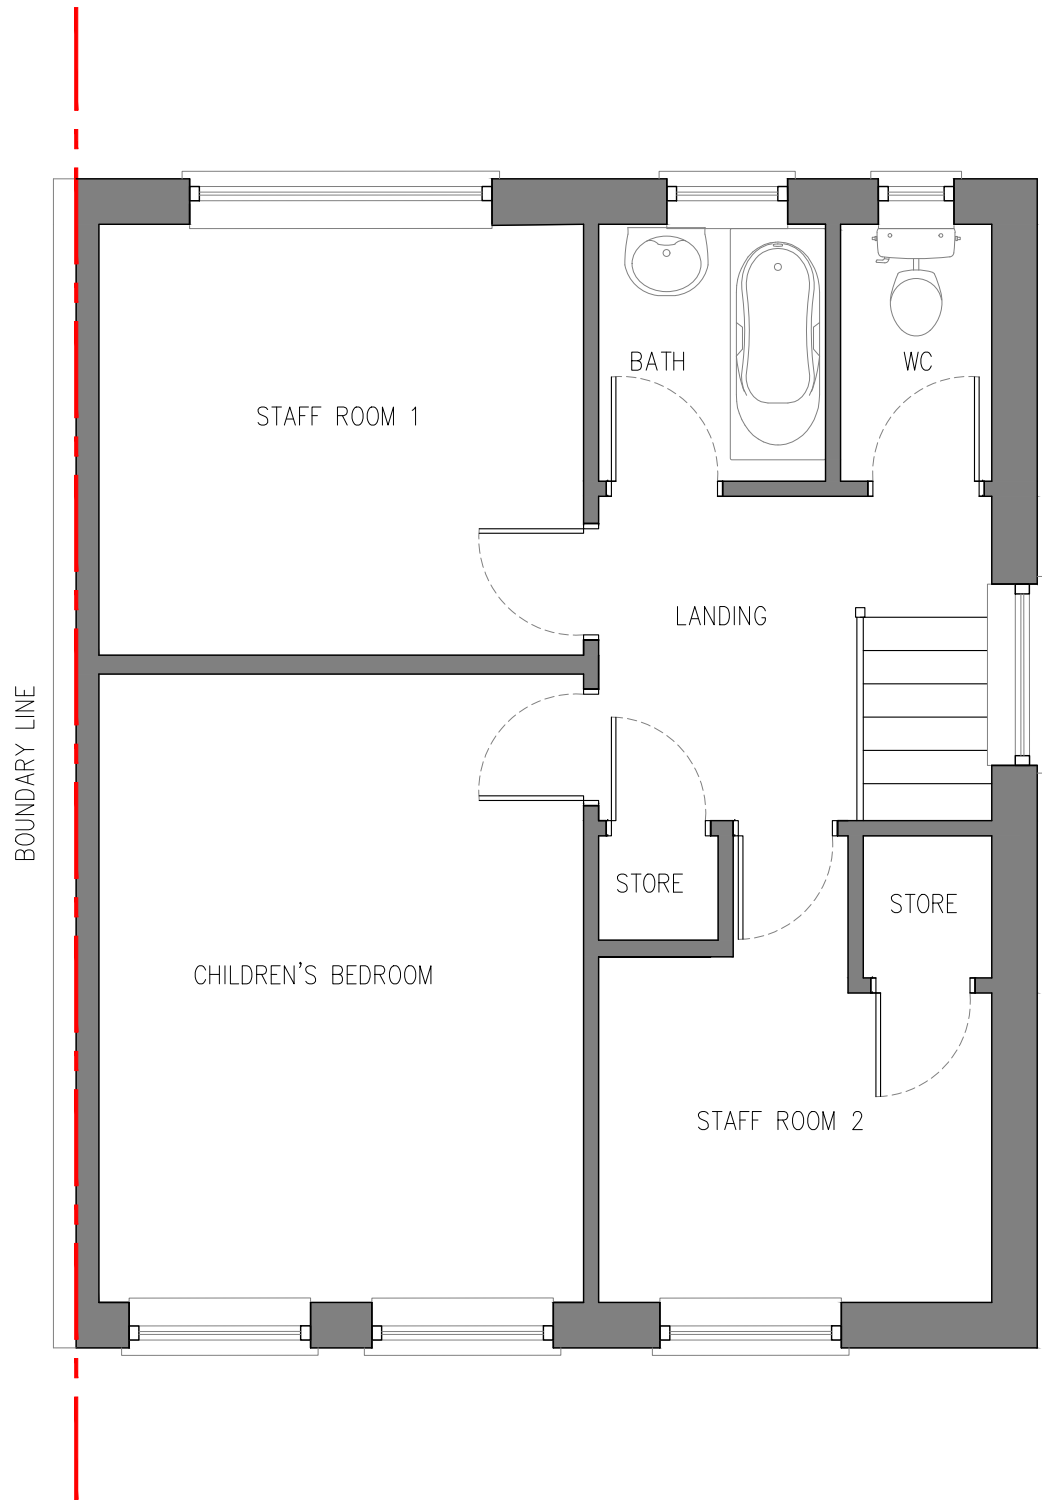

PROPOSED FIRST FLOOR | SCALE 1:50

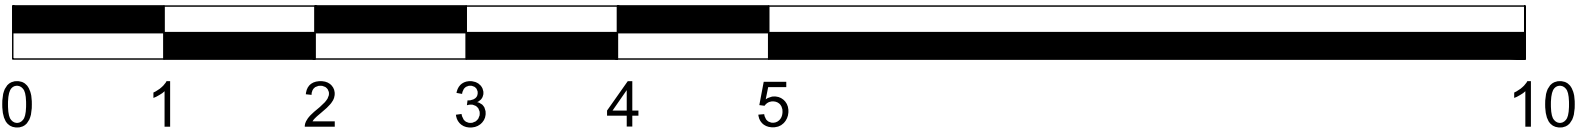

SCALE BAR 1:50

PM |

PARLE MAGUIRE DESIGNS

PROJECT: 32 PRIMROSE DRIVE
HUYTON
L36 8DW

CLIENT: RENCARE HOMES

Drawing Title
EXISTING & PROPOSED PLANS

Drawing No.
A101

Date:
MAY 2026

Scale:
1:50 @ A1

Revision:
-

Issue:
PLANNING STATUS