


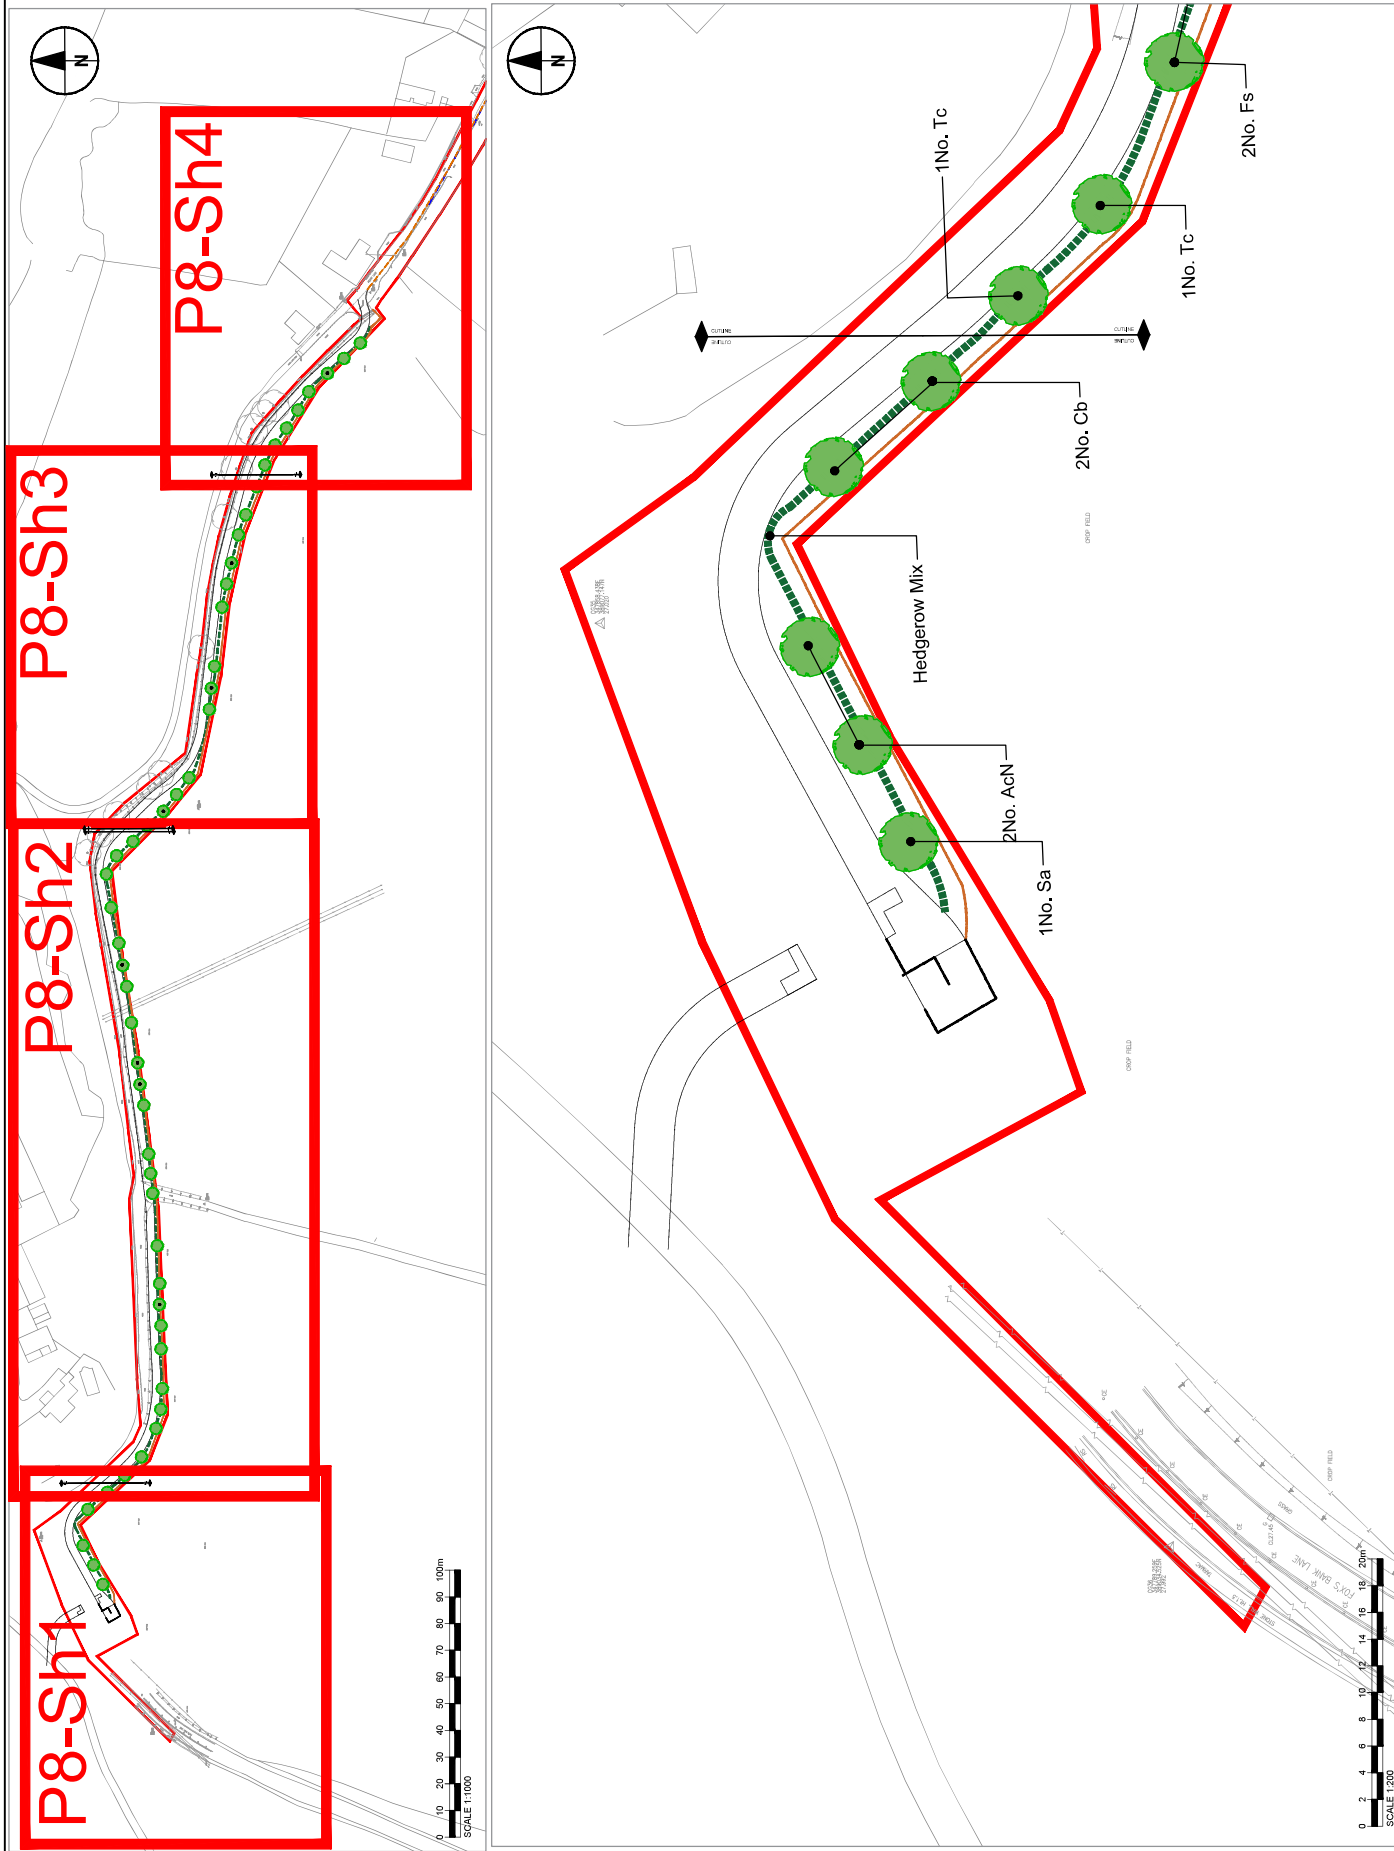

For planting specifications please refer to Specification for Highway Works- Series 3000 and appendices for tree requirements.
Subject to agreement of exact boundary location



Knowsley Council
Yorlton Buildings, Archway Road, Huyton,
L36 9YU
Tel: 0151 469 6000
www.knowsley.gov.uk

AECOM
4th Floor, Merchants Court
2-12 Lord Street
Liverpool, L2 1TS
www.aecom.com

1. TO BE READ IN CONJUNCTION WITH ALL OTHER RELEVANT DOCUMENTATION / INFORMATION.
2. DIMENSIONS AND LEVELS ARE IN METRES UNLESS OTHERWISE STATED.
3. DO NOT SCALE FROM THE DRAWING. USE ONLY PRINTED DIMENSIONS.
4. ALL LEVELS RELATE TO ORDNANCE DATUM.
5. THE DRAWING HAS BEEN PRODUCED USING TOPOGRAPHICAL SURVEY DATA CARRIED OUT BY 'MALCOLM HUGHES LAND SURVEYORS' IN MAY 2020 AND OS MAPPING RECEIVED FROM KNOWSLEY COUNCIL ON 9TH MARCH 2020.
6. REFER TO DRAWING NO. 60629784-SHT-30-PCP8-L003/004 FOR SCHEME LOCATION PLAN.



REFER TO SHEET 3 & 4 (60629784-SHT-30-PCP8-L003/004) FOR PLANT LIST

NO.	DATE	DESCRIPTION
P2	15.12.2020	ISSUE FOR CLIENT COMMENT
P2	20.11.2020	ISSUE FOR CLIENT COMMENT
P1	22.09.2020	ISSUE FOR CLIENT COMMENT

60629784

PHASE 8
LANDSCAPE PLAN
(SHEET 1 OF 5)

60629784-SHT-20-PCP8-L-001