


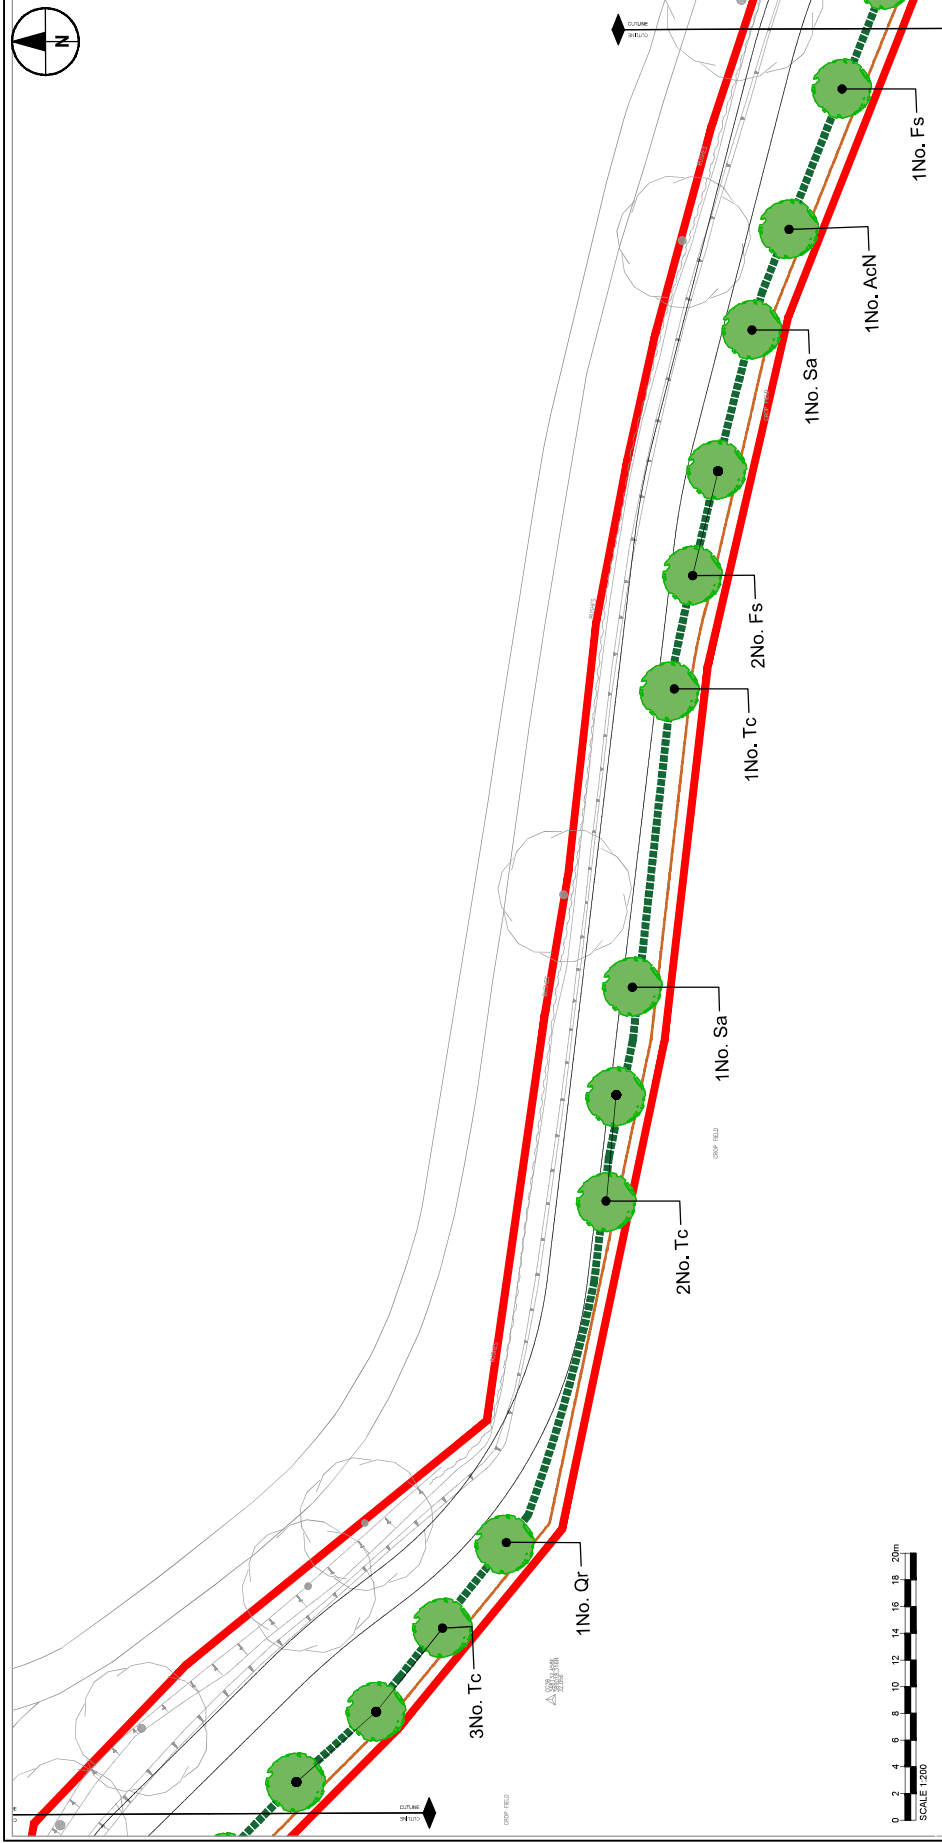

Abbrev.	Name	Grth/Dia. cm	Height cm	Root Zone	Specification	No./m ²	Cty
ArN	Acer rubrum 'Northwood'	14-16	400-450	RB	3x; HS; clear stem min 200cm; 5 brks	1	4
As	Acer saccharum	14-16	400-450	RB	3x; HS; clear stem min 200cm; 5 brks	1	4
Cb	Carpinus betulus	14-16	400-450	RB	EHS; clear stem 175-200cm; 5 brks	1	4
Fs	Fagus sylvatica	14-16	400-450	RB	3x; EHS; clear stem 175-200cm; 5 brks	1	10
Sa	Sorbus aria	14-16	400-450	RB	3x; EHS; clear stem 175-200cm; 5 brks	1	7
Tc	Tilia cordata	14-16	400-450	RB	3x; EHS; clear stem 175-200cm; 5 brks	1	15
Qr	Quercus robur	14-16	400-450	RB	3x; EHS; clear stem 175-200cm; 5 brks	1	6
	Total						50

For planting specifications please refer to Specification for Highway Works - Series 3000 and appendices for tree requirements.
Subject to agreement of exact boundary location

CLIENT



Knowsley Council
Yarrow Buildings, Archway Road, Huyton,
L38 9YL
tel. 0151 489 6000
www.knowsley.gov.uk

CONSULTANT

AECOM
4th Floor, Merchants Court
2-12 Lord Street
Liverpool, L2 1TS
www.aecom.com

NOTES

1. TO BE READ IN CONJUNCTION WITH ALL OTHER RELEVANT DOCUMENTATION / INFORMATION.
2. DIMENSIONS AND LEVELS ARE IN METRES UNLESS OTHERWISE STATED.
3. DO NOT SCALE FROM THIS DRAWING, USE ONLY PRINTED DIMENSIONS.
4. ALL LEVELS RELATE TO ORDNANCE DATUM.
5. THIS DRAWING HAS BEEN PRODUCED USING TOPOGRAPHICAL SURVEY CARRIED OUT BY MALCOLM HUGHES LAND SURVEYORS IN MAY 2020 AND OS MAPPING RECEIVED FROM KNOWSLEY COUNCIL ON 9TH MARCH 2020.
6. REFER TO DRAWING NO. 60629784-SHT-30-PCF&C-0100 TO 0101 FOR SCHEME LOCATION PLAN.

KEY



REFER TO SHEET 3 & 4 (60629784-SHT-30-PCF&C-0201/0202) FOR PLANT LIST

ISSUE/REVISION

NO.	DATE	DESCRIPTION
P4	10/02/2021	CLIENT EDITED
P3	15/12/2020	ISSUE FOR CLIENT COMMENT
P2	20/11/2020	ISSUE FOR CLIENT COMMENT
P1	22/09/2020	ISSUE FOR CLIENT COMMENT

PROJECT NUMBER

60629784

SHEET TITLE

PHASE 8
LANDSCAPE PLAN
(SHEET 3 OF 5)

SHEET NUMBER

60629784-SHT-30-PCF&C-L-003