


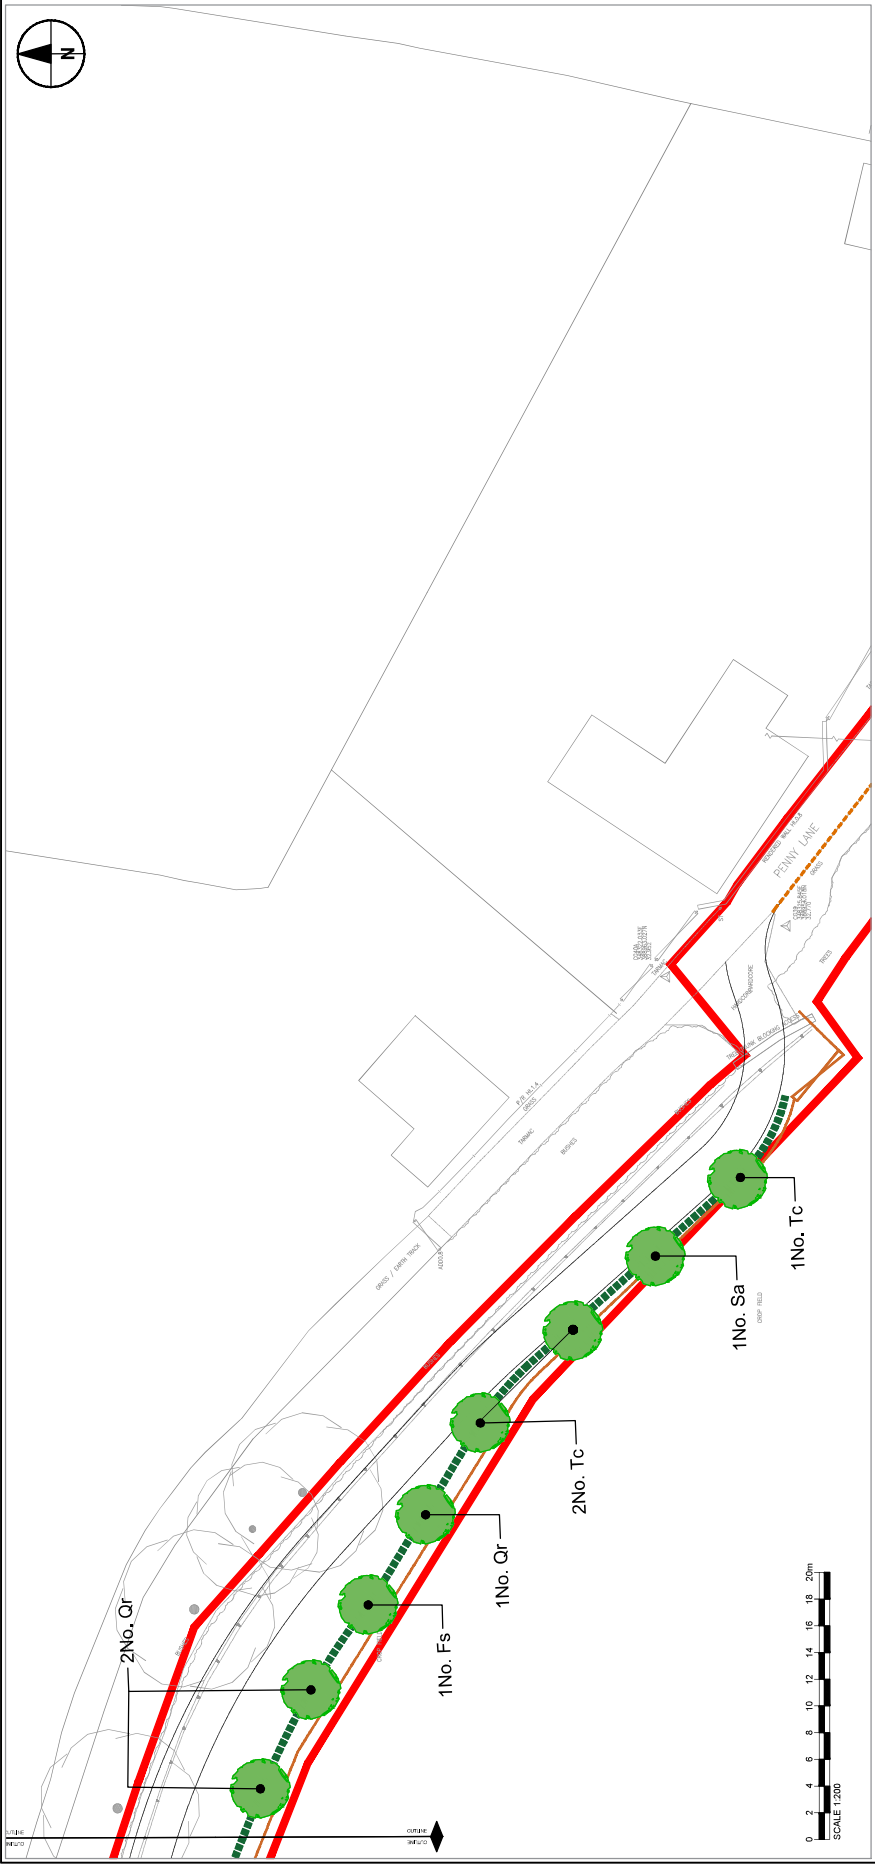

HEDGEROW MIX

Name	Height cm	Root Zone	Specification	Mix %	Ctr m	Qty
Acer campestre	80-100	B	1+1; Transplant - seed raised	5	0.5	132
Carpinus betulus	80-100	B	1+2; Transplant - seed raised; branched; 4 brks	15	0.5	394
Corylus avellana	80-100	B	1+2; Transplant - seed raised; branched; 4 brks	15	0.5	394
Crataegus monogyna	80-100	B	1+2; Transplant - seed raised	60	0.5	1,575
Ilex aquifolium	80-100	RB	Leader with laterals	5	0.5	132
Length m : No. of rows : Width m	525	2	0.5		Total	2,627

For planting specifications please refer to Specification for Highway Works- Series 3000 and appendices for tree requirements.
Subject to agreement of exact boundary location

CLIENT



Knowsley Council
Yarwood Buildings, Archway Road, Huyton,
L38 9YU
Tel: 0151 489 6000
www.knowsley.gov.uk

CONSULTANT

AECOM
4th Floor, Merchants Court
2-12 Lord Street
Liverpool, L2 1TS
www.aecom.com

NOTES

1. TO BE READ IN CONJUNCTION WITH ALL OTHER RELEVANT DOCUMENTATION / INFORMATION.
2. DIMENSIONS AND LEVELS ARE IN METRES UNLESS OTHERWISE STATED.
3. DO NOT SCALE FROM THIS DRAWING, USE ONLY PRINTED DIMENSIONS.
4. ALL LEVELS RELATE TO ORDNANCE DATUM.
5. THIS DRAWING HAS BEEN PRODUCED USING TOPOGRAPHICAL SURVEY CARRIED OUT BY MALCOLM HUGHES LAND SURVEYORS IN MAY 2020 AND OS MAPPING RECEIVED FROM KNOWSLEY COUNCIL ON 9th MARCH 2020.
6. REFER TO DRAWING NO. 60629784-SHT-20-PCPB-L03(001) FOR SCHEME LOCATION PLAN.

KEY

SITE BOUNDARY

PROPOSED TREES

PROPOSED HEDGEROW

PROPOSED POST & RAIL FENCE

PROPOSED GATE

MASTER PLAN SHEET 3 & 4 (60629784-SHT-20-PCPB-L03(001)) FOR PLANT LIST

ISSUE/REVISION

NO.	DATE	DESCRIPTION
P4	09/02/2021	CLIENT EDIT
P3	15/12/2020	ISSUE FOR CLIENT COMMENT
P2	20/11/2020	ISSUE FOR CLIENT COMMENT
P1	22/09/2020	ISSUE FOR CLIENT COMMENT
IR		

PROJECT NUMBER
60629784

SHEET TITLE
PHASE 8

LANDSCAPE PLAN
(SHEET 4 OF 5)

SHEET NUMBER
60629784-SHT-20-PCPB-L-004