
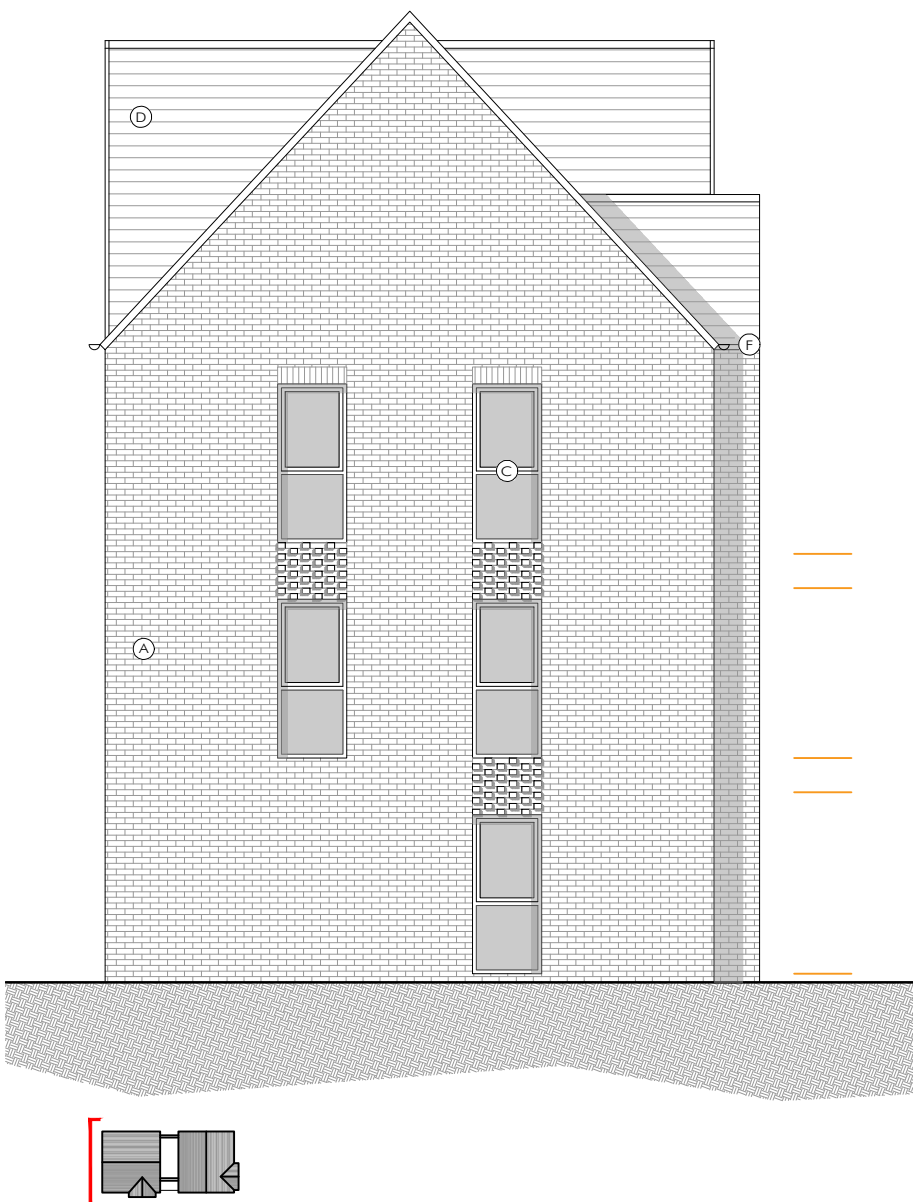


REV	DESCRIPTION	DATE	DRAWN
P01	REVERT TO ONE BED	06-09-22	PT

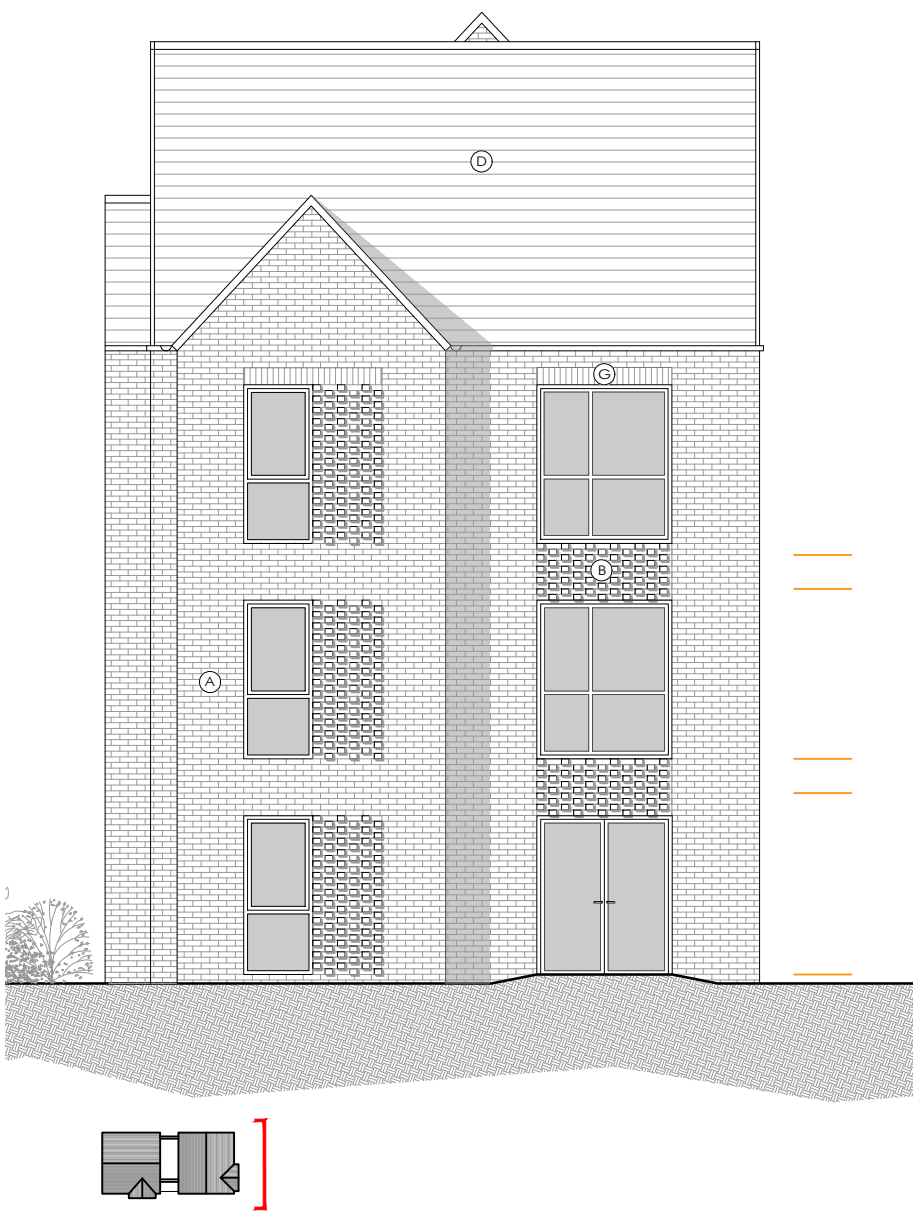

MATERIAL KEY:

- (A) Facing brick
- (B) Facing brick - Alternating protruding headers
- (C) Window / door frames
- (D) Grey roof tiles
- (E) Metal cladding
- (F) Black rainwater goods
- (G) Facing Brick - soldier course

TO BE READ IN CONJUNCTION WITH PROPOSED MATERIALS SPECIFICATION:

GDD2020-GDA-ZZ-XX-SP-A-210

SCALE BAR 1:100



DYE HOUSE

BLOCK B ELEVATIONS

Group D Architects Ltd
4 St Paul's Sq
Liverpool
L3 9SJ
T: 0151 542 5027

DWG: GDD2020-GDA-HB-XX-DR-A-2410-P01
DATE: 29.07.22
SCALE: 1:100 @ A2 DRAWN: KB