

Sone


Play area

Play space

shown in

KEY


- FL Ground secured flood light
- CCTV CCTV
- IN Sales trap access
- OUT Sales trap exit
- FP Flagpole
- Spot Light
- Retaining wall
- 1.2m Cal
- 1.8m Scr
- 450mm h
- 600 x 600
- similar ap

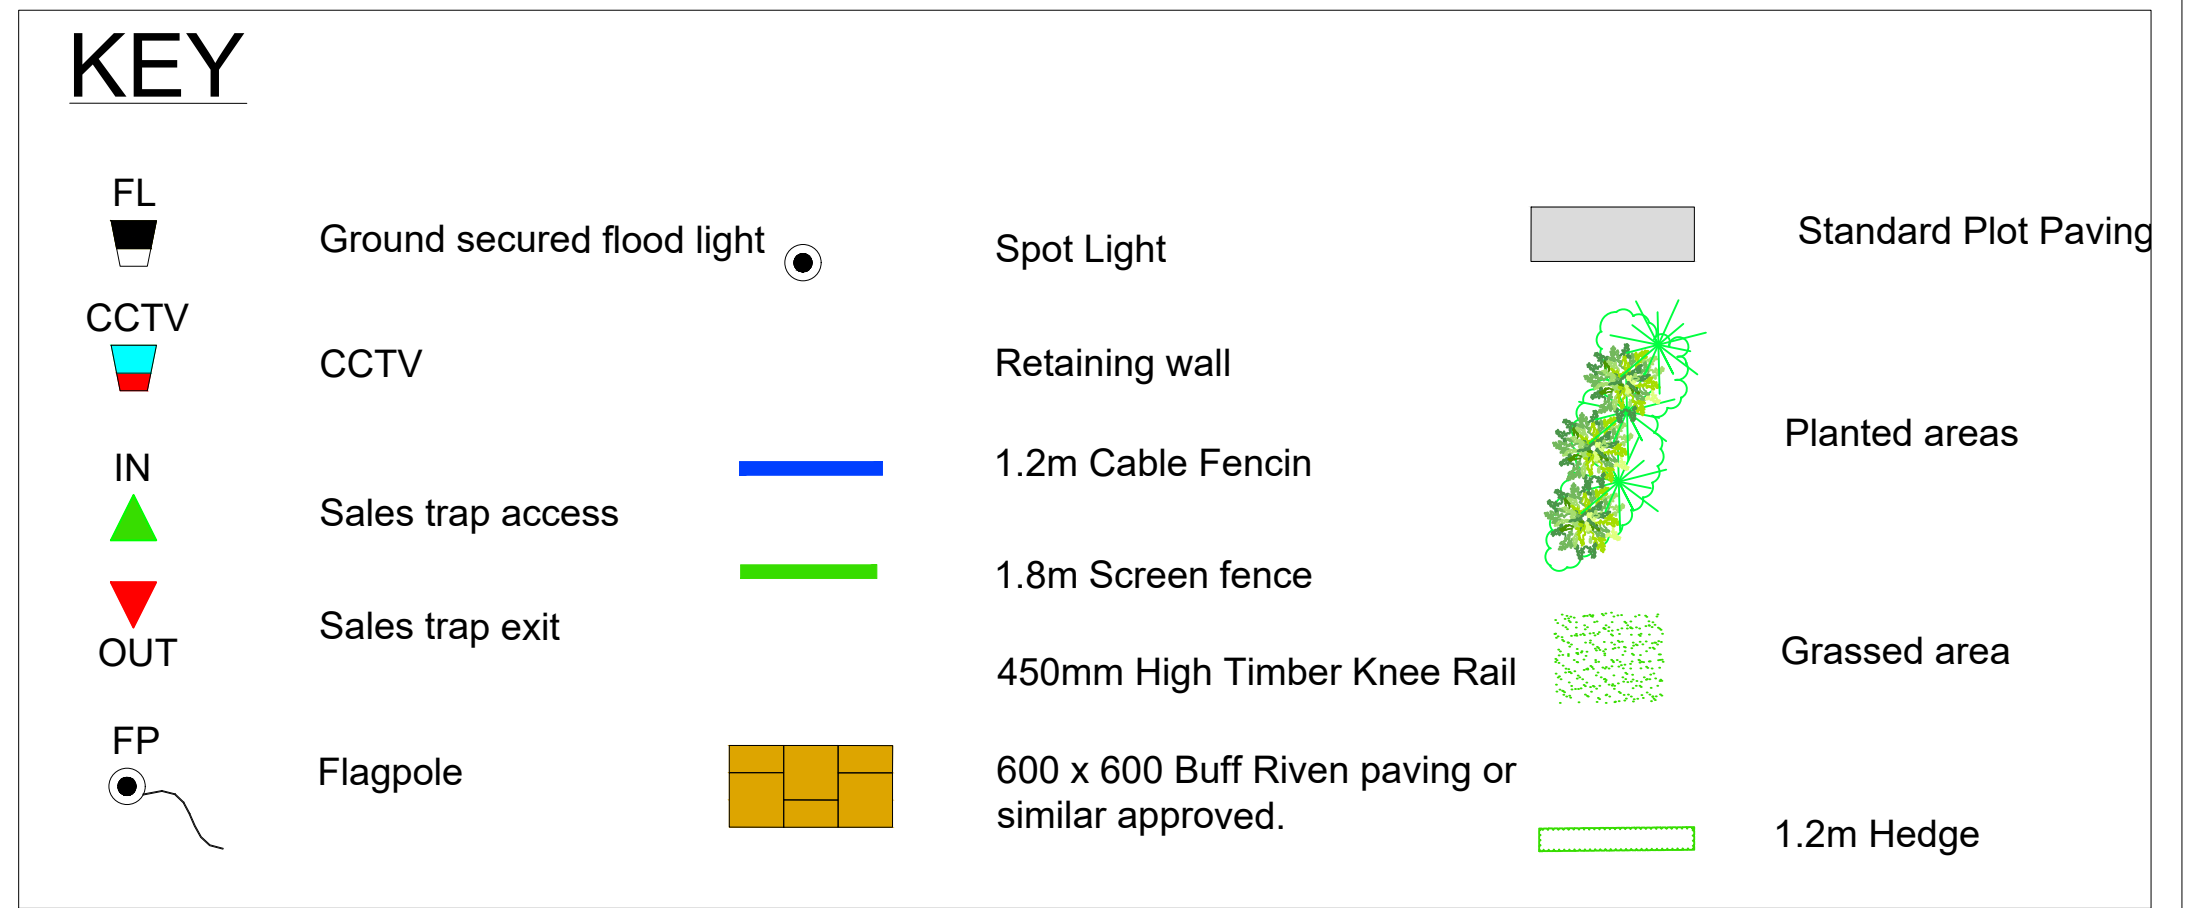

TYPICAL SALES SIGNAGE



DRAWING LEGEND: -

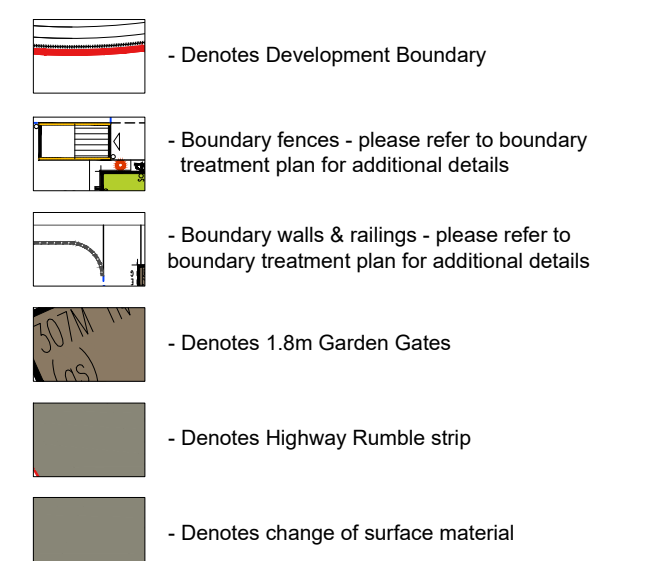

Rev.	Description	Drawn	Date
------	-------------	-------	------



Miller Homes Limited - North West Region
Hawthorn House
Woodlands Park
Ashton Road
Newton-le-Willows, WA12 0HF

Telephone 0870 336 4700
Fax 01925 228570
www.millerhomes.co.uk

Project Title
Prescot Cables
Parcel C

Drawing Title
Temporary Sales Complex

Scale	Drawn By	Checked By	Authorised By
1:100	KP		
	Date	Date	Date
Job No.	Drawing No.		Revision
	PPPC - SALES- 02		A
Original Sheet Size A1		Do Not Scale From This Drawing	

