

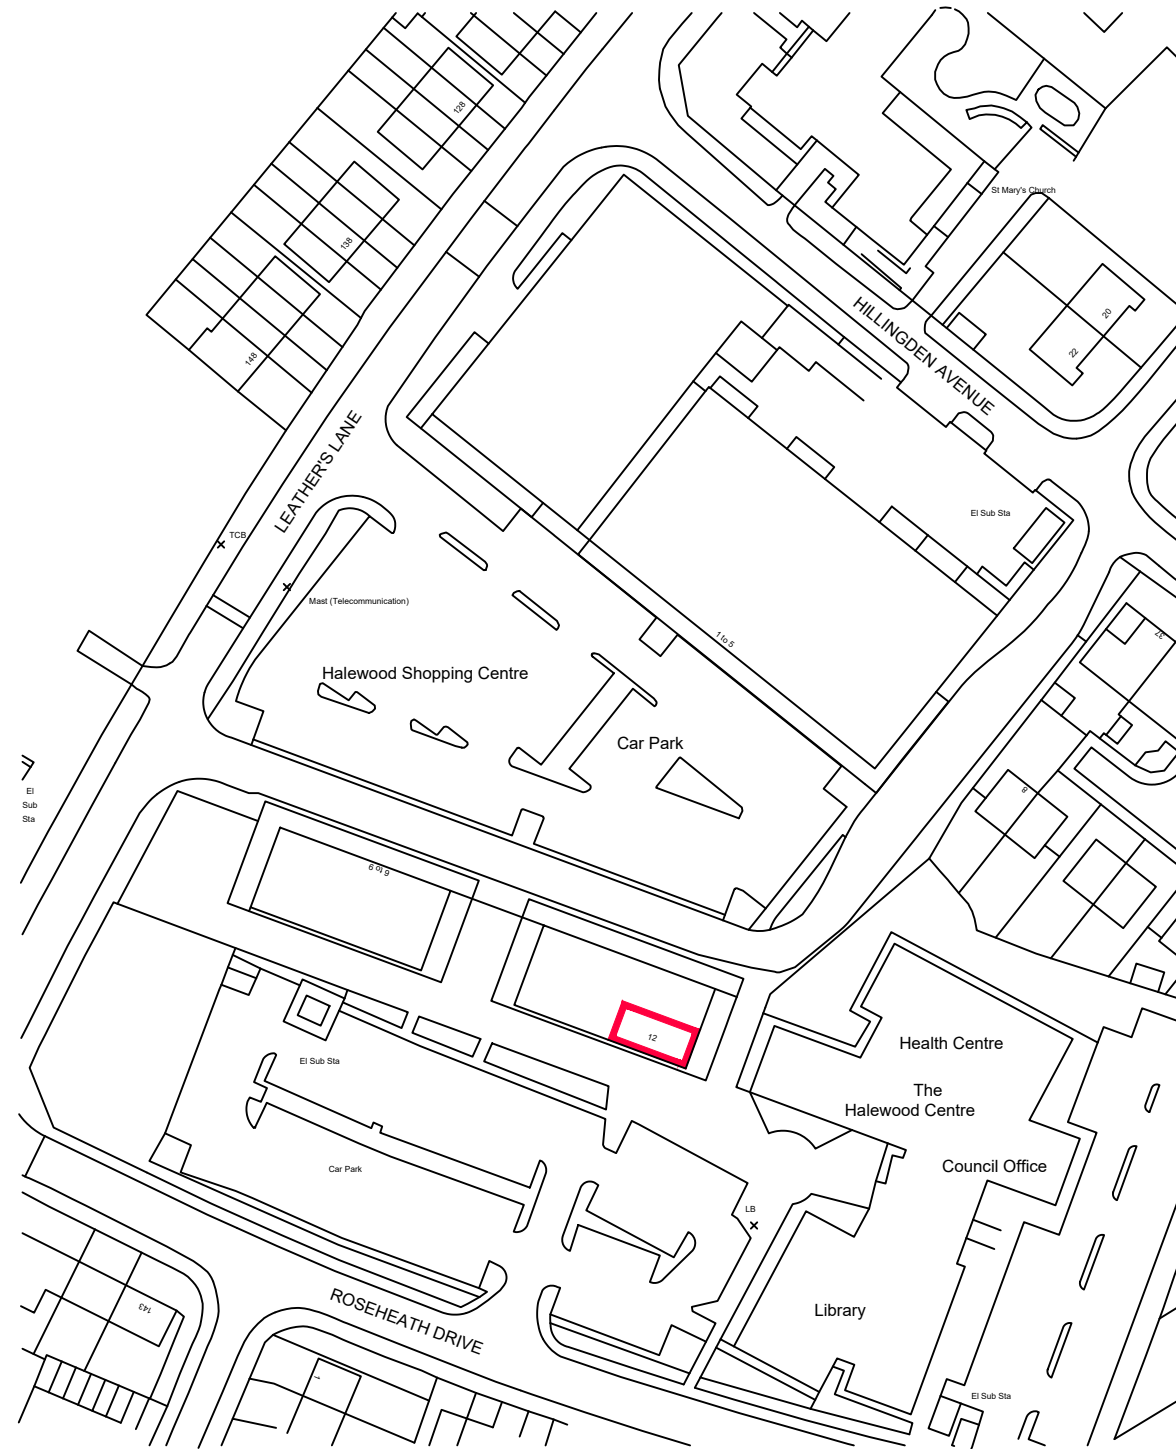


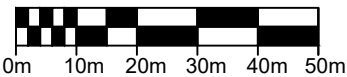

Notes:

ALL DIMENSIONS TO BE CHECKED ON SITE PRIOR TO COMMENCEMENT OF ANY WORK RELATING TO THESE DRAWINGS. FIGURED DIMENSIONS SHOULD TAKE PREFERENCE OVER SCALED DIMENSIONS. SCALED DIMENSIONS SHOULD NOT BE TAKEN FROM THIS DRAWING, UNLESS FOR THE PURPOSE OF VERIFYING OR DETERMINING ANY PLANNING APPLICATION.

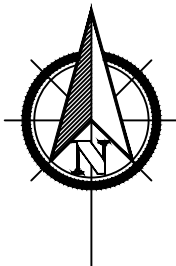

REV:	DESCRIPTION:	BY:	DATE:
STATUS:			

01384 400123
www.lcpproperties.co.uk

SITE:
Unit 12
Halewood Shopping Centre
Leathers Lane
Liverpool
Merseyside
L26 0TX

CLIENT:
LCP Management Ltd

TITLE:
Location Plan

SCALE AT A3: 1:1250	DATE: February 2026	DRAWN: VKU
PROJECT NO: 16005038	DRAWING NO: FEB26-LP-001	REVISION: