



eStar Truck & Van Ltd Knowsley (Unit 1)



Mercedes-Benz




Section Drawing  
Scale 1:50




**Item A - 380**  
1no. Sets individual white internally illuminated letters with black runner bars.  
Scale 1:50



**Item B - 380-D**  
1no. Sets individual white internally illuminated letters with black runner bars.  
Scale 1:50

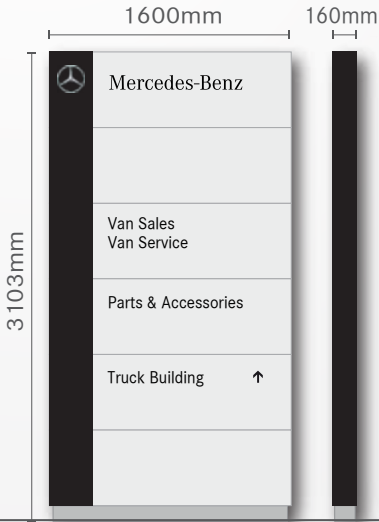


**Item D - Gateway Sign 420**  
1no. Free standing single sided internally illuminated entry sign.  
Size: 1600mm x 3103mm  
Scale 1:50

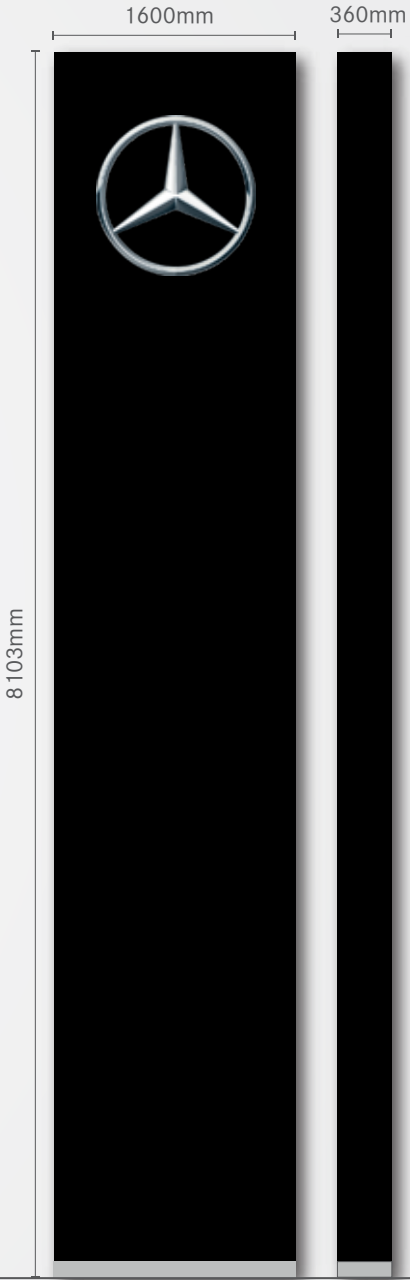


**Item C1 and C2 - MB Large Pylon Sign 130**  
3no. Double sided internally illuminated pylon sign.  
Size: 1600mm x 8103mm  
Scale 1:50




Signage List

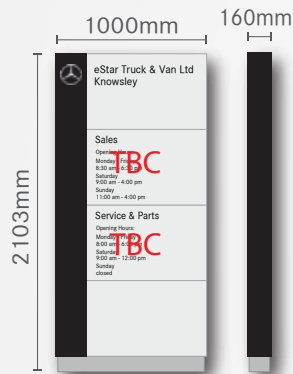

**Item E - Entrance Sign 540**  
1no. Free standing single sided non-illuminated entry sign.  
Size: 1000mm x 2103mm  
Scale 1:50

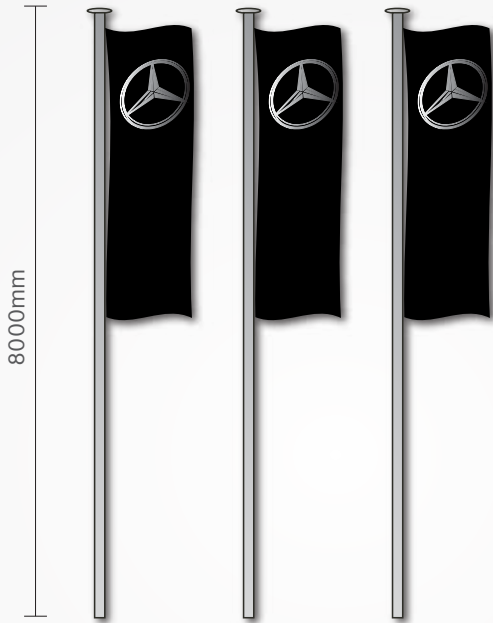


**Item F1, F2 and F3**  
3no. 8m high flag poles.  
Size: 3800 x 1100 x 50mm  
Scale 1:100

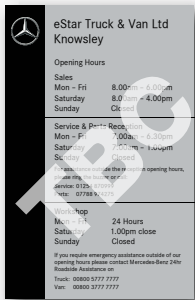

**Item I -**  
1no. Flat Di-bond panel  
Size: 500mm x 800mm  
Scale 1:20



Mercedes-Benz

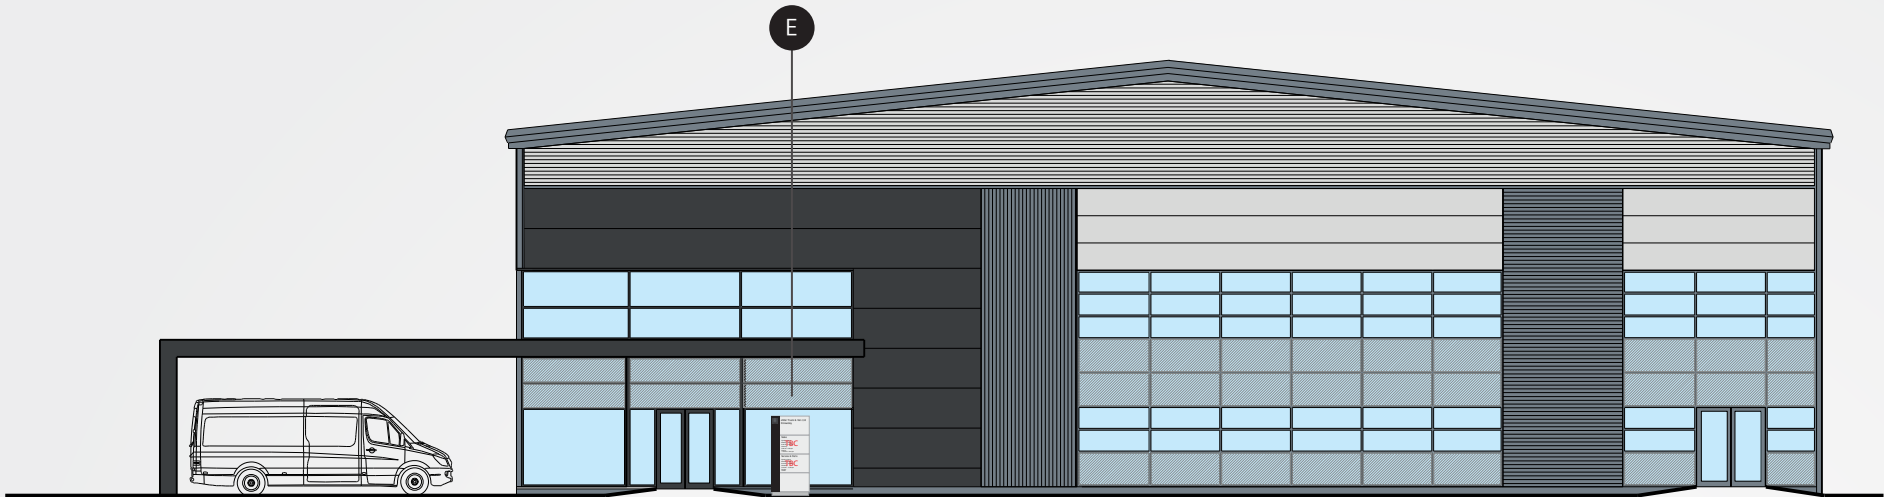


Alchemy Way Elevation



East Lancashire Road Elevation





Service Road Elevation

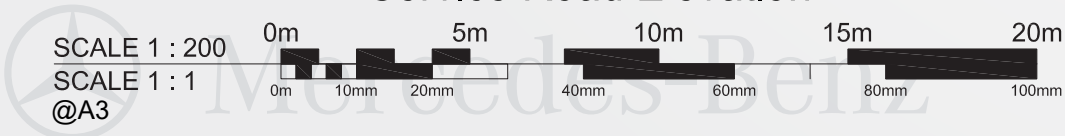


Existing



Site Plan

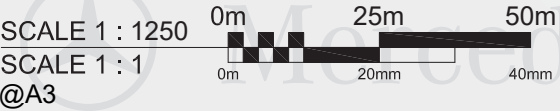
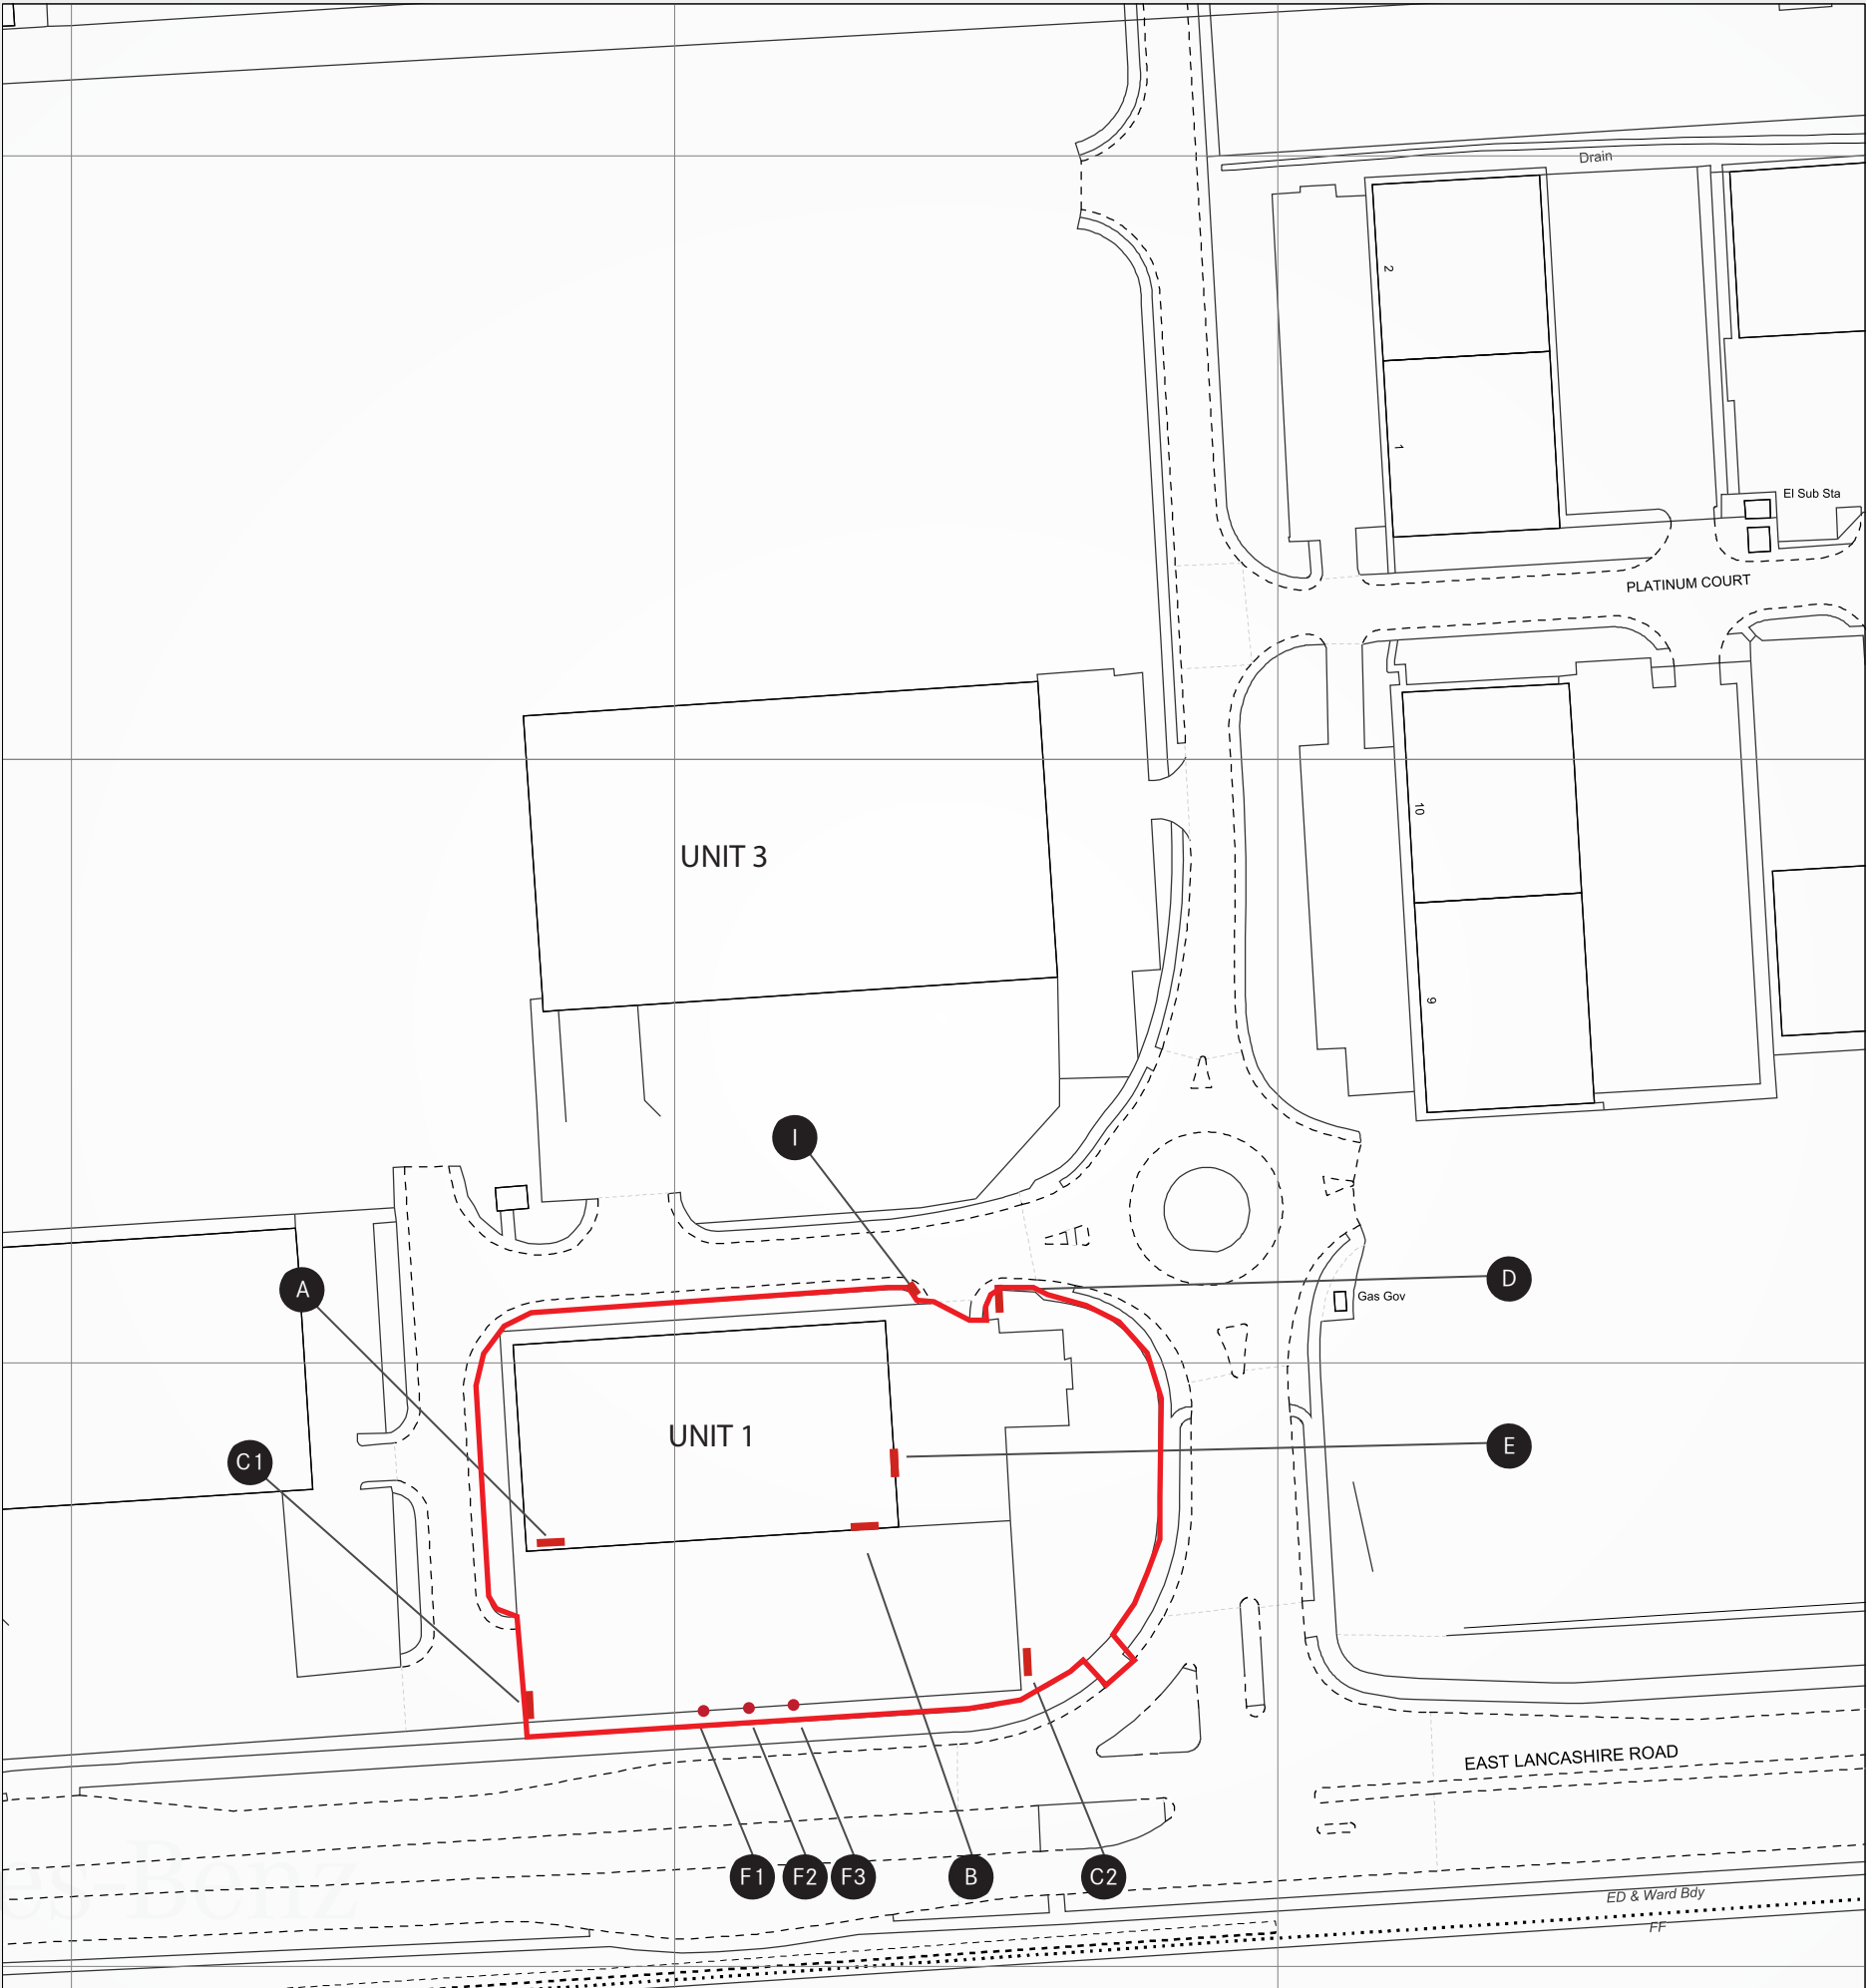


Location Plan

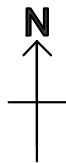

**BLACKWELL'S**  
MAPPING SERVICES  
PERSONAL & PROFESSIONAL MAPPING  
[www.blackwellmapping.co.uk](http://www.blackwellmapping.co.uk)

TEL: 0800 151 2612  
[maps@blackwell.co.uk](mailto:maps@blackwell.co.uk)

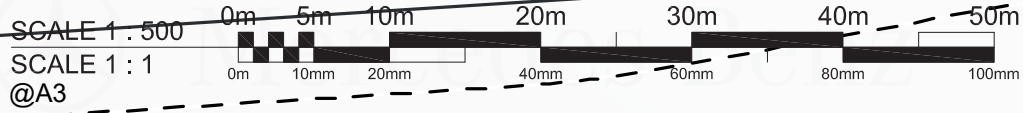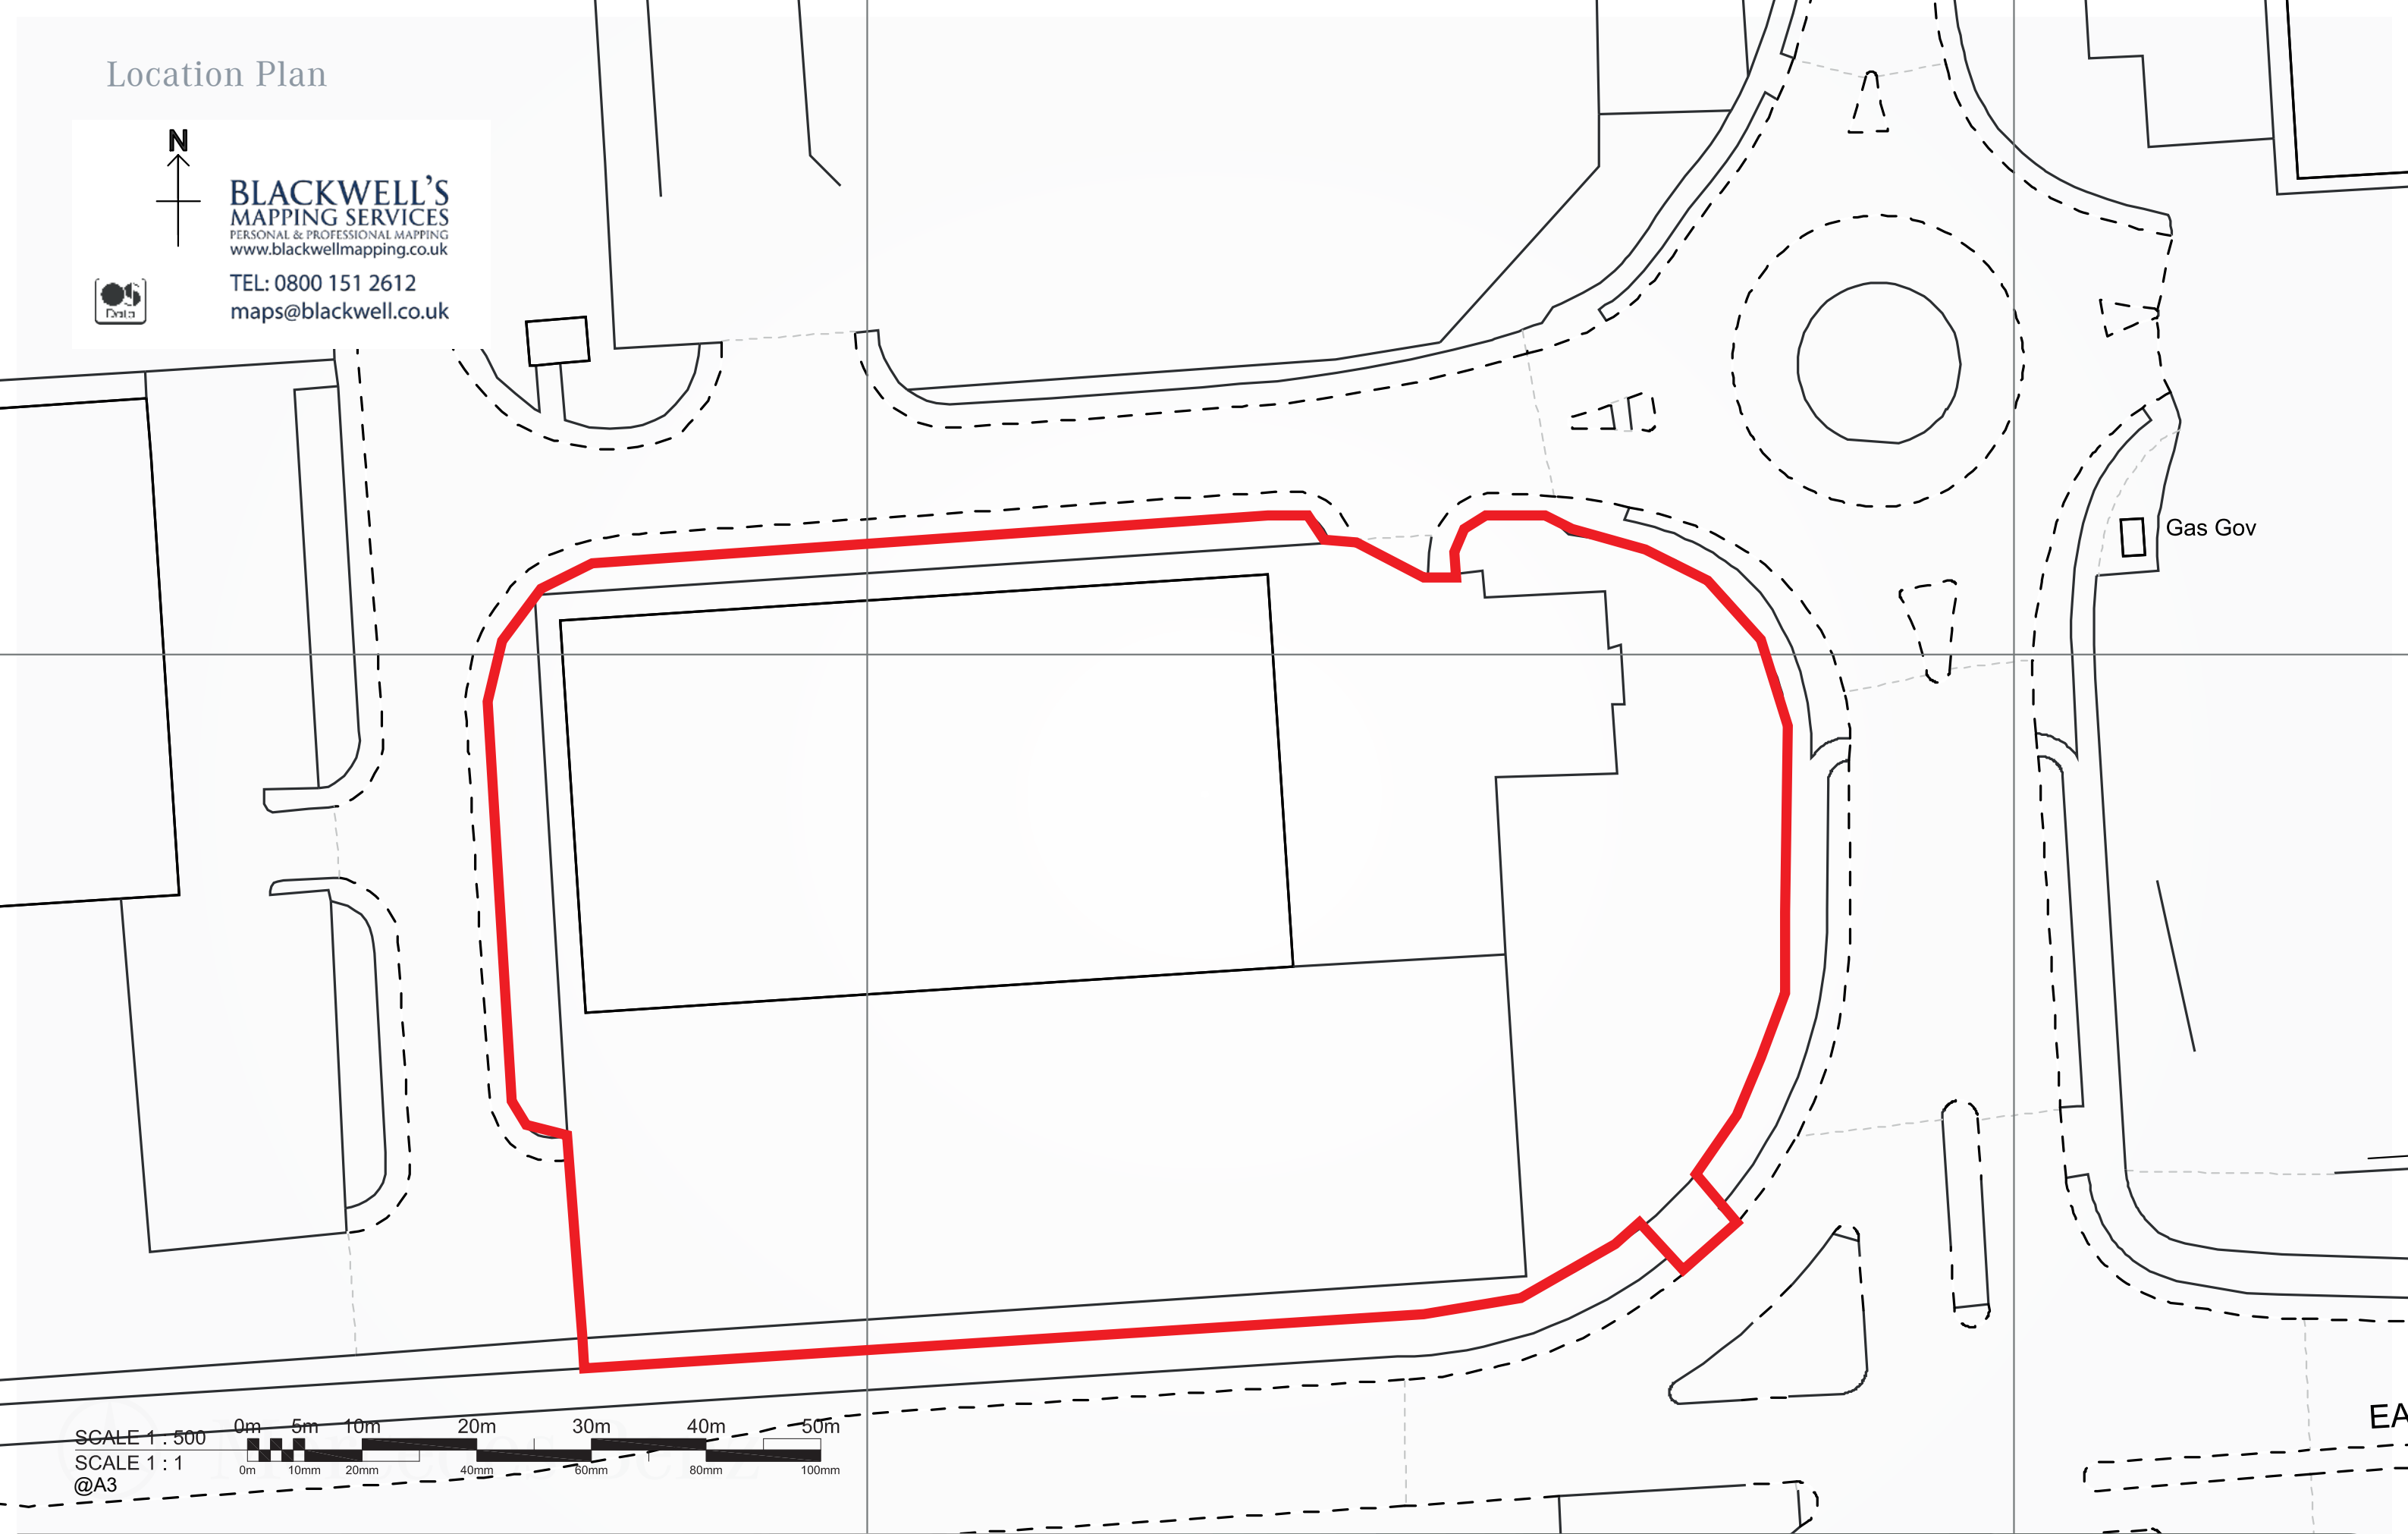

|       |           |          |                       |          |           |          |   |          |           |
|-------|-----------|----------|-----------------------|----------|-----------|----------|---|----------|-----------|
| No.   | 28519PL02 | Client   | Mercedes-Benz         | Created  | 10-09-21  | Amend    | : | Typeface | Corporate |
| Issue | 2         | Project  | eStar Truck & Van Ltd | Designer | G Hughes  | Date     | : | Colours  | Corporate |
| Page  | 7 of 7    | Location | Knowsley              | Approved | H Knowles | Approved | : |          |           |

This scheme is a visual representation of our signage proposal. Sizes, colours and physical attributes of the actual signage may vary due to the limitations of the manufacturing process.  
This document is the property of Omega Signs Ltd. and must not be passed on to third parties without prior consent. Any unauthorised use of this document will result in a design fee being charged.  
Copyright © Omega Signs 2021.

Omega Signs Limited  
Newmarket Approach, Leeds, LS9 0RJ  
T: 0113 240 3000 F: 0113 249 2228  
E: [info@omega-signs.co.uk](mailto:info@omega-signs.co.uk)  
[www.omega-signs.co.uk](http://www.omega-signs.co.uk)

