



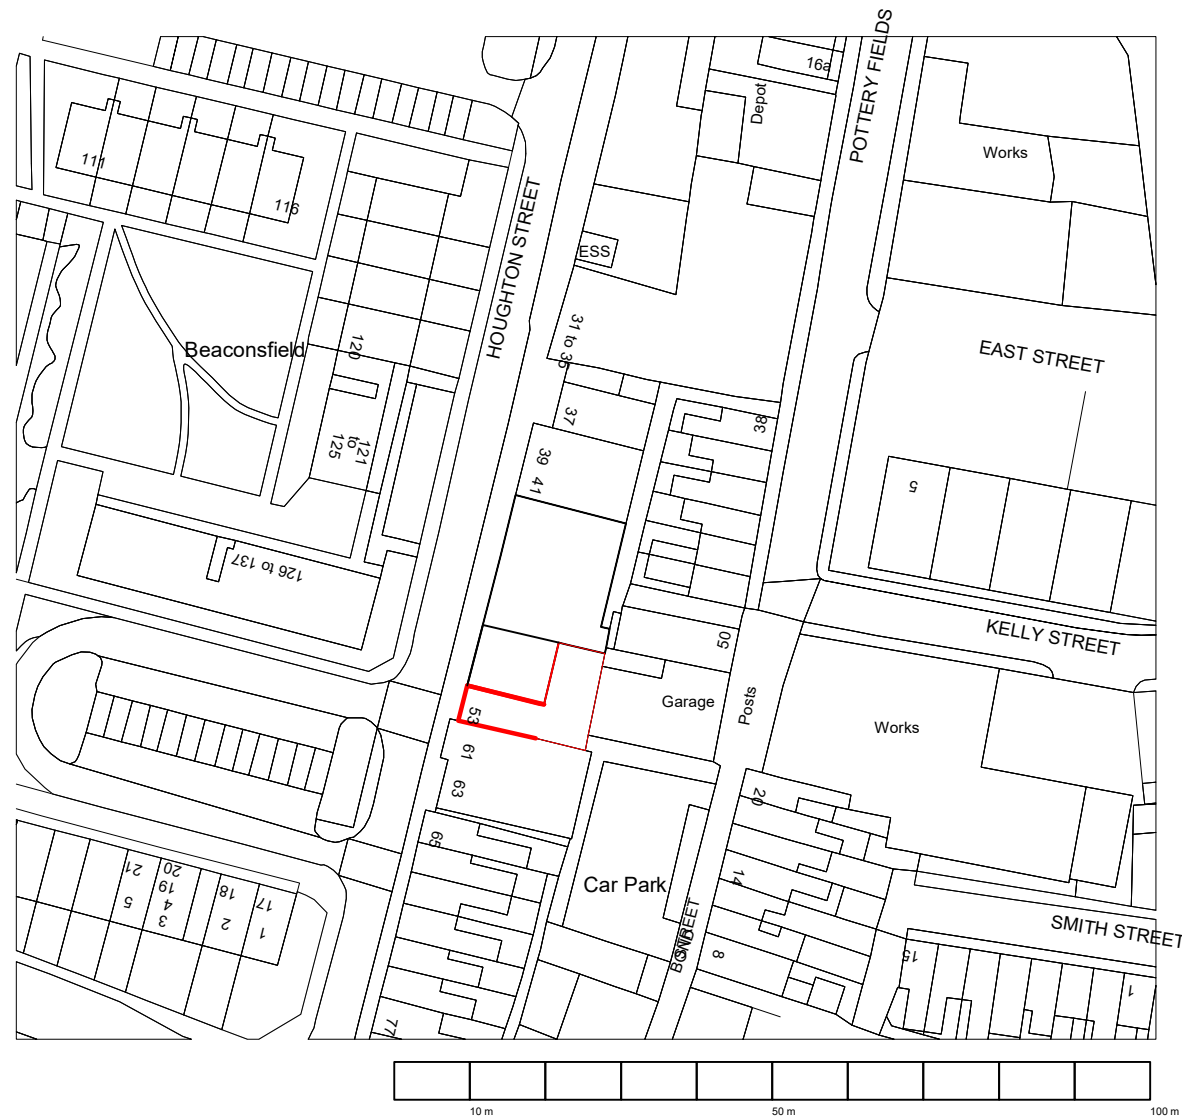

ReQuestAPlan

Map number: TQRQM25025141834118

Title: 53 Houghton St, Prescott L34 5RS
Map Produced for: KDEN.A.S.LTD
© Crown copyright and database rights 2025 OS 100042766
Project ID:
Date of Purchase: 25-01-2025
1 Years subscription from 25-01-2025 for 1 workstation.

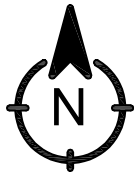

Location: Nationwide
(Remote and In person)

Kaya Baskaran
(Principal Architectural
Designer)

Contact: WhatsApp
Business - 07822011067

Email: info@kdenasltd.com
Website: www.kdenasltd.com

Notes:

This proposal outlines the plan to convert an existing commercial garage into a fully functional and profitable off-licence shop. The conversion aims to utilize the space efficiently while adhering to all legal and operational requirements for a retail business.

Address:

53 Houghton Street
Prescot
L34 5RS

Date: 20 /01/2025

Drawing Title: Location Plan

Scale: 1:100

Paper Size: A3

Drawn by: Kaya.B

Sheet No: K12