
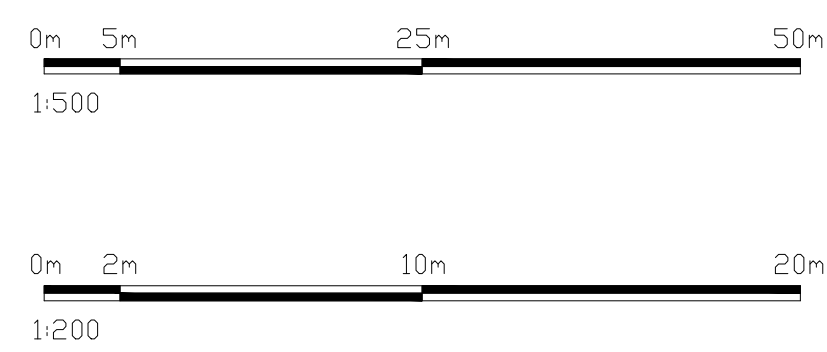
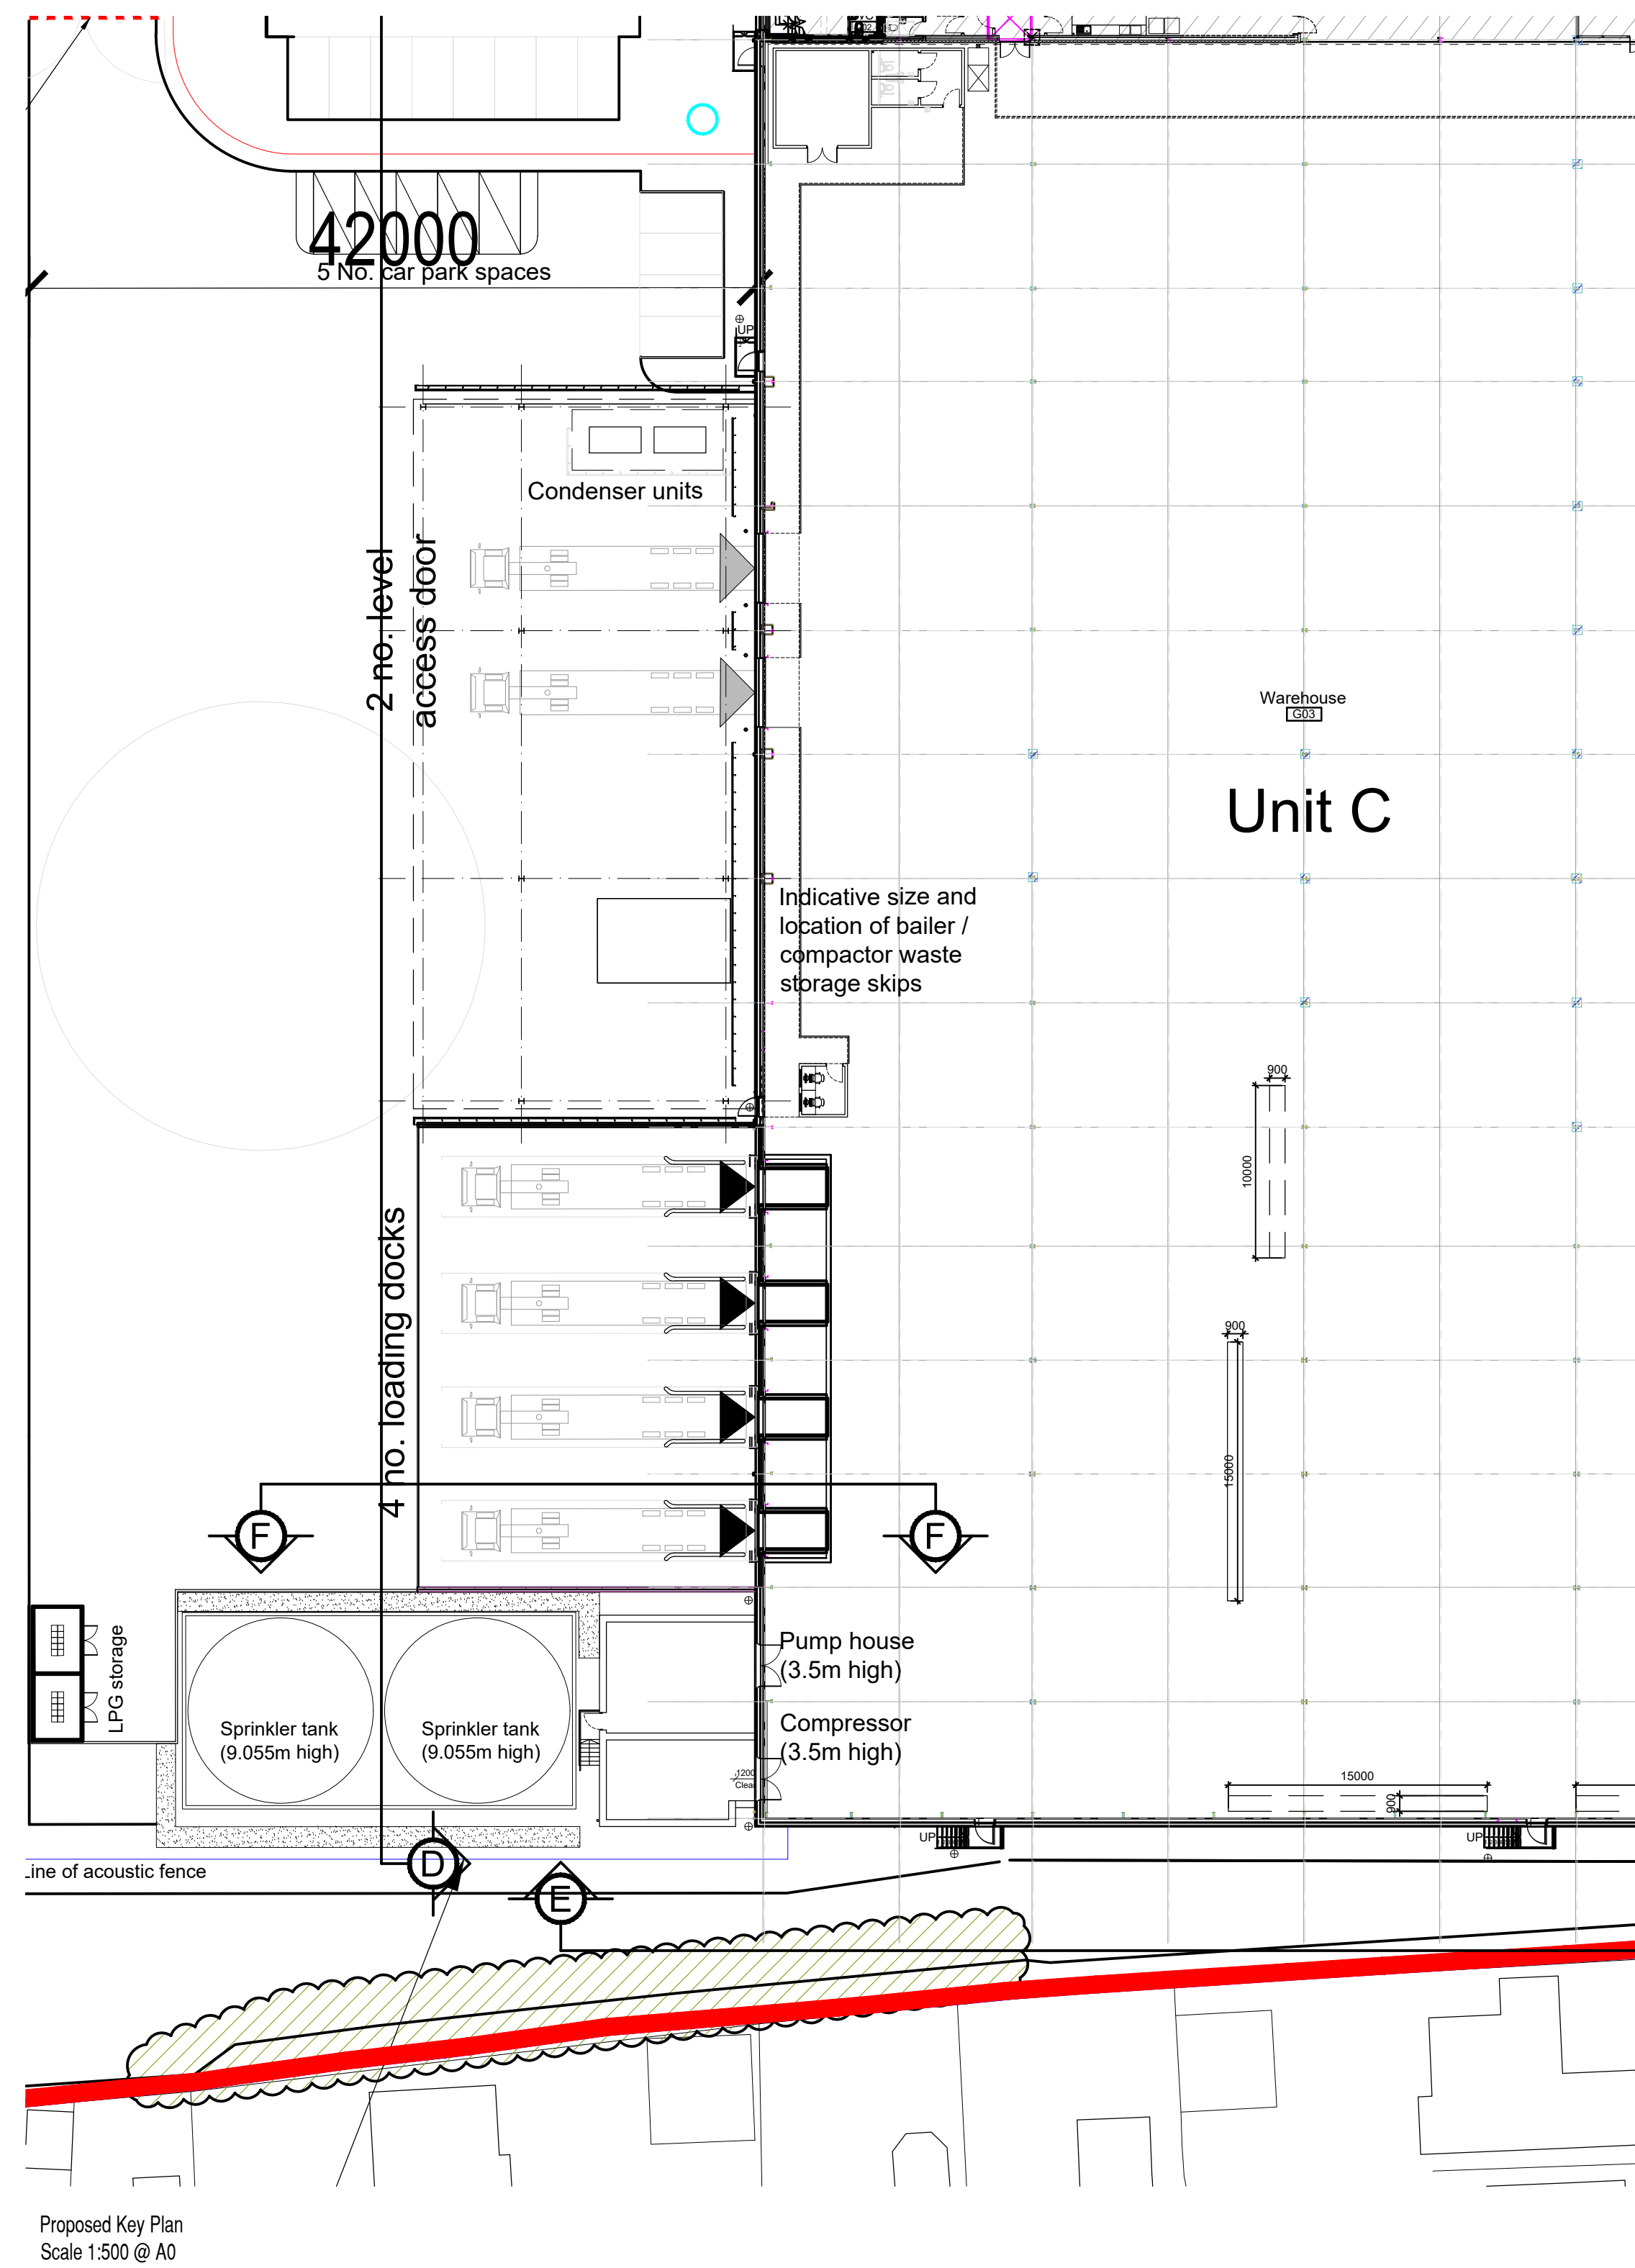
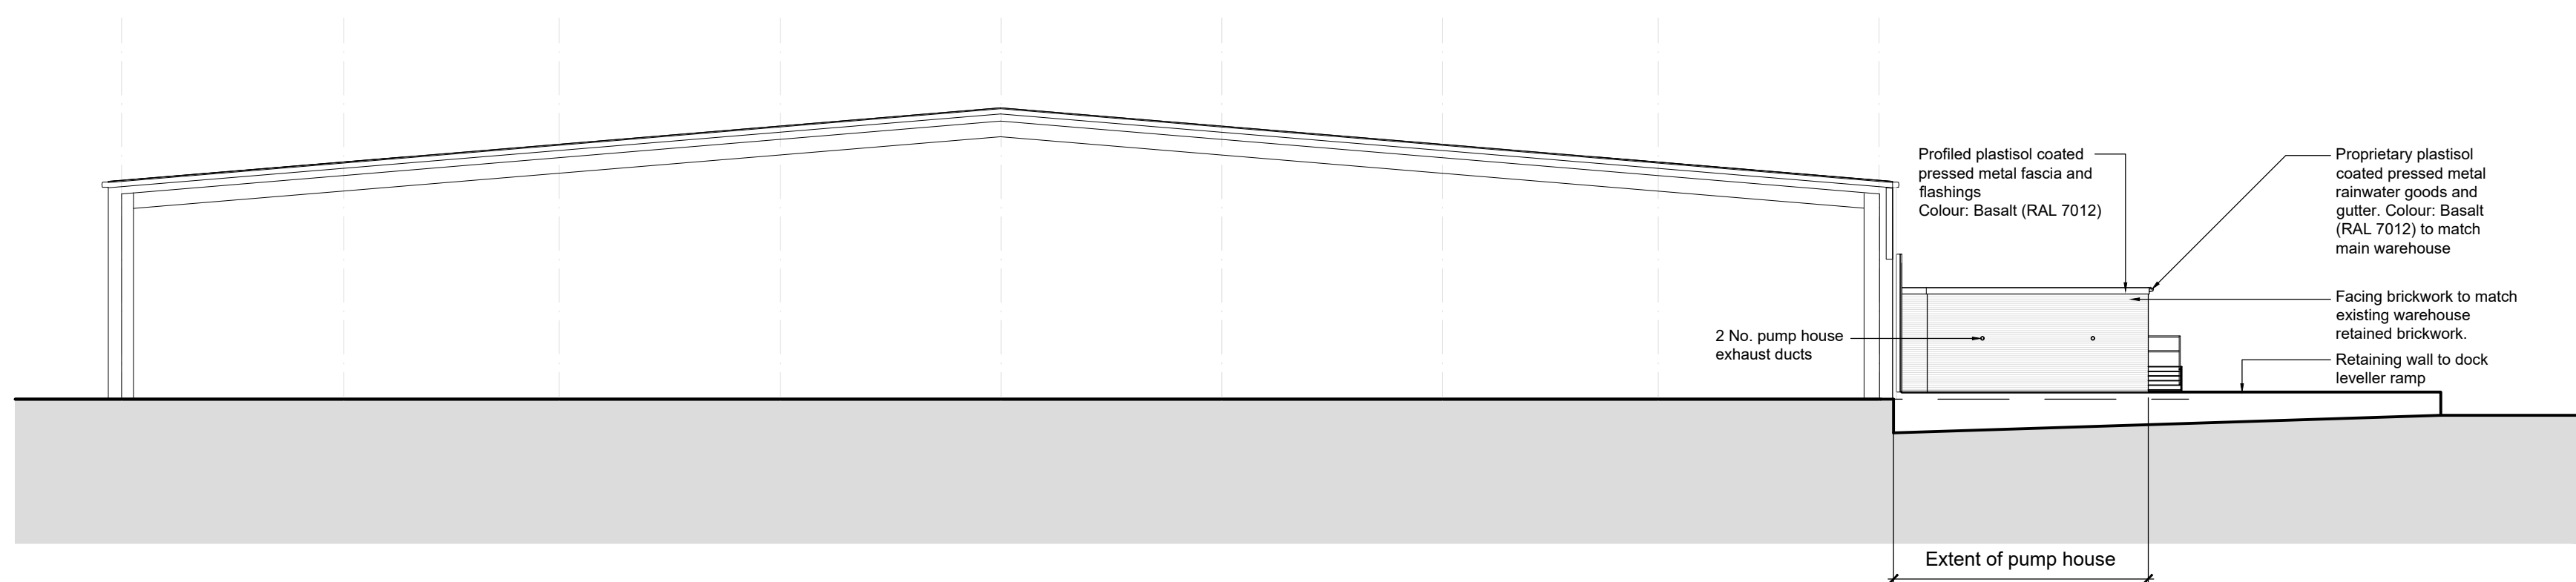
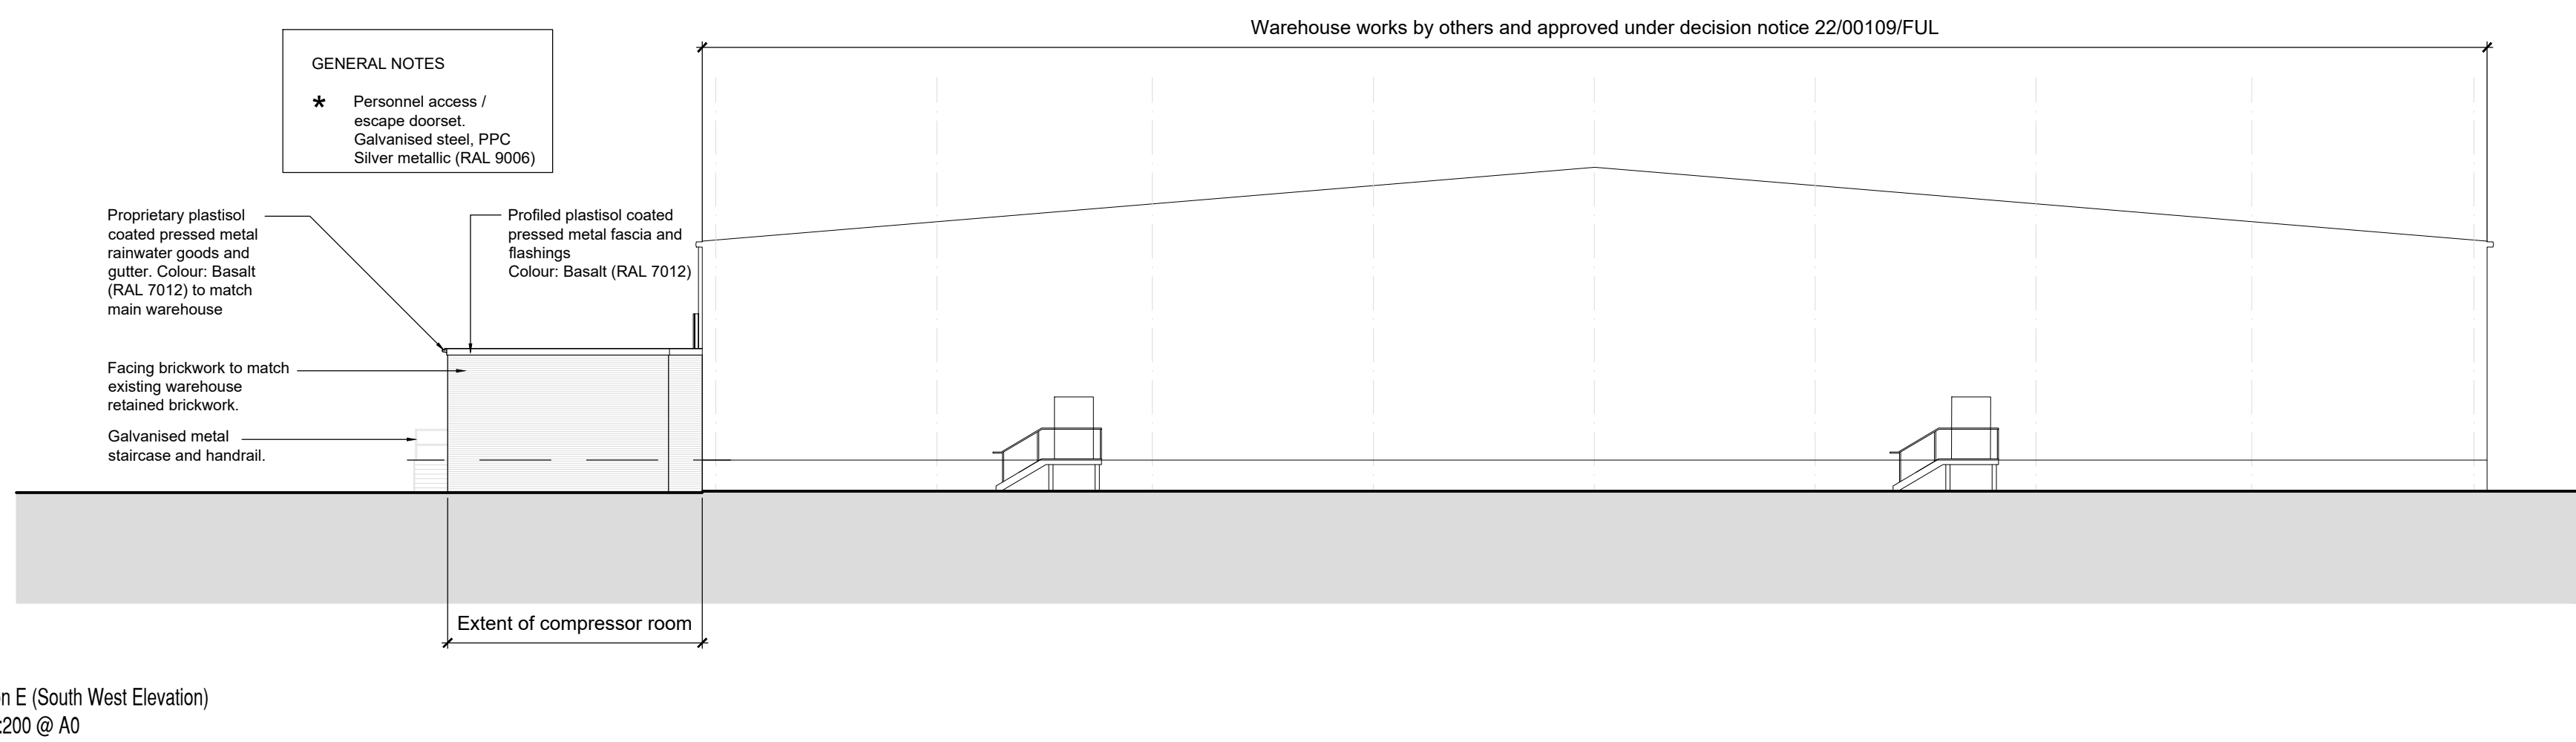


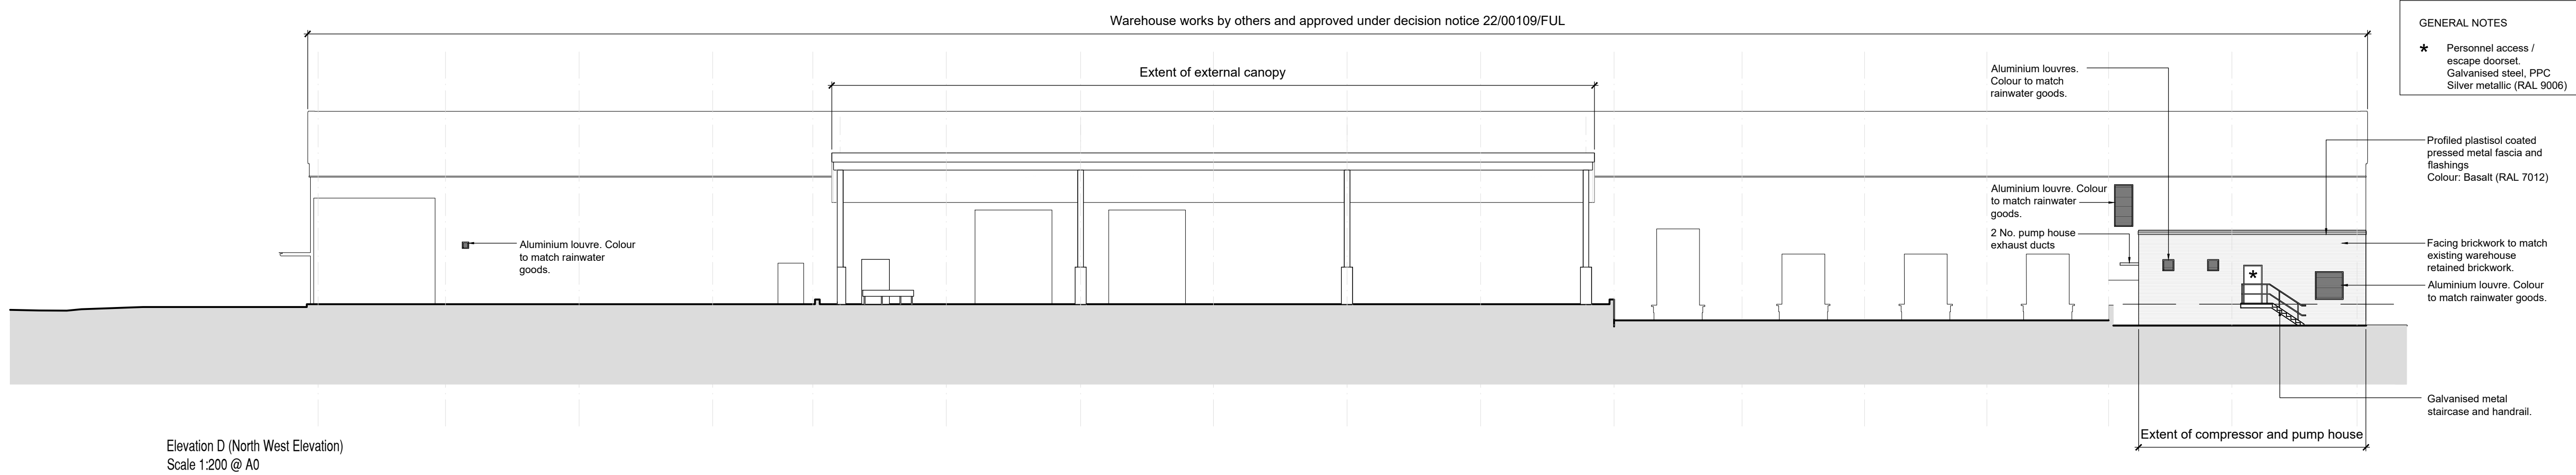

PO3 PO2 PO1 REV.	05.06.2024 23.06.2024 11.04.2024 DATE	Additional room positions added Planning issue Final issue AMENDMENT
 WPL Consulting LLP 1 Airport West, Lancaster Way, Leeds LS19 7ZA Tel: 0113 202 9444 Fax: 0113 202 9333 E-mail: mail@wplconsulting.co.uk		
PROJECT TITLE Unit C Huyton Phase 1 Sovereign Industrial Park		
DRAWING TITLE Proposed Pump House Compressor Room Elevations		
PROJECT No: 10187 SCALE: 1:200 @ A0	DRAWING No: 1021 DATE: April 2024	REVISION: PO3 DRAWN BY: mj DATE:
CHECKED BY:		DATE: