



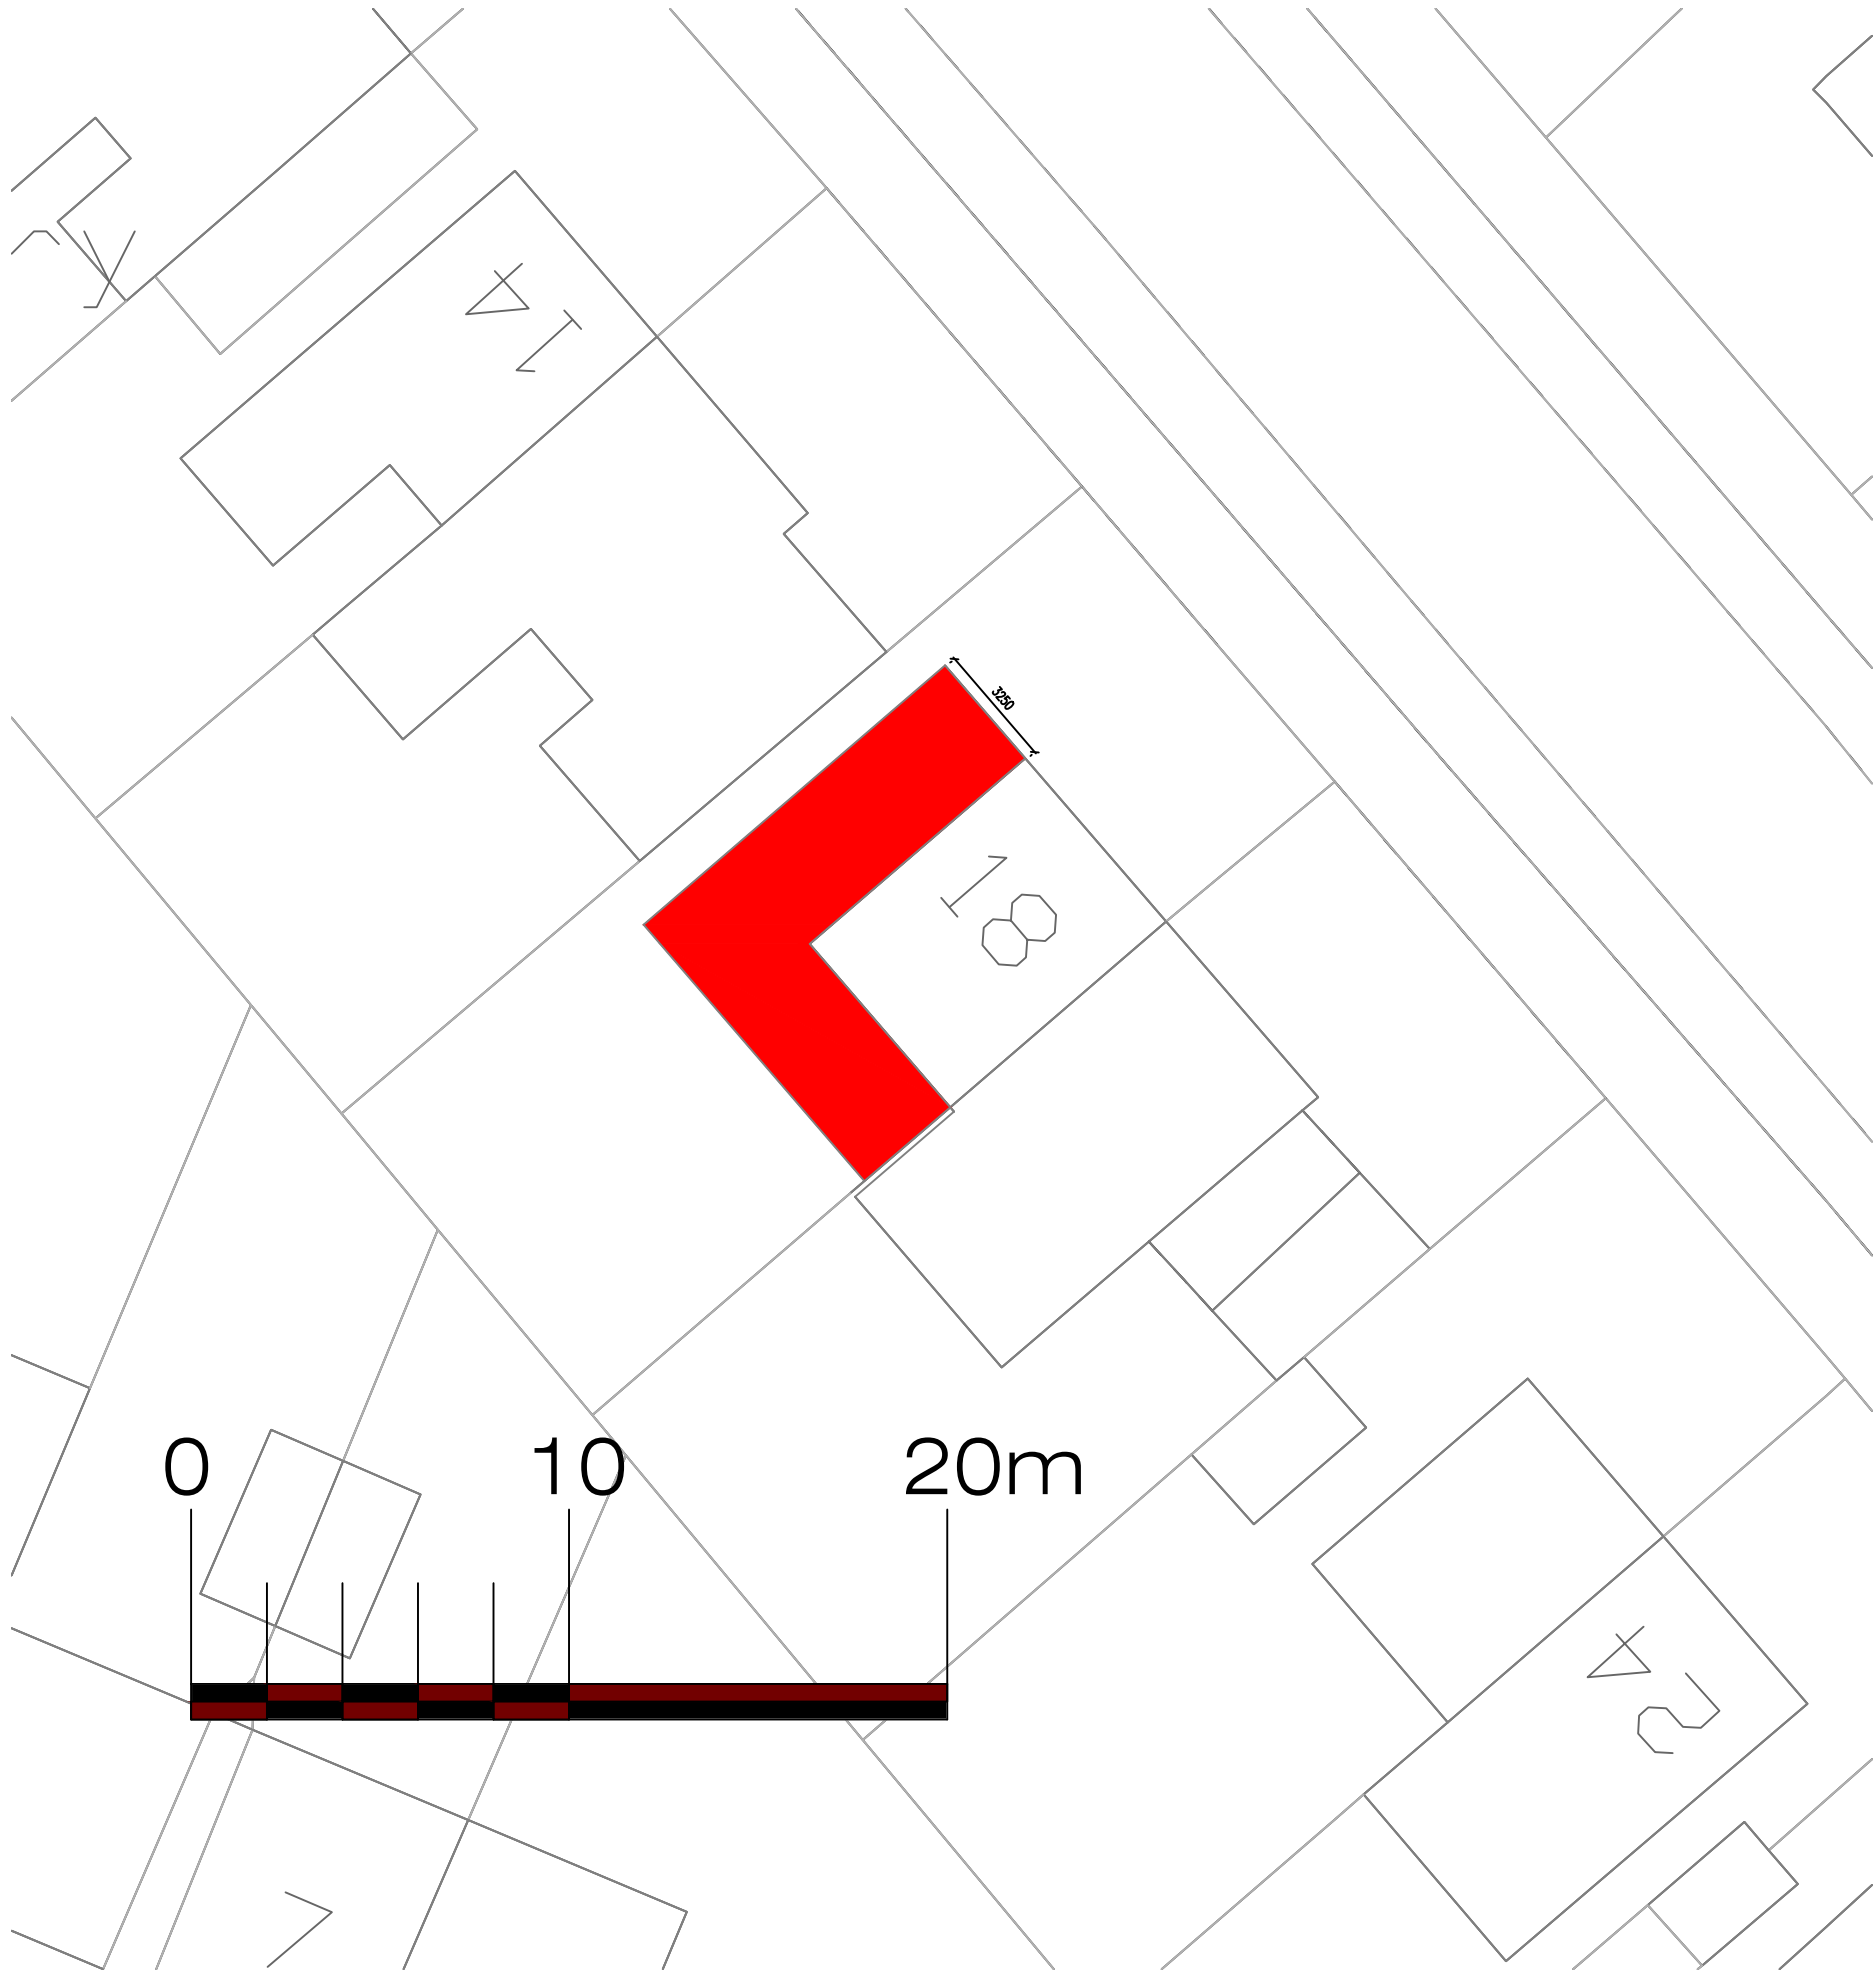

Proposed Block Plan Scale 1:200



Scale 1:1250

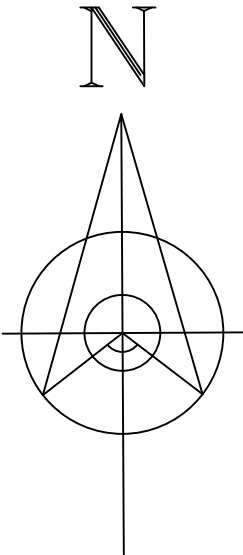

Address
18 Oak Road, L35

Drawing title
Site Location Plans

Chkd	Appvd	date	scale 1:1250/1:200 © A3	drawn
------	-------	------	----------------------------	-------

DRAWING No. 004/01

rev