



Revision History

No.	Description	Date
3	Planning Revisions	08.08.22
2	Issue for CoLD	25.07.22
1	Issued for Comment	15.07.22

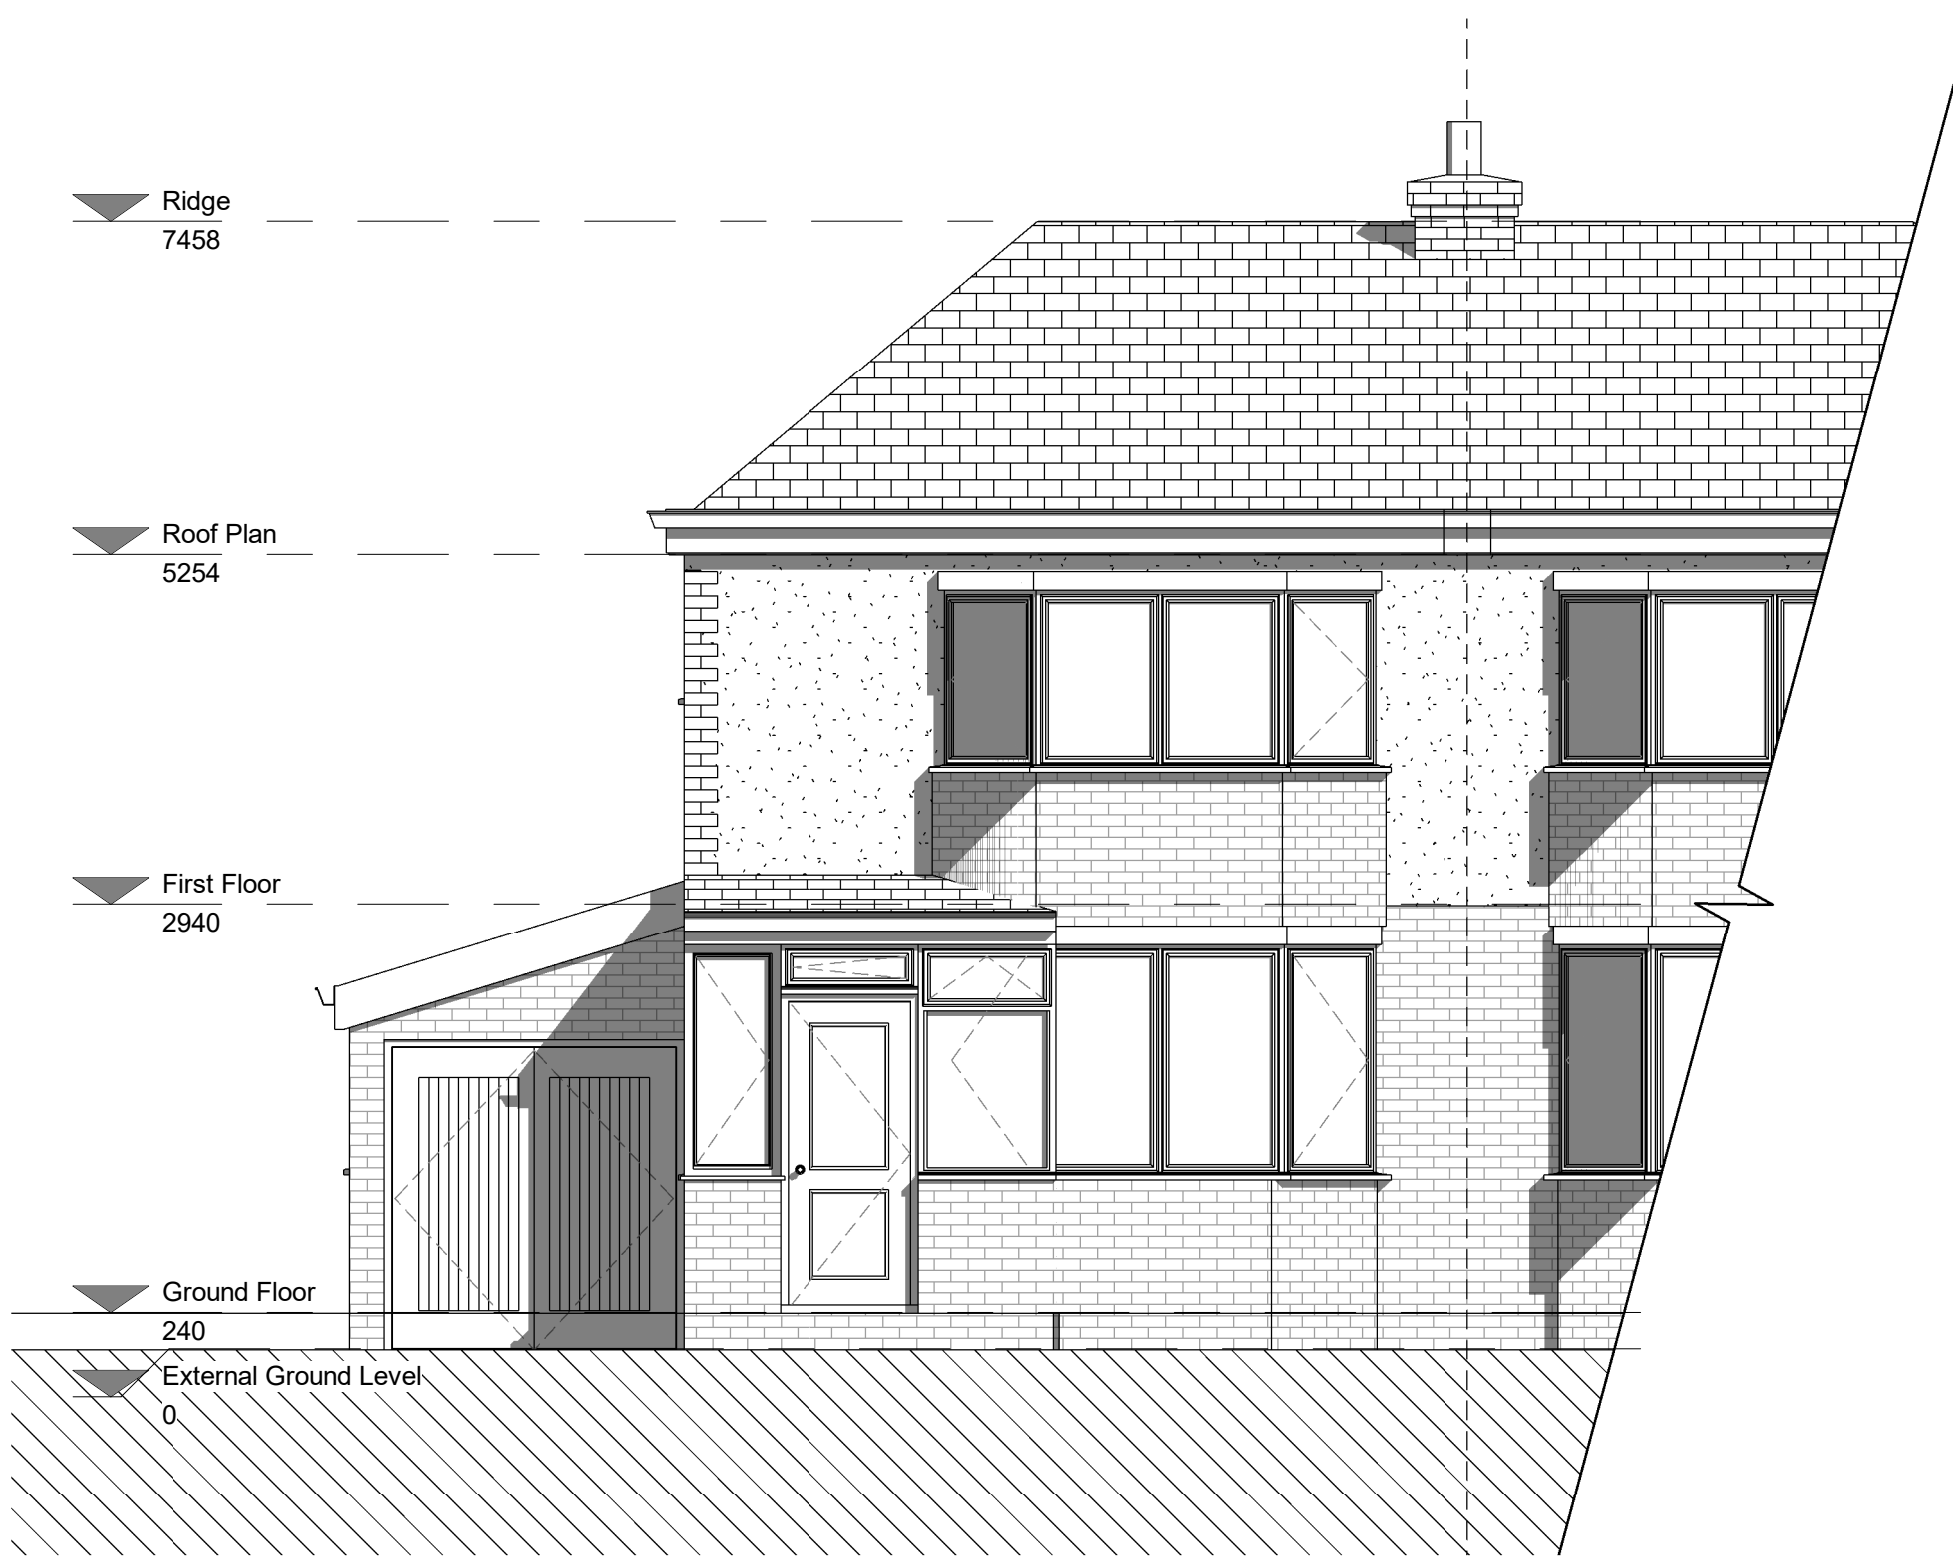


1 Existing Front Elevation
1 : 50

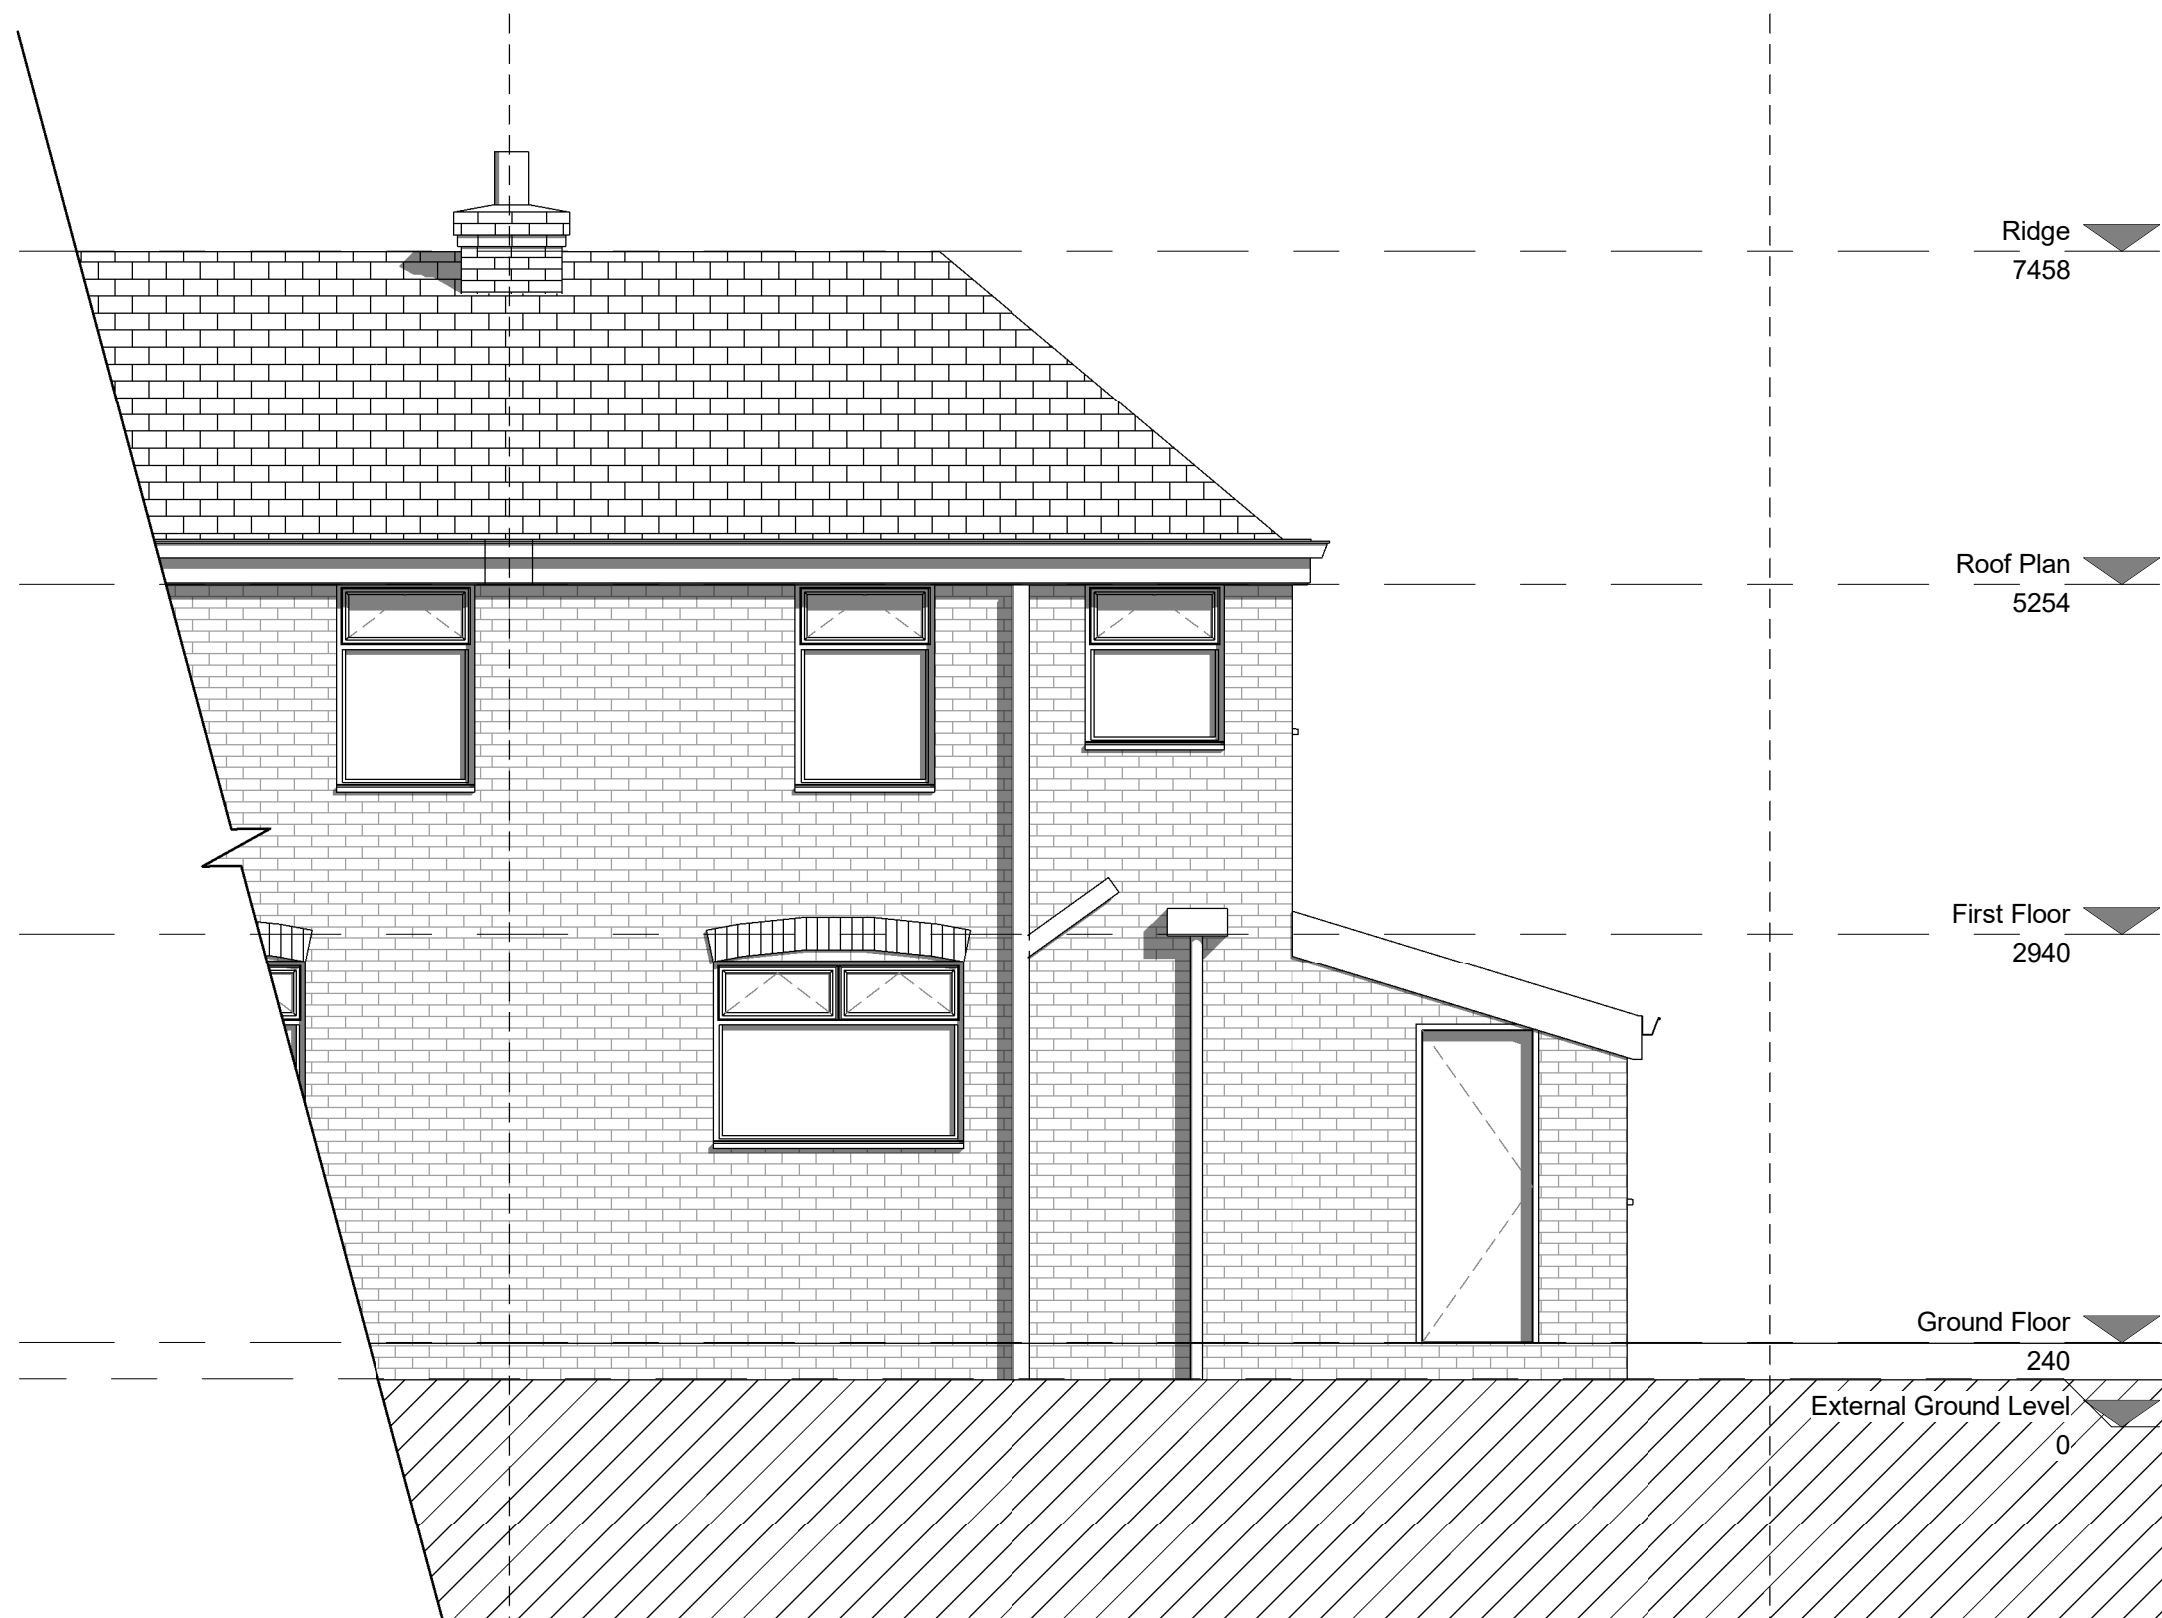


2 Existing Rear Elevation
1 : 50



3 Existing Side Elevation
1 : 50

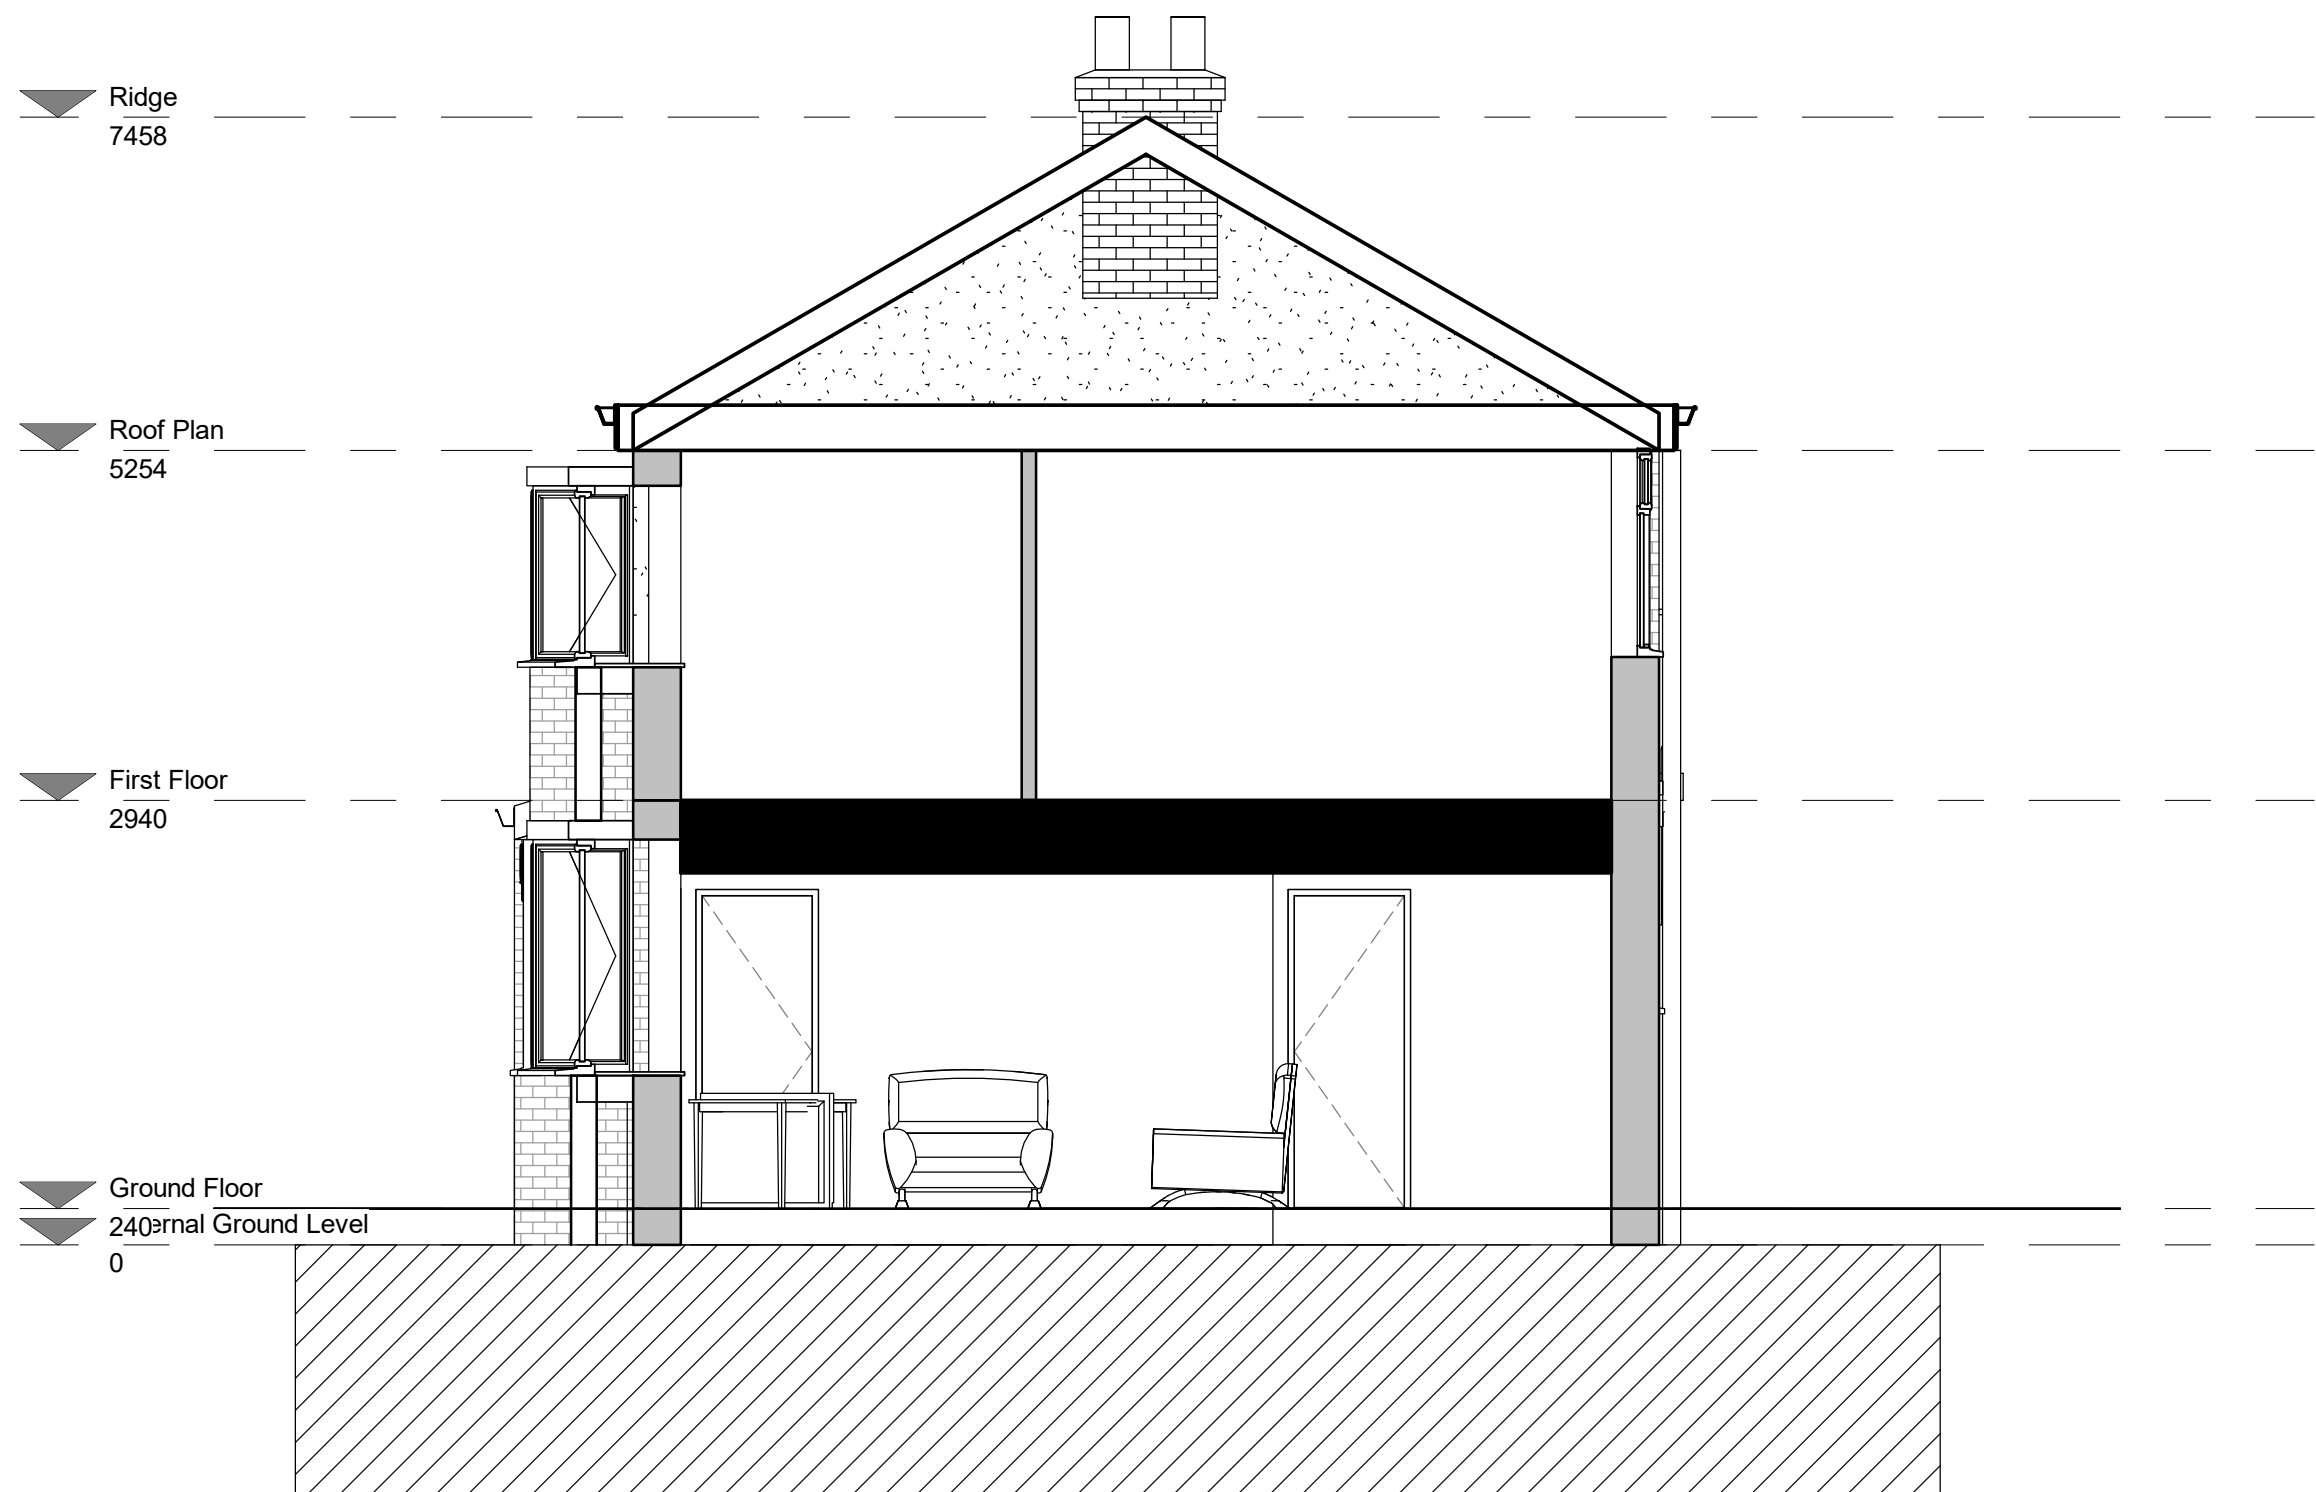

4 Existing Side Elevation 2
1 : 50

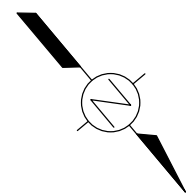

JRCHITECTS LTD.

Project	82 Dragon Lane
Client	N/A
Title	Existing Elevations
Number	JRC033-01-05-001
Scale	1 : 50@ A1
Revision	3
Status	Concept
Date	08.08.22