


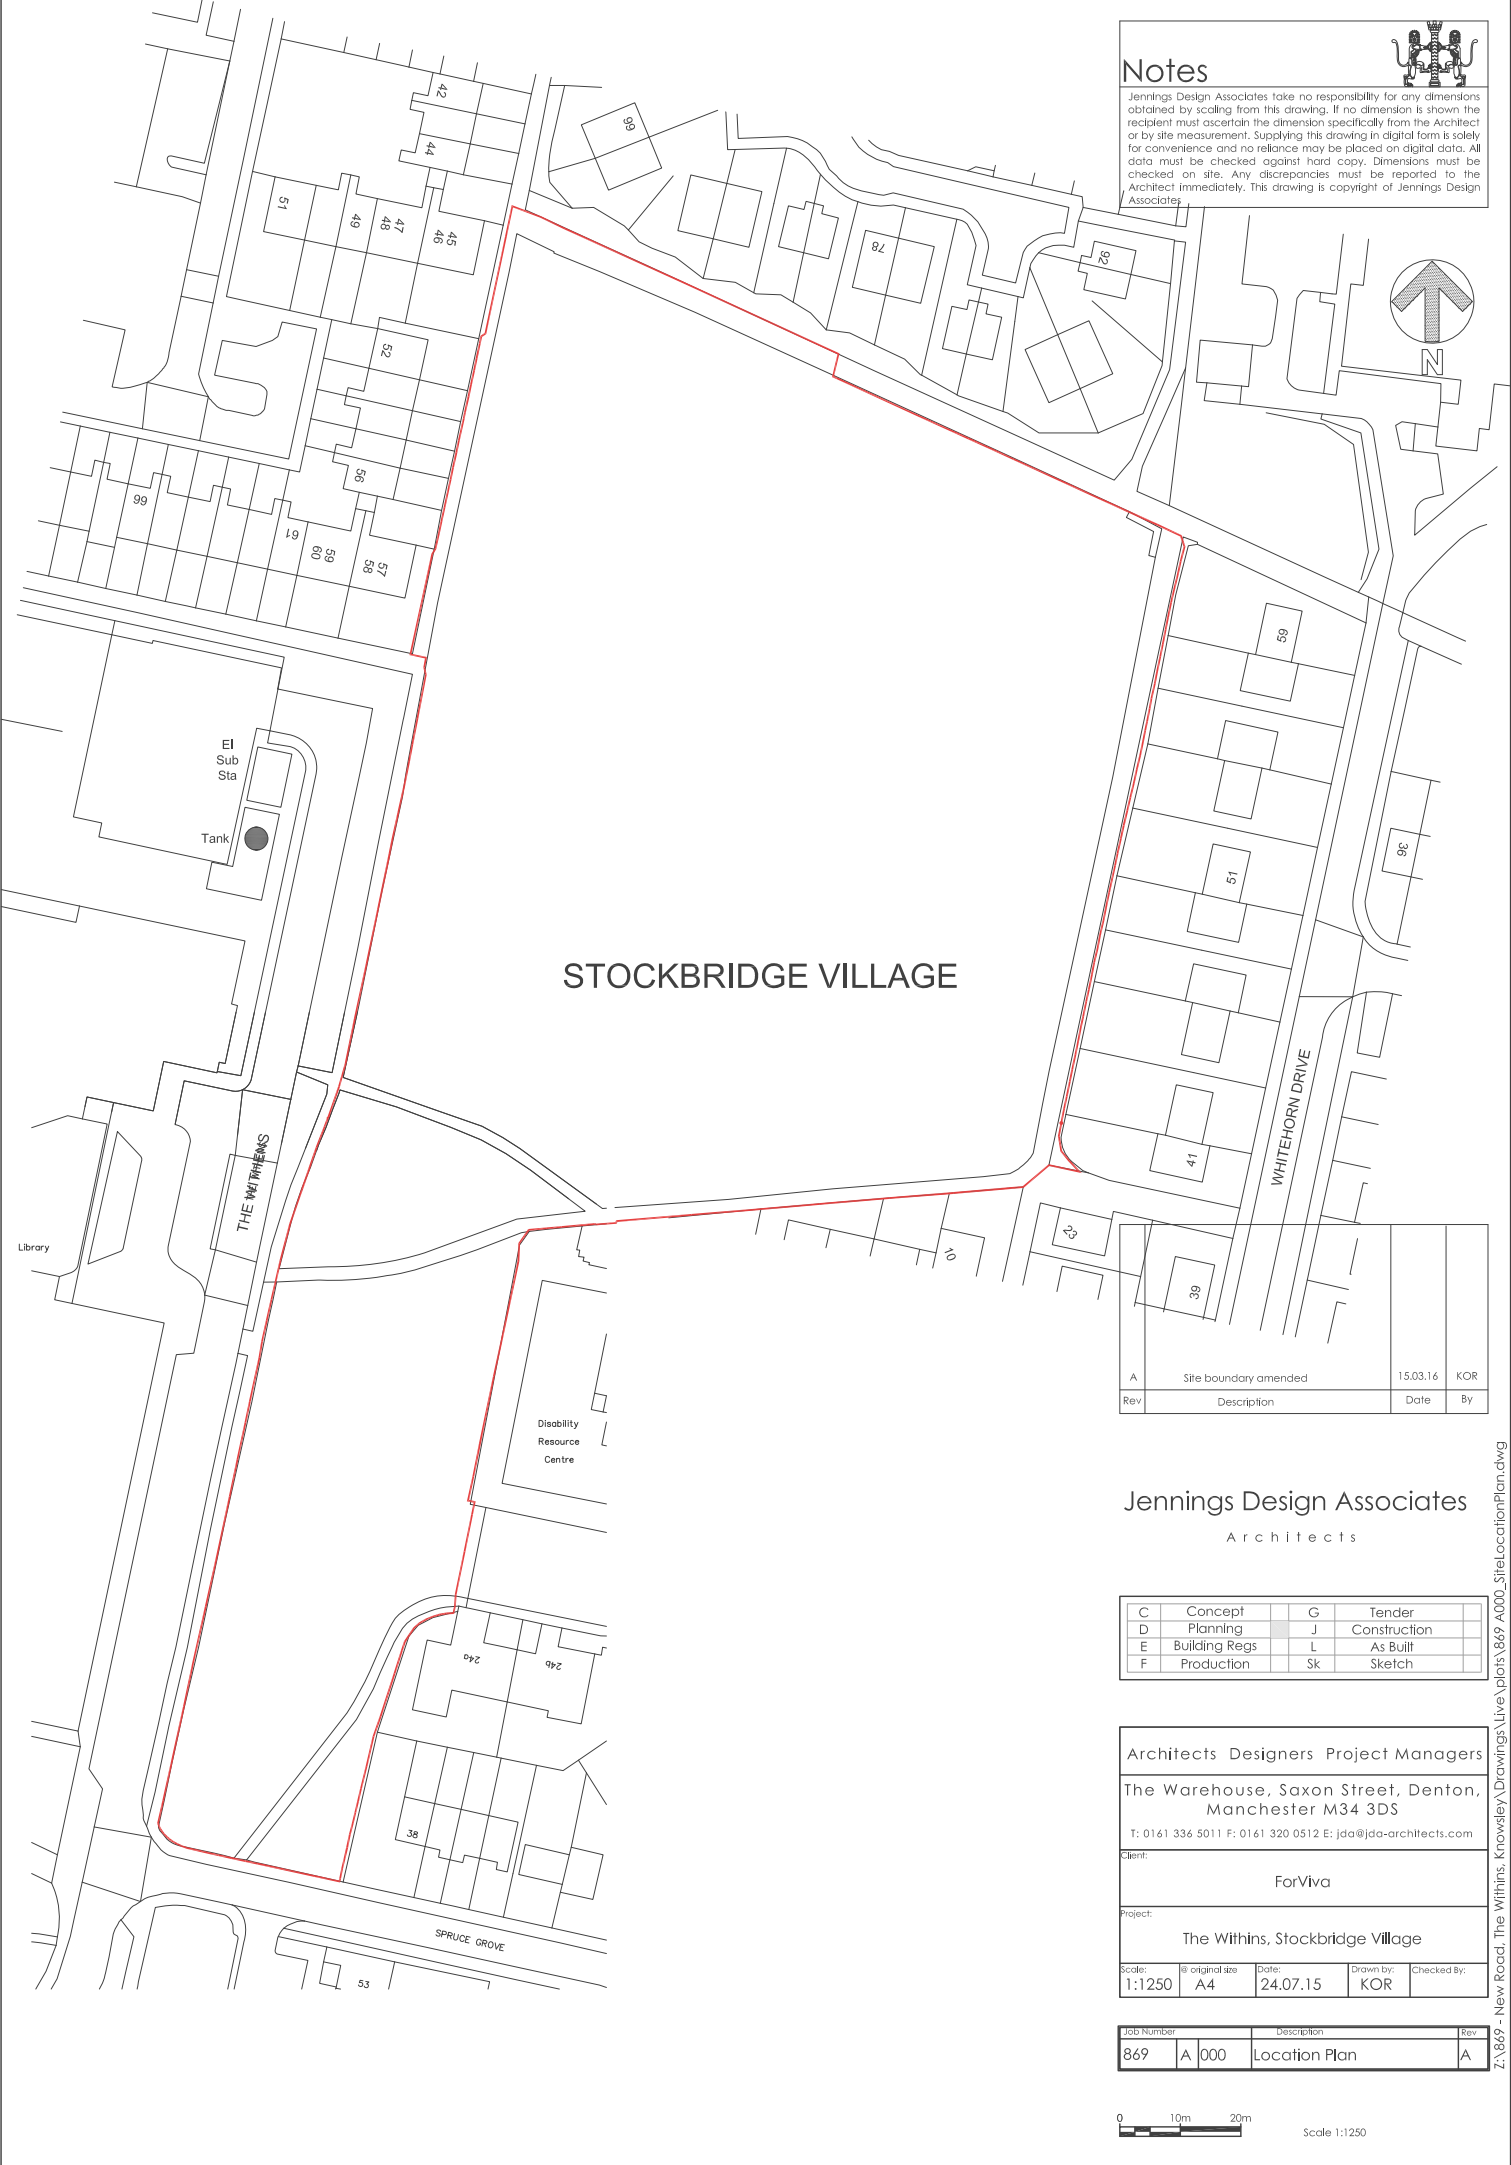

Notes

Jennings Design Associates take no responsibility for any dimensions obtained by scaling from this drawing. If no dimension is shown the recipient must ascertain the dimension specifically from the Architect or by site measurement. Supplying this drawing in digital form is solely for convenience and no reliance may be placed on digital data. All data must be checked against hard copy. Dimensions must be checked on site. Any discrepancies must be reported to the Architect immediately. This drawing is copyright of Jennings Design Associates



A	Site boundary amended	15.03.16	KOR
Rev	Description	Date	By

Jennings Design Associates
Architects

C	Concept	G	Tender
D	Planning	J	Construction
E	Building Regs	L	As Built
F	Production	Sk	Sketch

Architects	Designers	Project Managers
The Warehouse, Saxon Street, Denton, Manchester M34 3DS		
T: 0161 336 5011 F: 0161 320 0512 E: jda@jda-architects.com		
Client: ForViva		
Project: The Withins, Stockbridge Village		
Scale: 1:1250	@ original size A4	Date: 24.07.15
Drawn by: KOR	Checked By:	

Job Number	Description	Rev
869	A 000 Location Plan	A



Scale 1:1250

Z:\869 - New Road, The Withins, Knowsley\Drawings\Live\plots\869 A000_SiteLocationPlan.dwg