



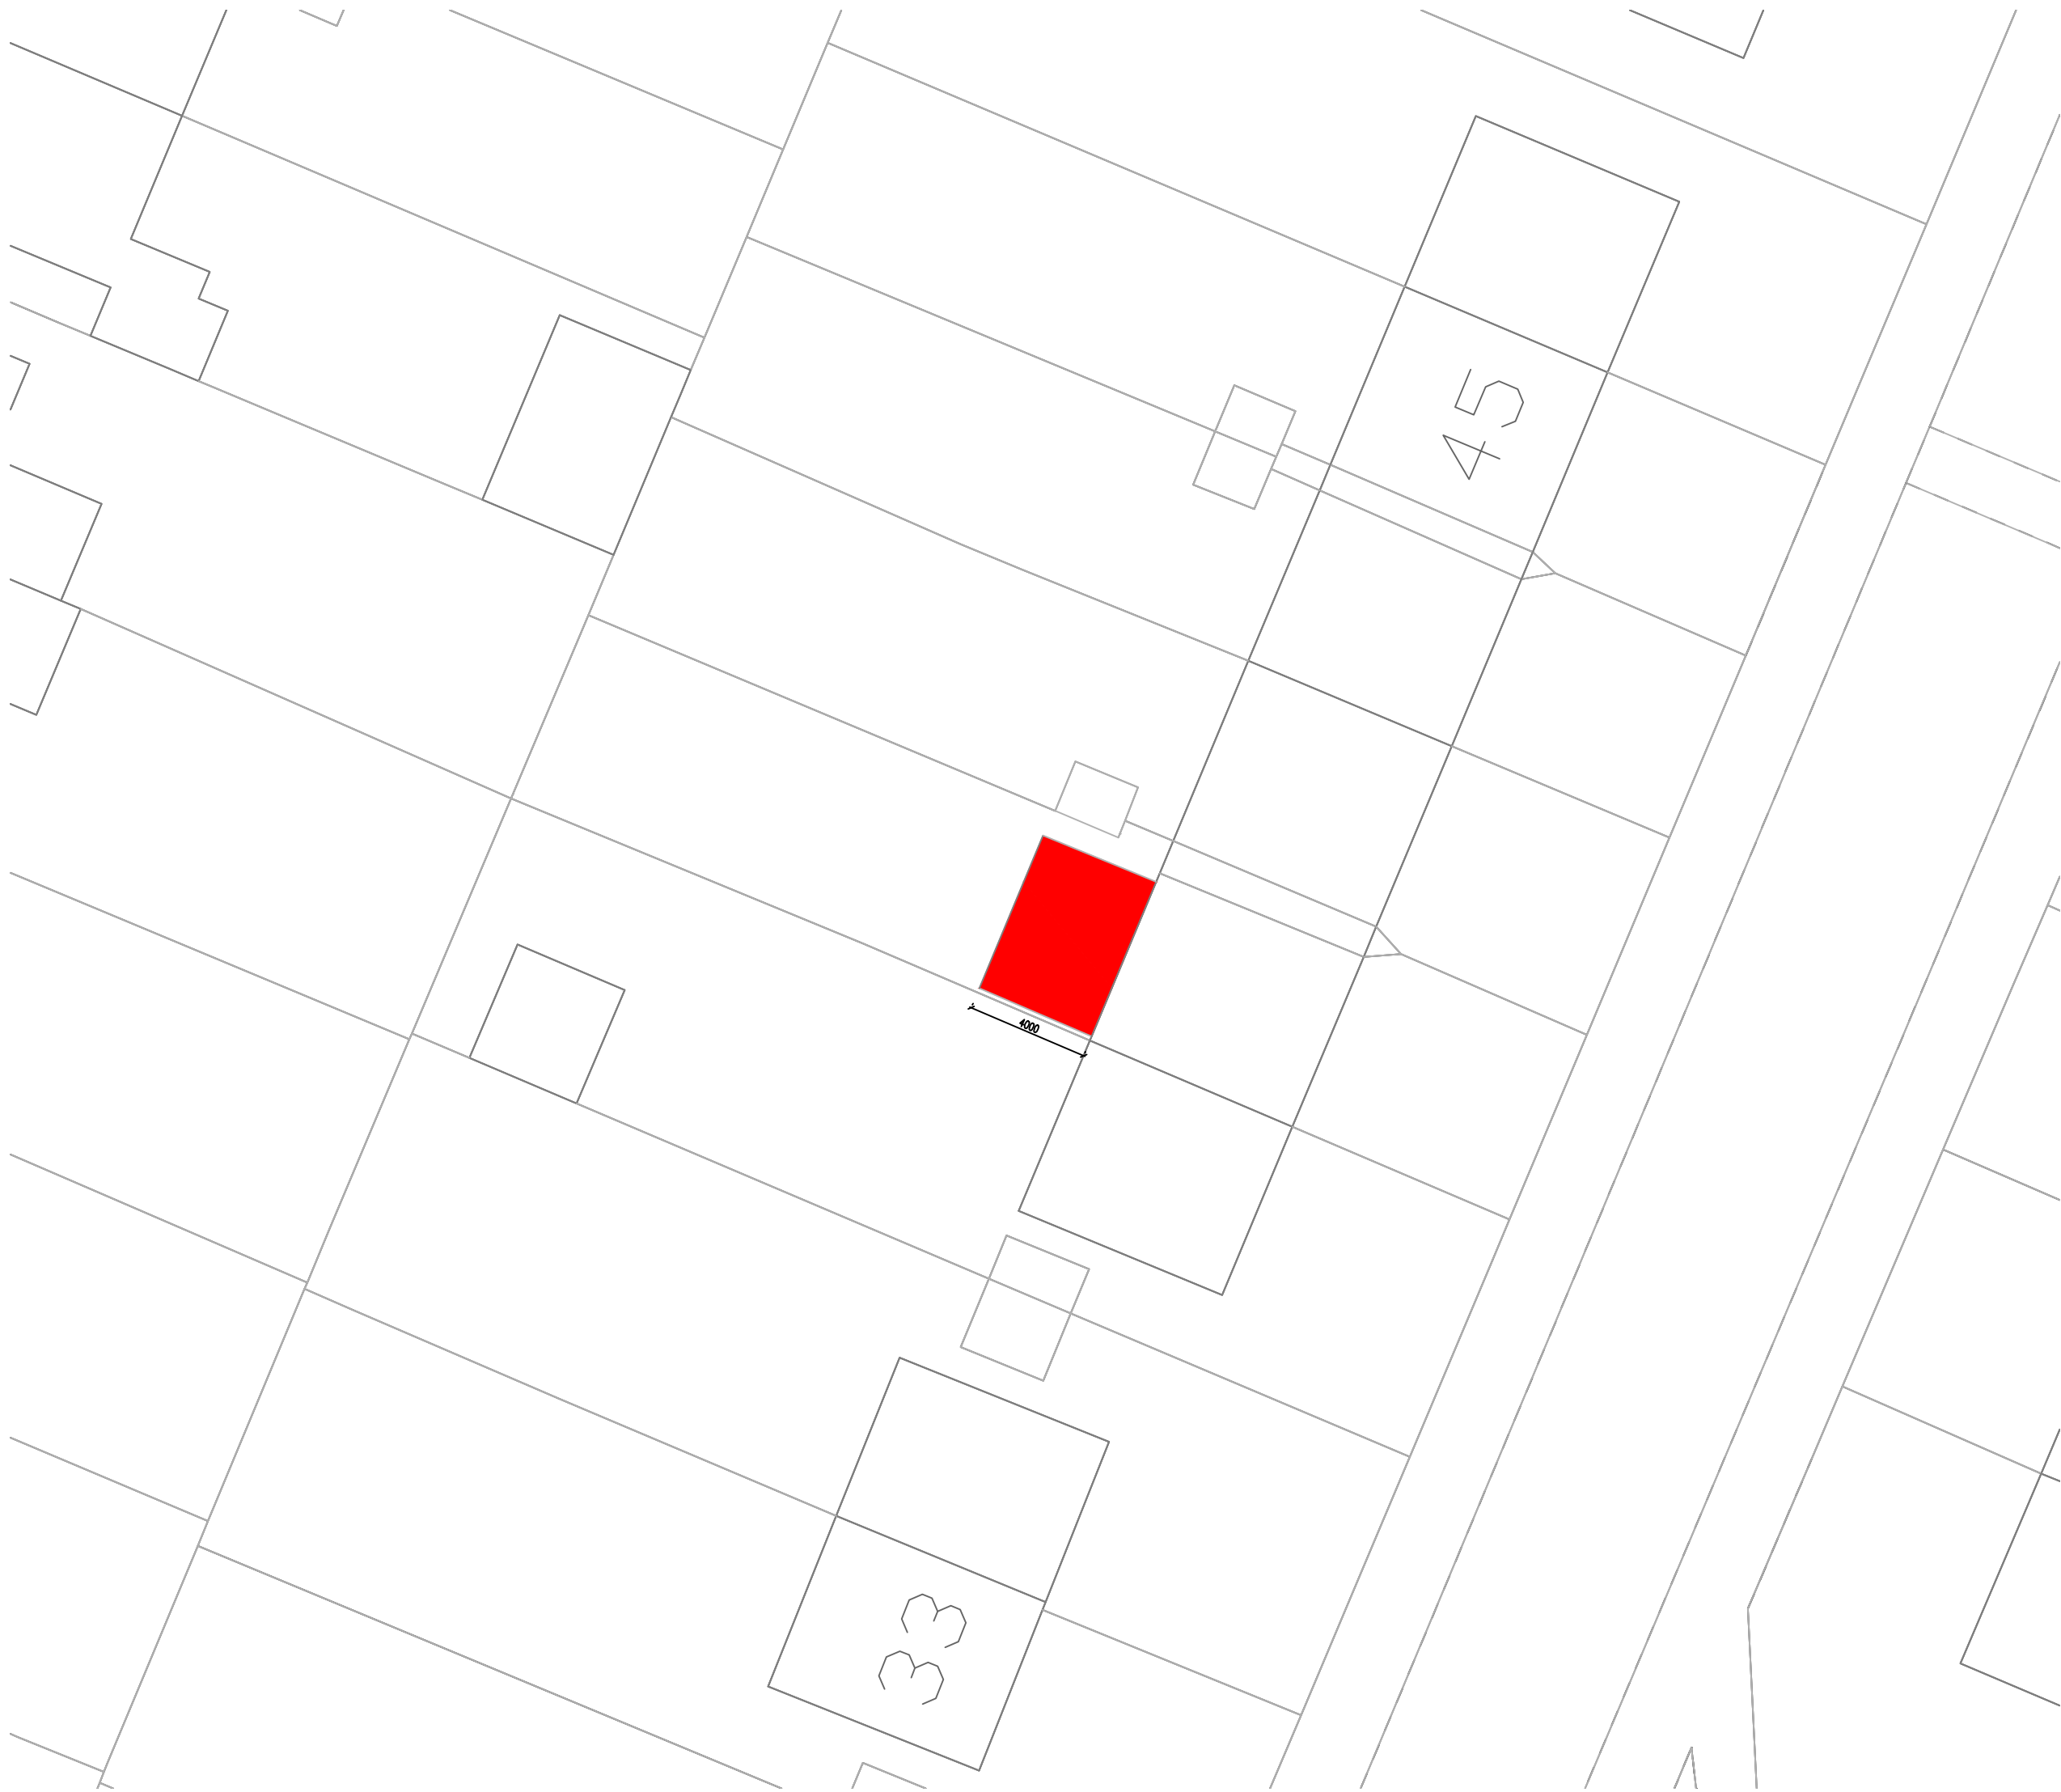

Proposed Block Plan Scale 1:200

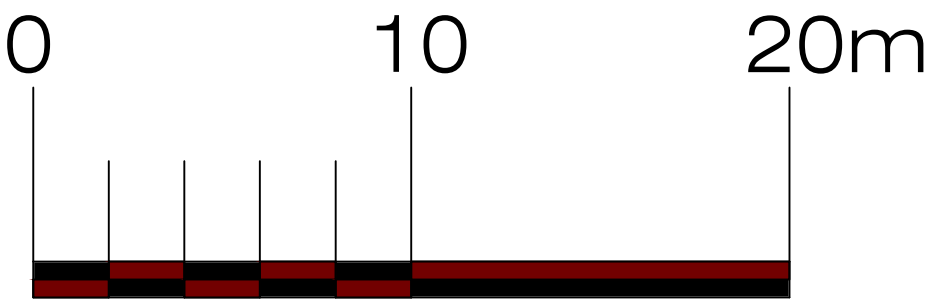

© Crown Copyright and
database rights 2022 OS
100047474

Address 39 Meadow Drive, L36				
Drawing title Block Plan				
Chkd	Appvd	date	scale 1:200 @ A2	drawn
DRAWING No. 003				rev