



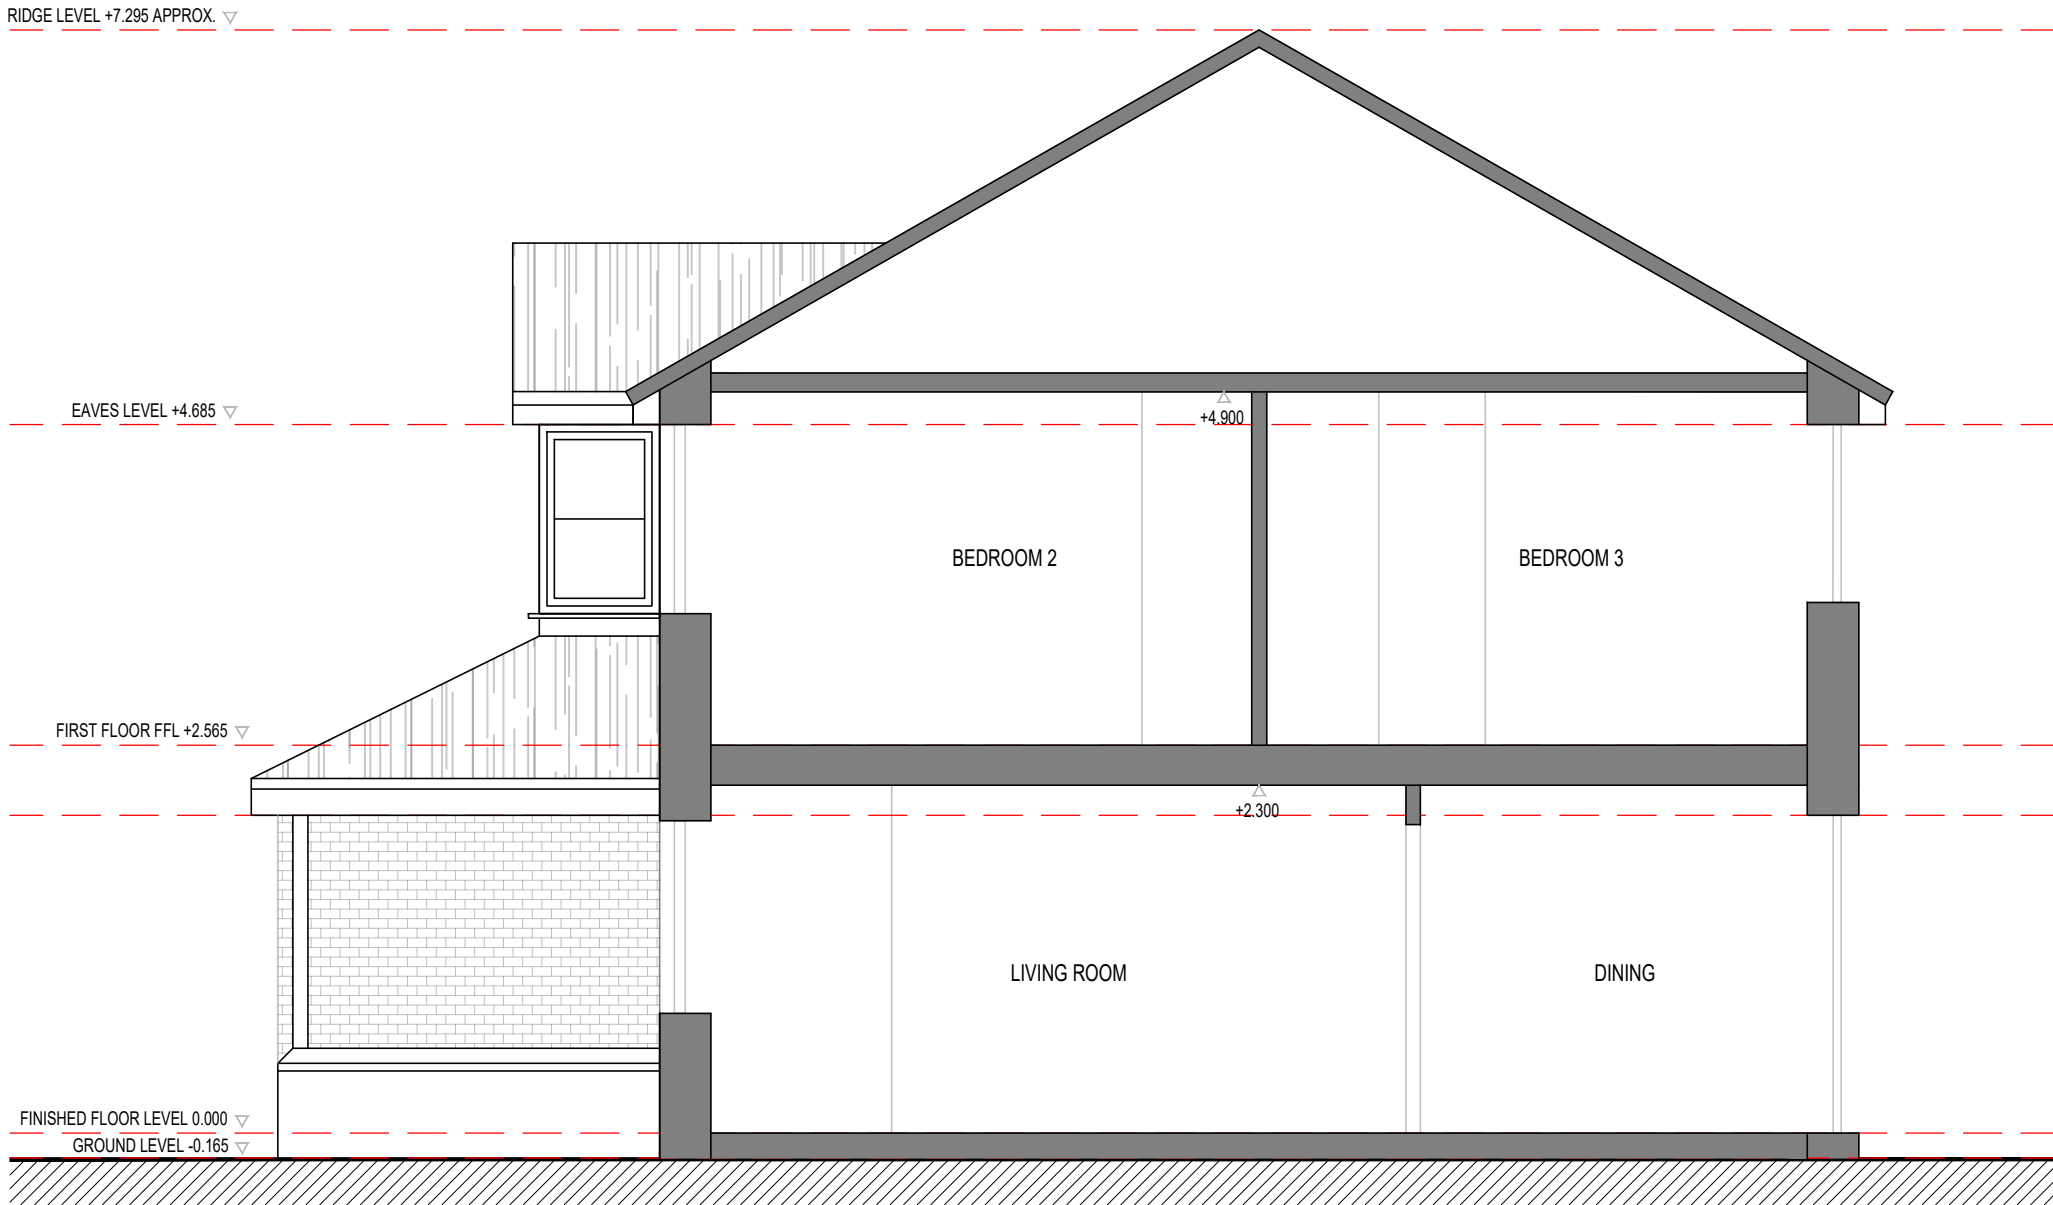


Existing Section

Scale NTS

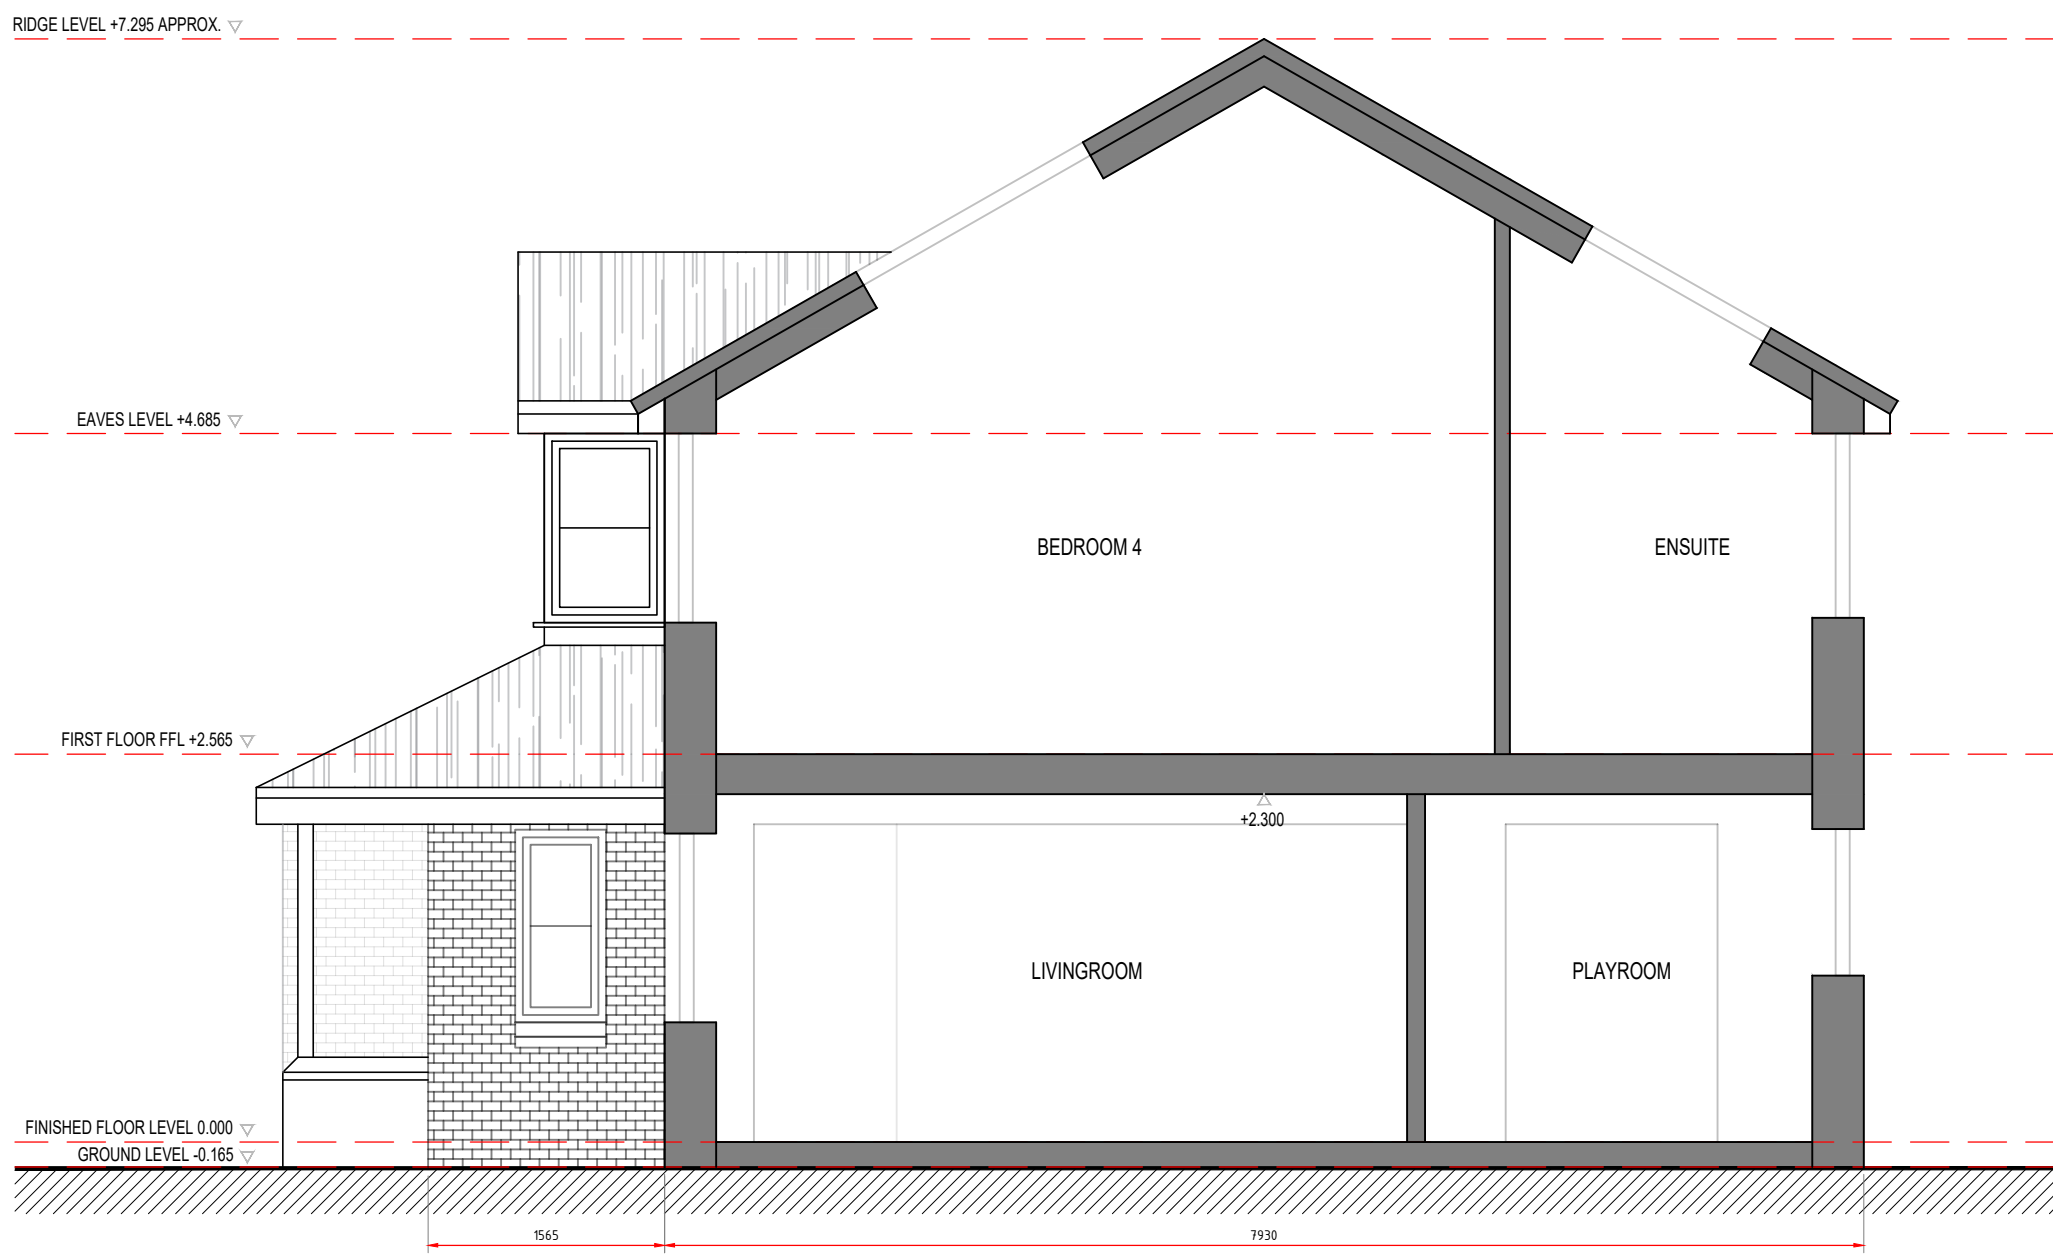

Proposed Section

Scale NTS

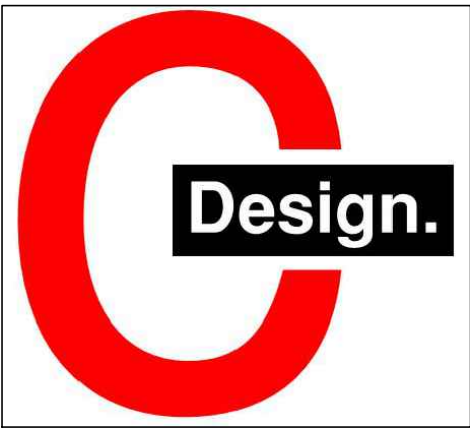

STATUS PLANNING	© Copyright of CDesign®. All rights reserved. Do Not scale this drawing. ALL dimensions are in millimetres unless stated otherwise. ALL dimensions must be checked on site prior to construction and any discrepancies reported to the architect. Work is subject to change following detailed design.				
	RevNo	Revision note	Date	Signature	Checked
	00	ISSUED FOR PLANNING	18.04.26	CM	CM
				CM	CM

PROJECT: GROUND & FIRST FLOOR EXTENSION

CLIENT: HOME OWNER

Drawing Title

EXISTING & PROPOSED CROSS SECTION AA

Property Address

5 Higherfield Crescent, L34 4AX

Drawing No.

P300

Date:

APRIL 2026

Scale:

1:50@ A1

Revision:

00

Issue:

PLANNING