



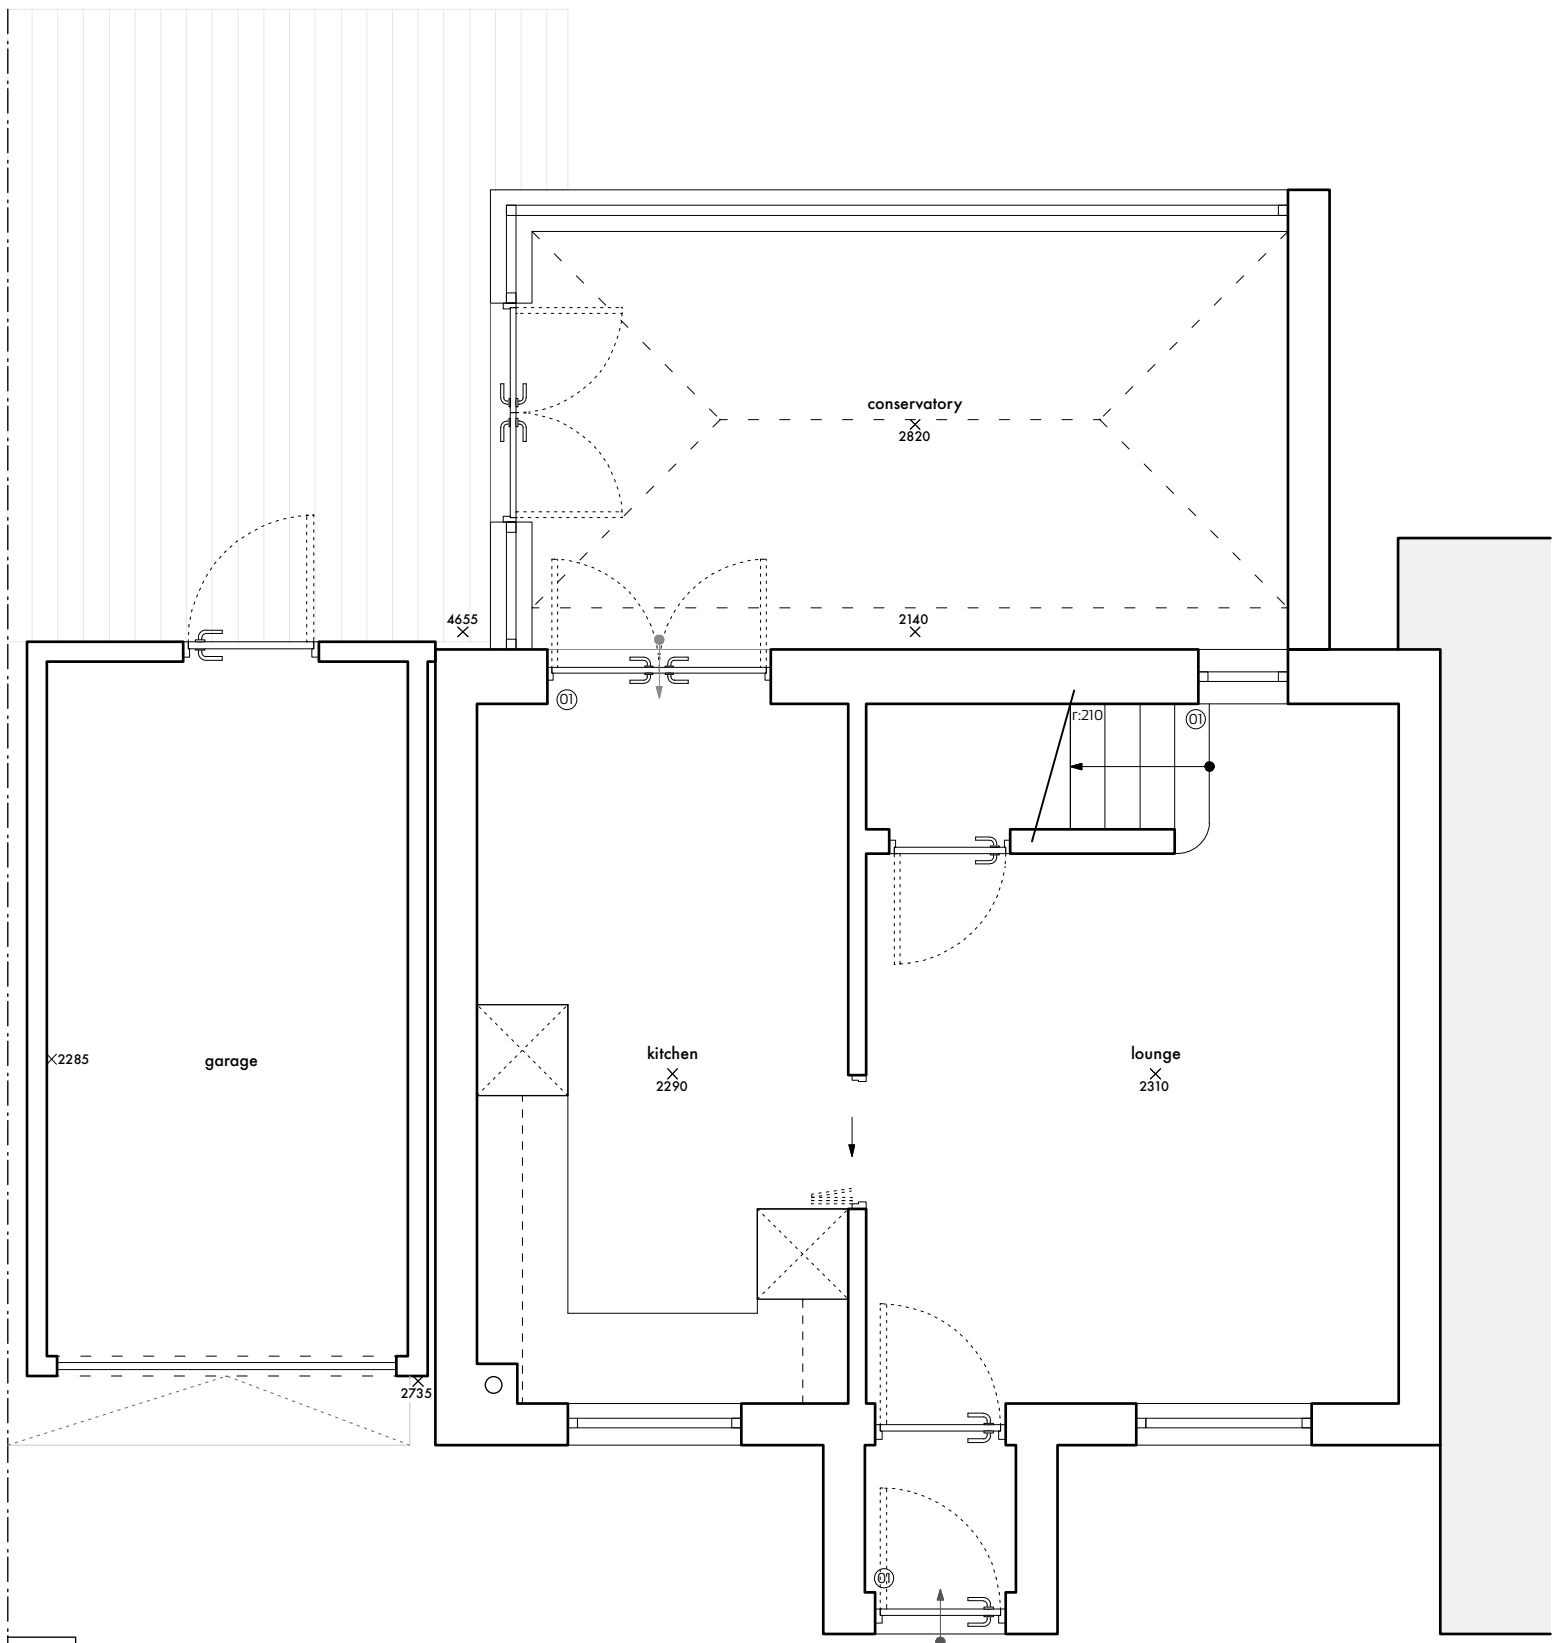

ground floor plan
front elevation

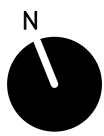

1m
0 1 2
26 BADBY WOOD
001a, exist/prop plans 1:50 @ A1



All dimensions are to be checked on site prior to commencing works on site. Discrepancy found between information given on this drawing and that given elsewhere or recorded on site shall be notified immediately to the project architect in writing.



rear elevation
side elevation



side elevation

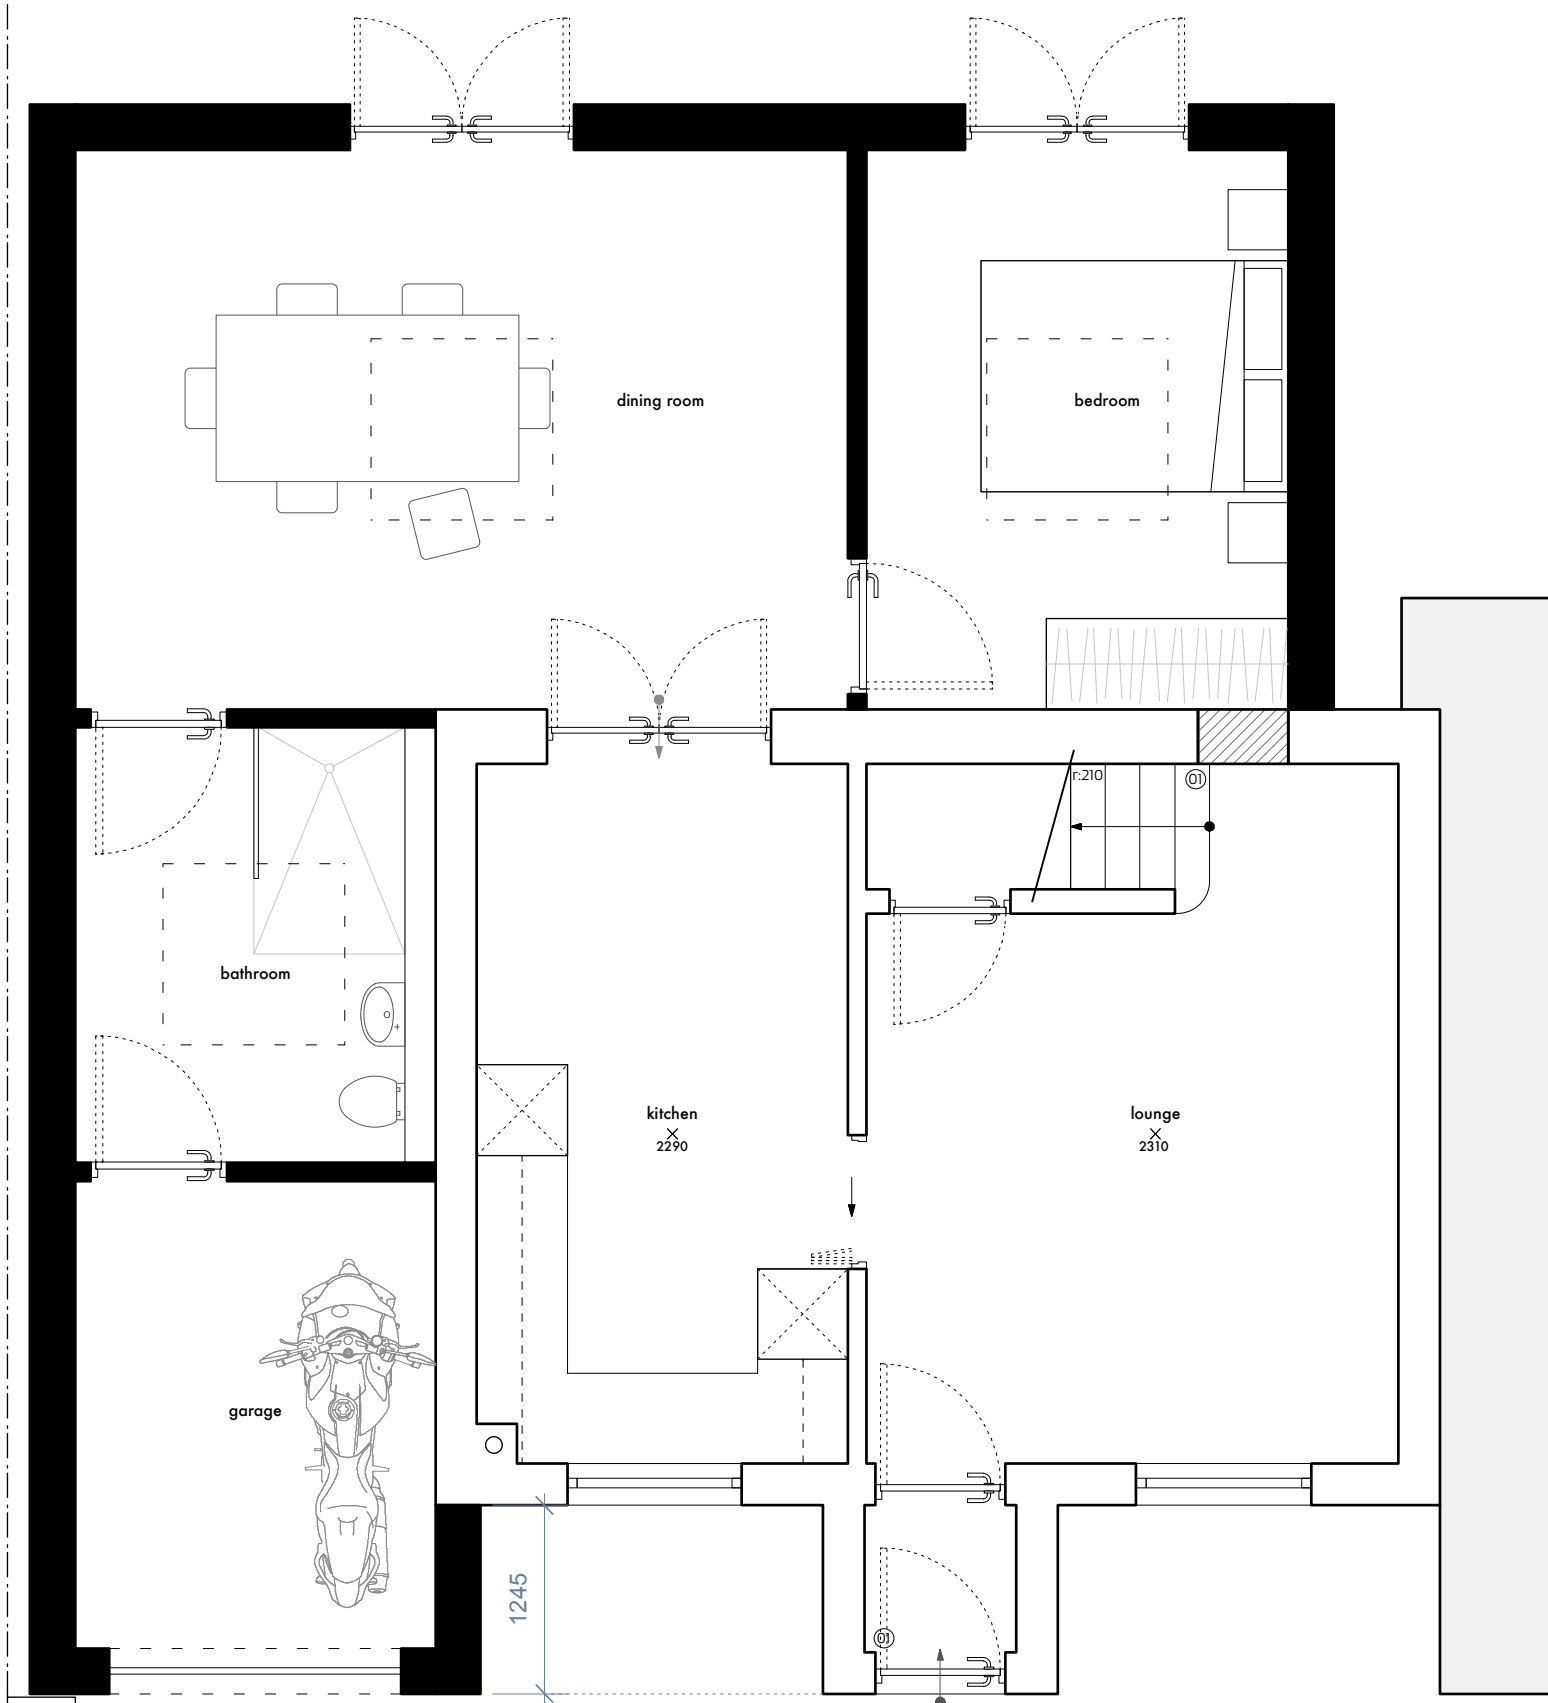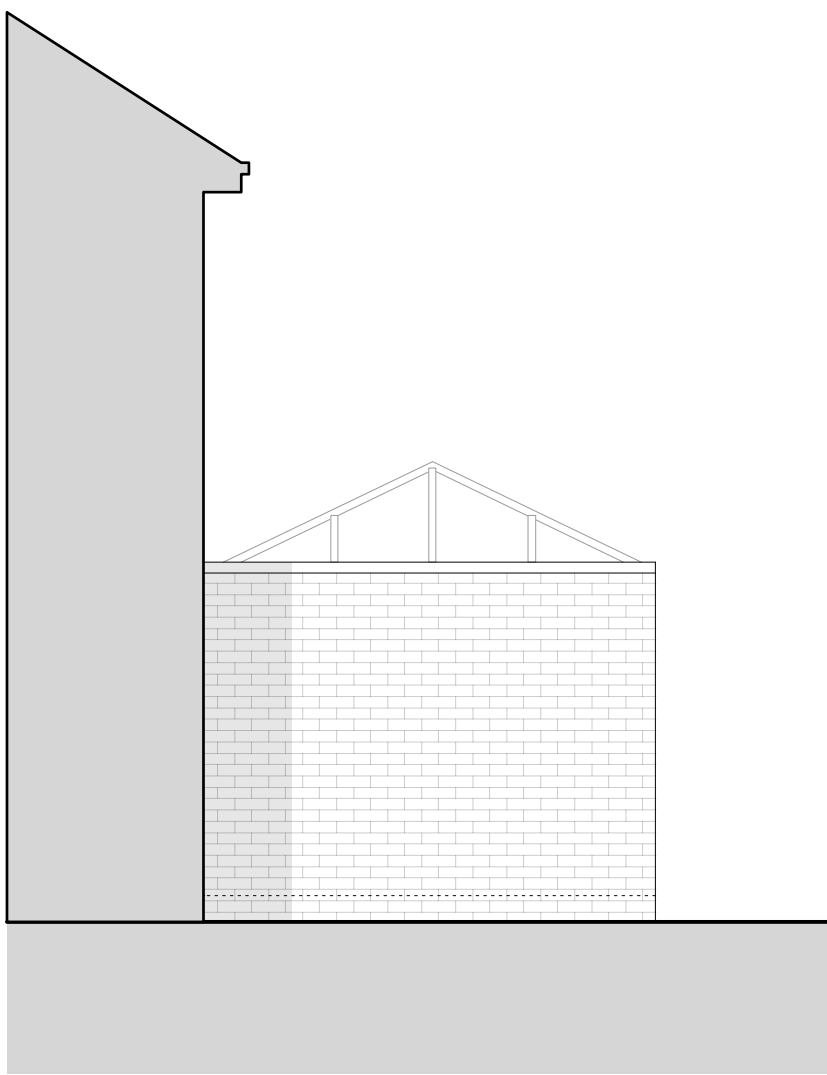


ground floor plan
front elevation




garage door, as existing

EXISTING

PROPOSED

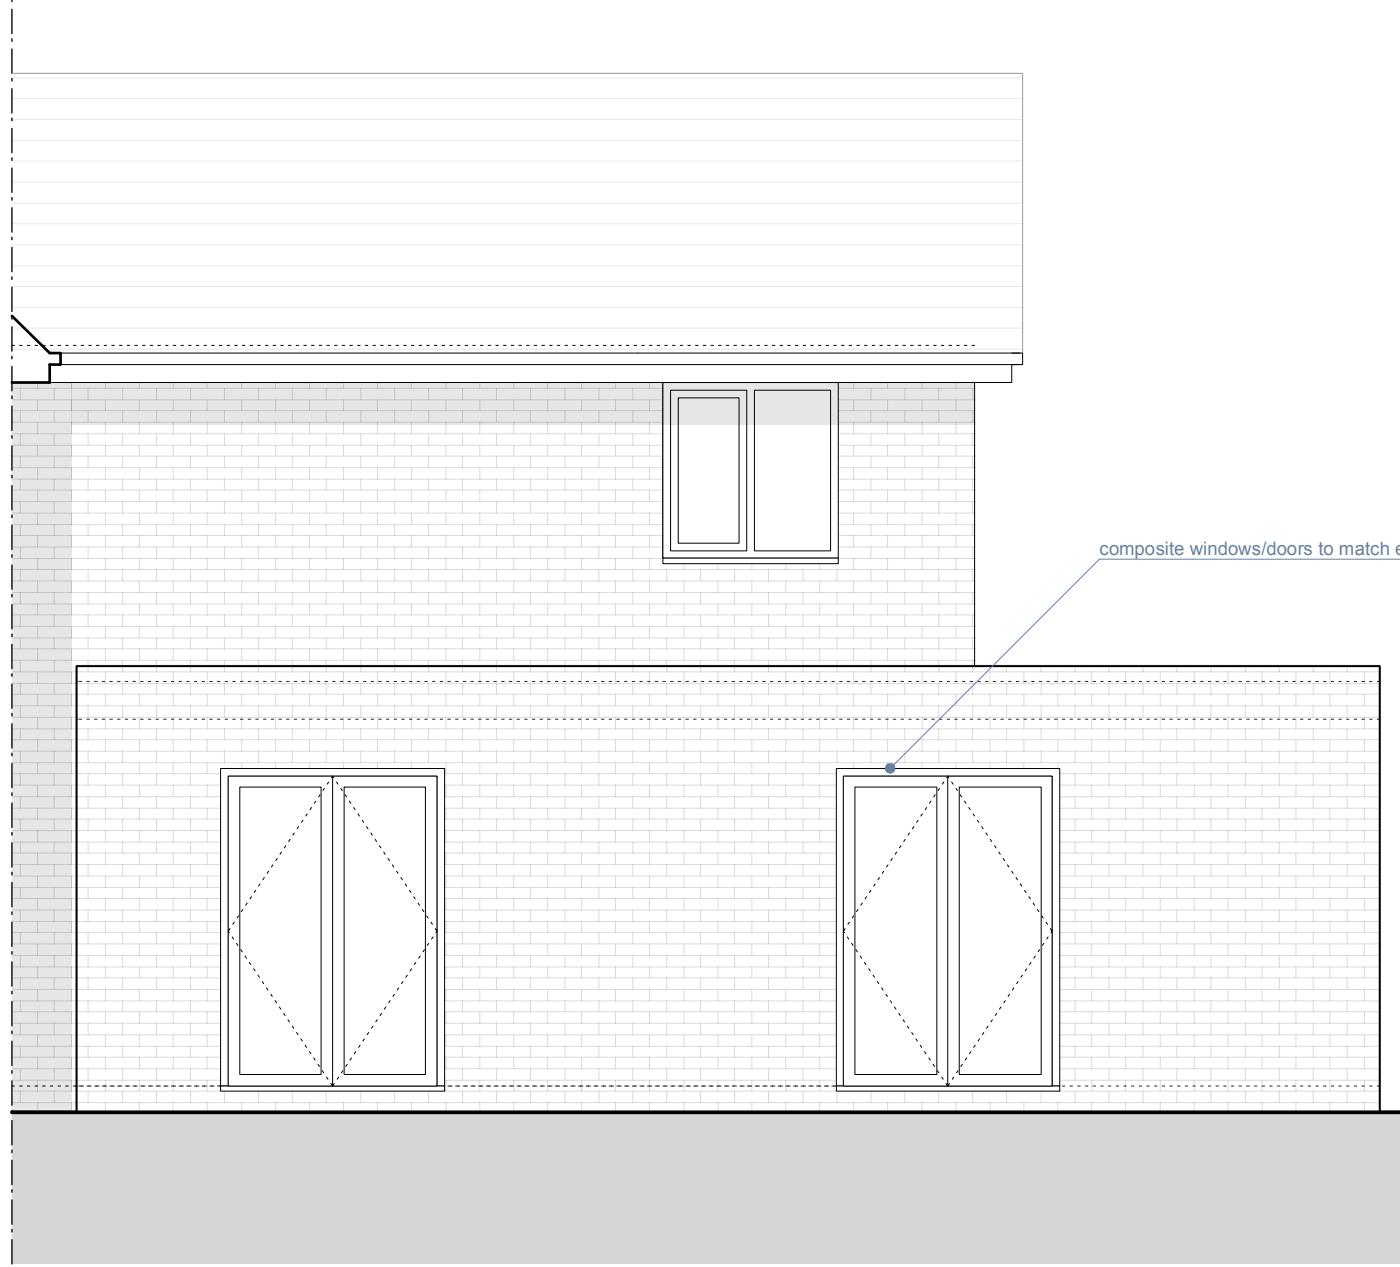

rear elevation
side elevation

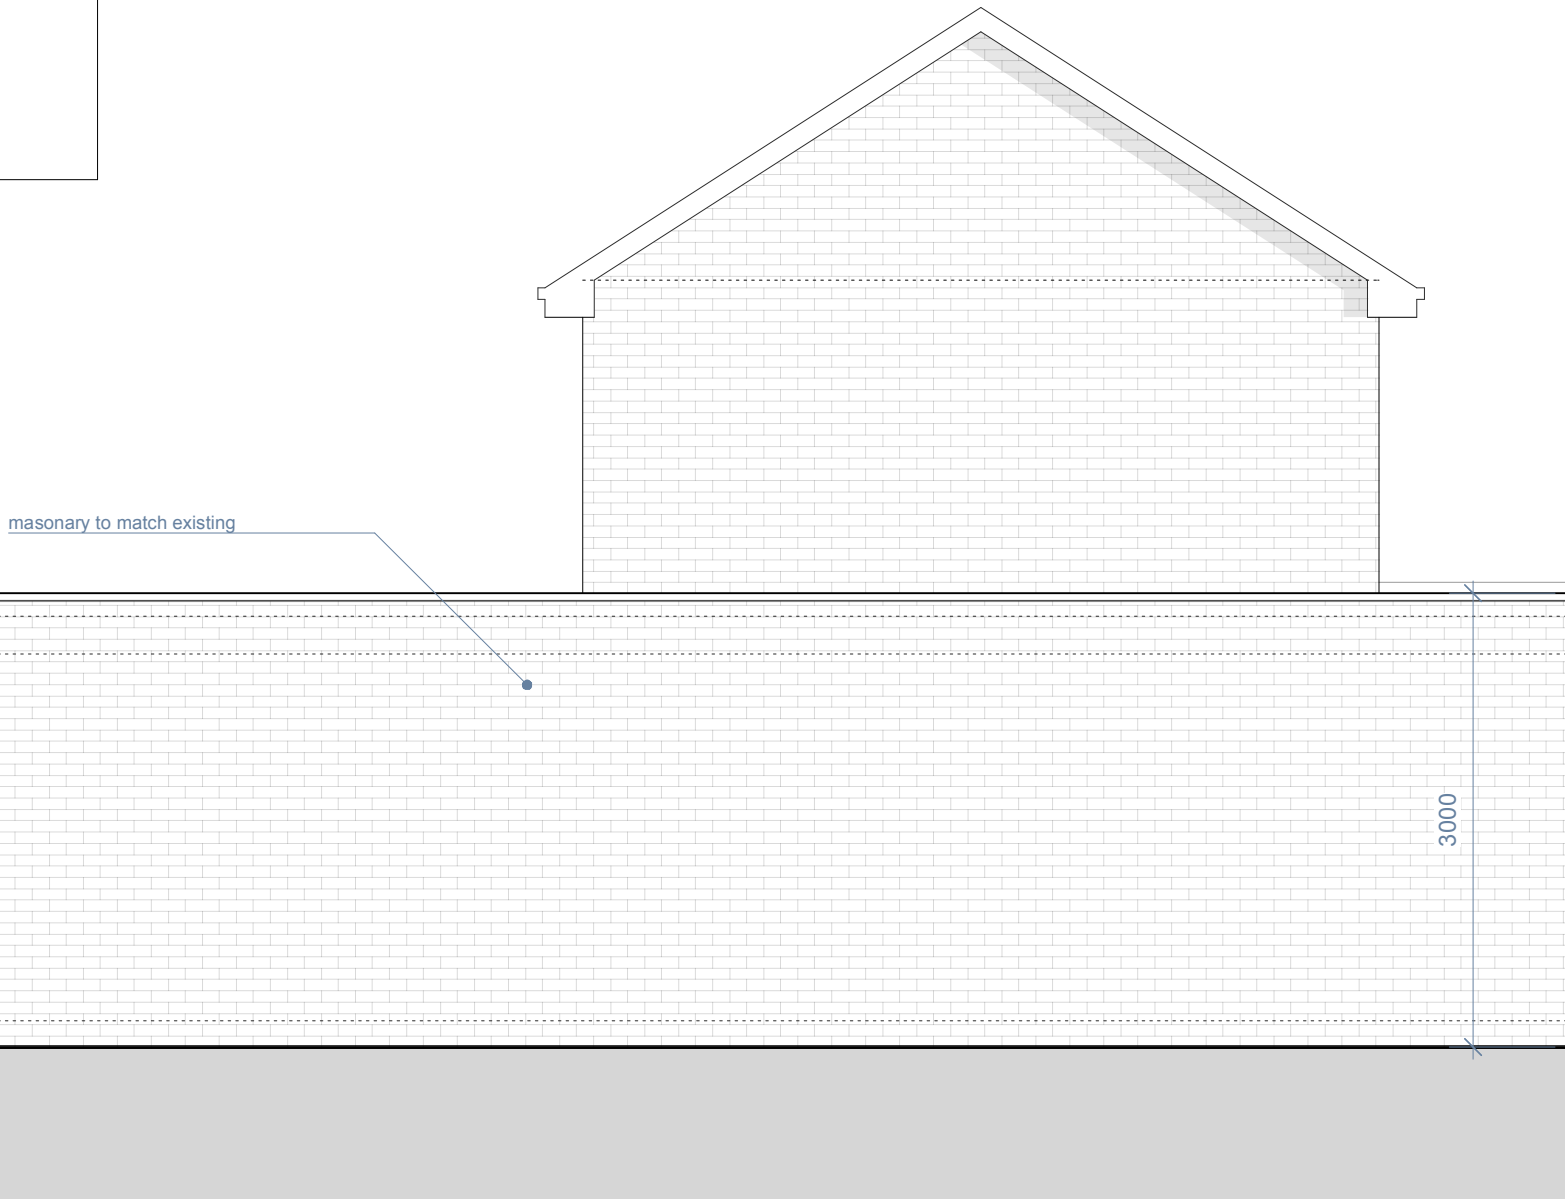

masonry to match existing

side elevation

