


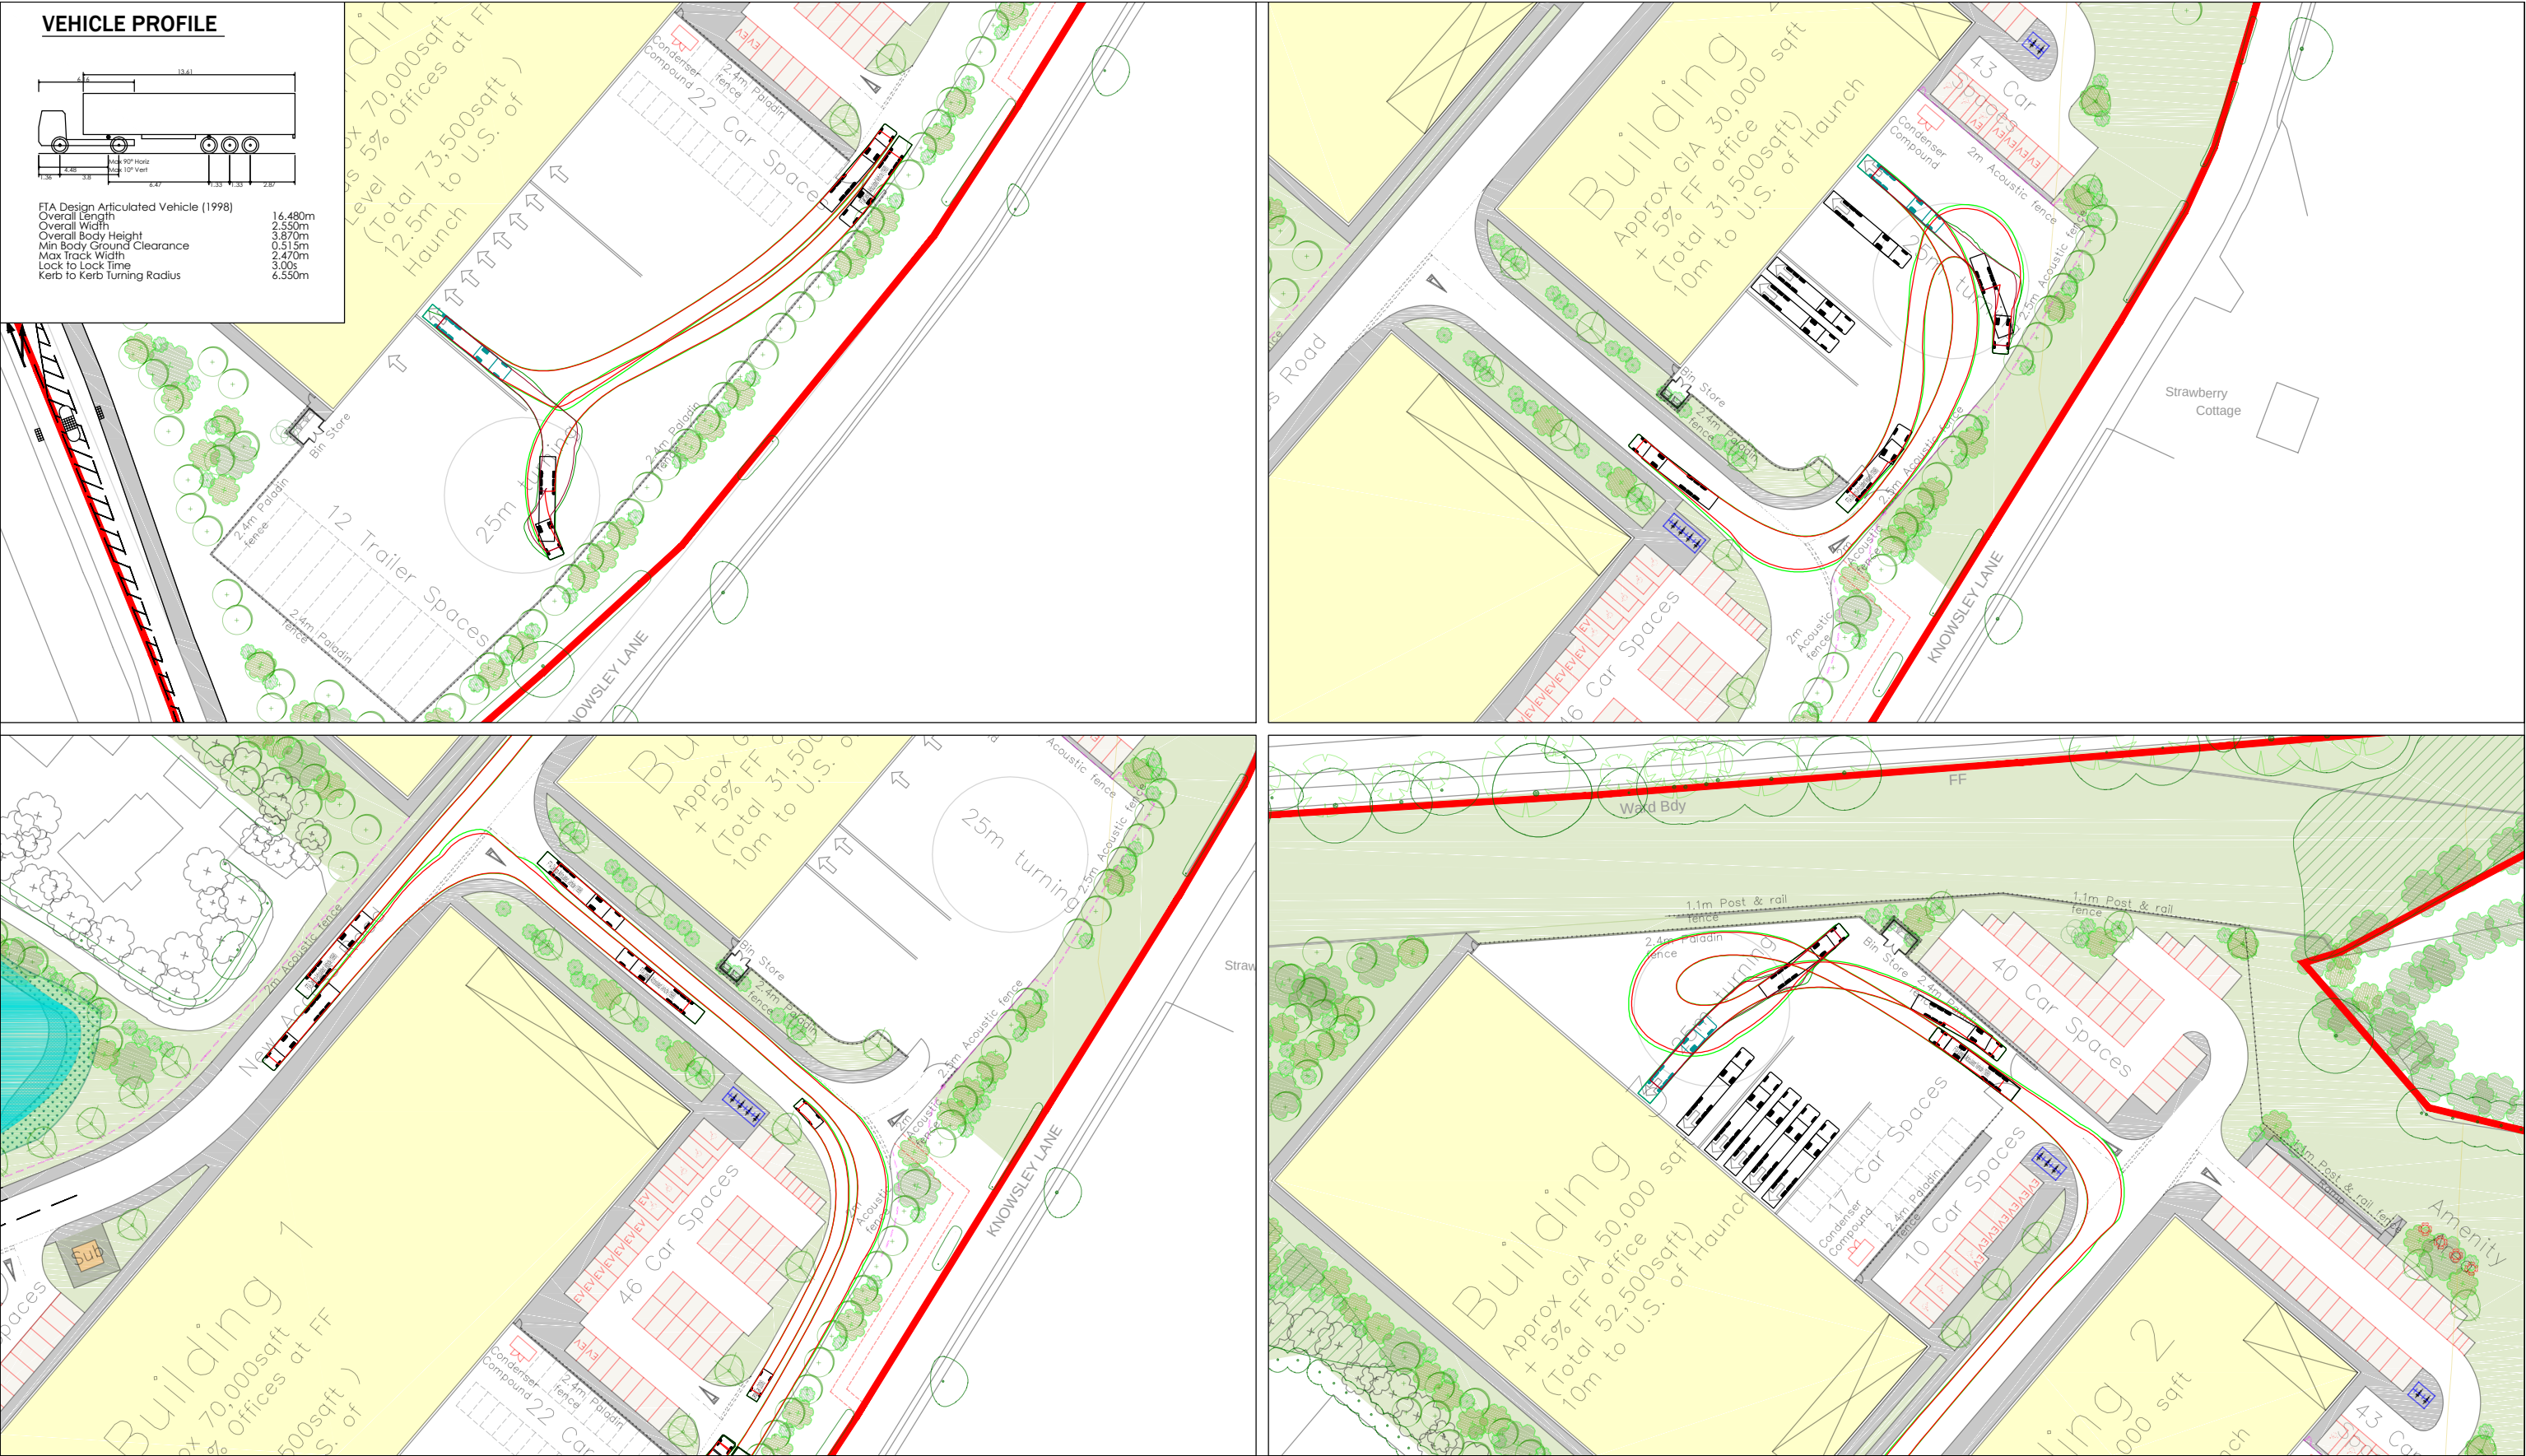

 9 Hurricane Court Liverpool International Business Park Estuary Boulevard Liverpool L24 8RL www.primetp.co.uk 0151 728 1860	B A	26.08.22 26.05.22	VB VB	CHANGES FOLLOWING KMBC COMMENTS LATEST SITE LAYOUT	Project	ORMSKIRK ROAD, KNOWSLEY	Drawn by VB	Issue date 27 APR 2022	
	Rev	Date	By	Revision notes			Scale(s)	1:500 @ A3	
	Status	INFORMATION				Title	SWEPT PATH ANALYSIS - INTERNAL LAYOUT	Drawing No	P20066-003B