


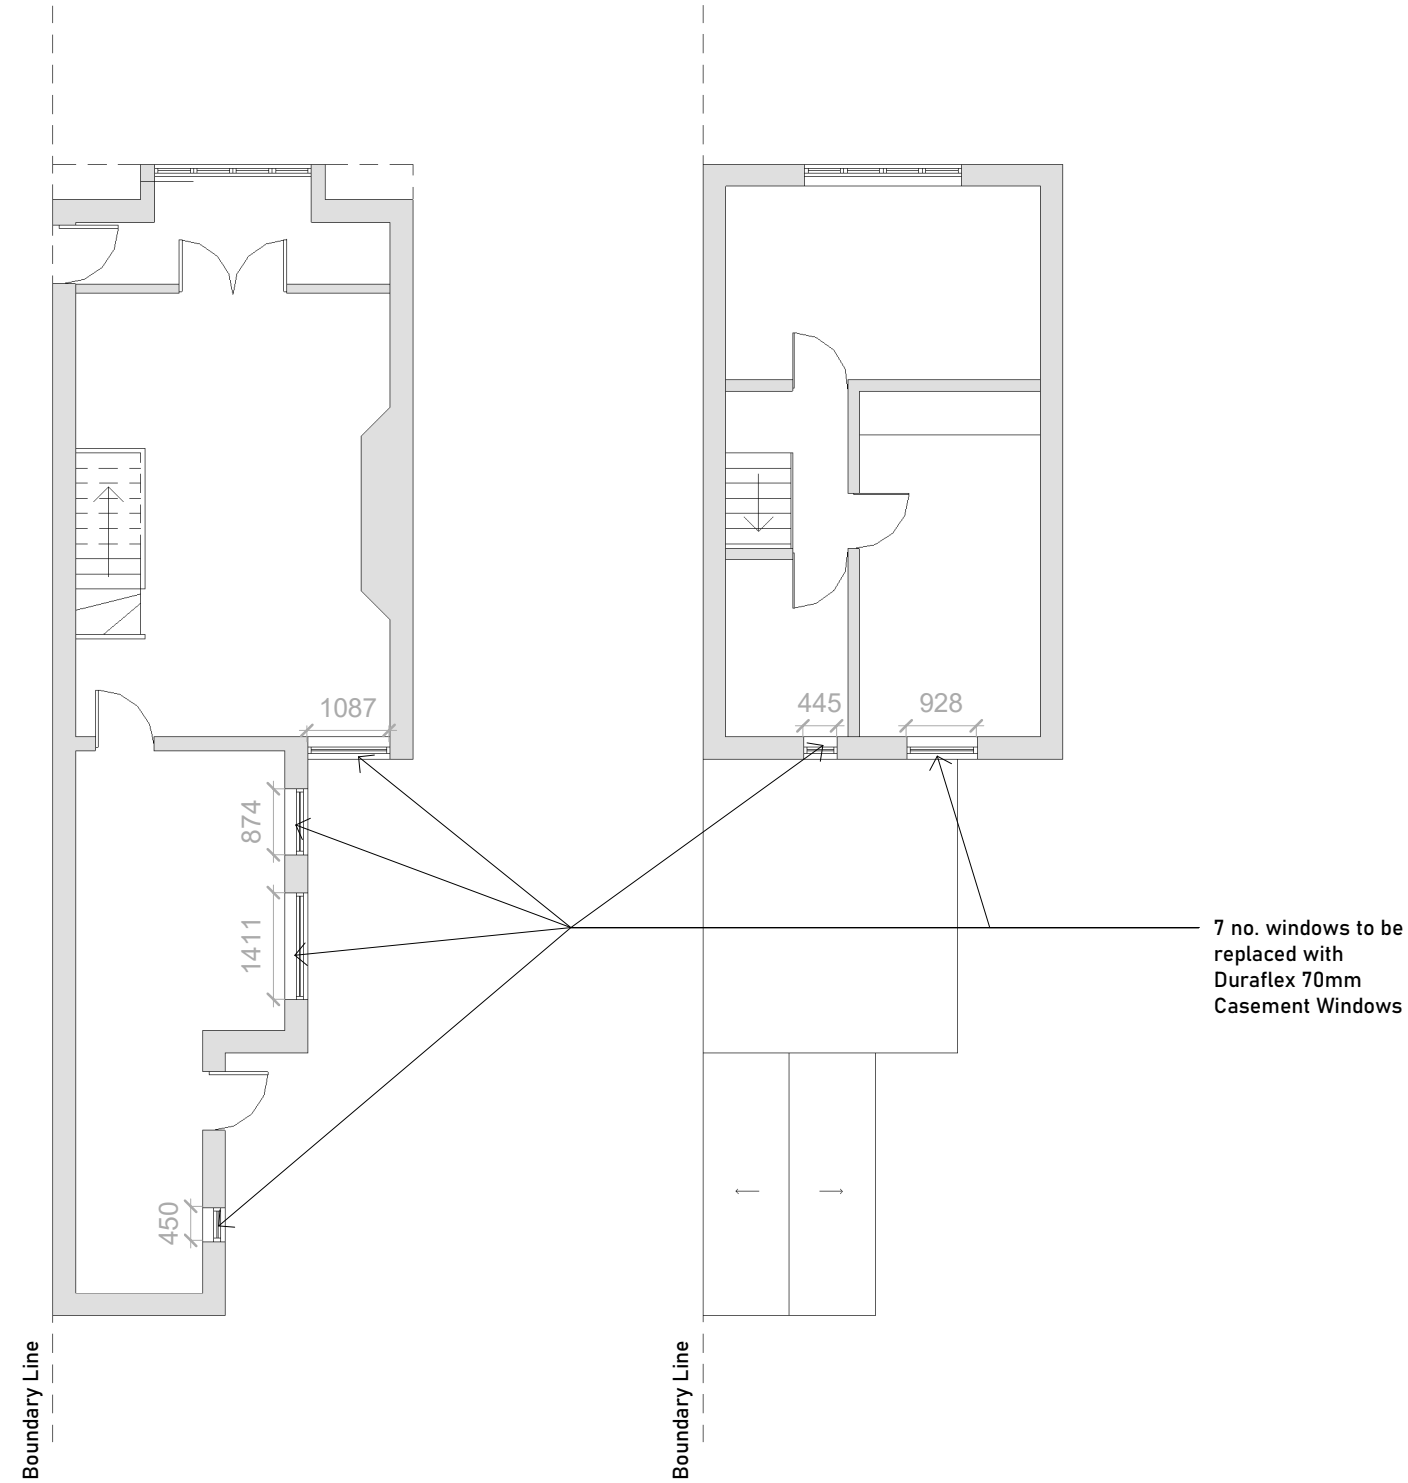

NOTES

If this drawings has been issued for construction do not scale directly from it. All dimensions to be checked on site - contact Architect if you require confirmation of any. Discrepancies to be raised with Contract Administrator. This drawing has been produced for the named client and named project and is not intended for use by any other person or for any other purpose.

JRCHITECTS LTD.

FOR

Kate Andrews

PROJECT

Internal Alterations

ADDRESS

118 Bluebell Lane

DRAWING TITLE

GA Plans

DRAWING TYPE

Plan

SIZE

A3

SCALE

1 : 100

PHASE

Concept

DRAWING NO.

JRC-025-SK-005