




Application Boundary

Site Location

0344 8700 007
axis.co.uk

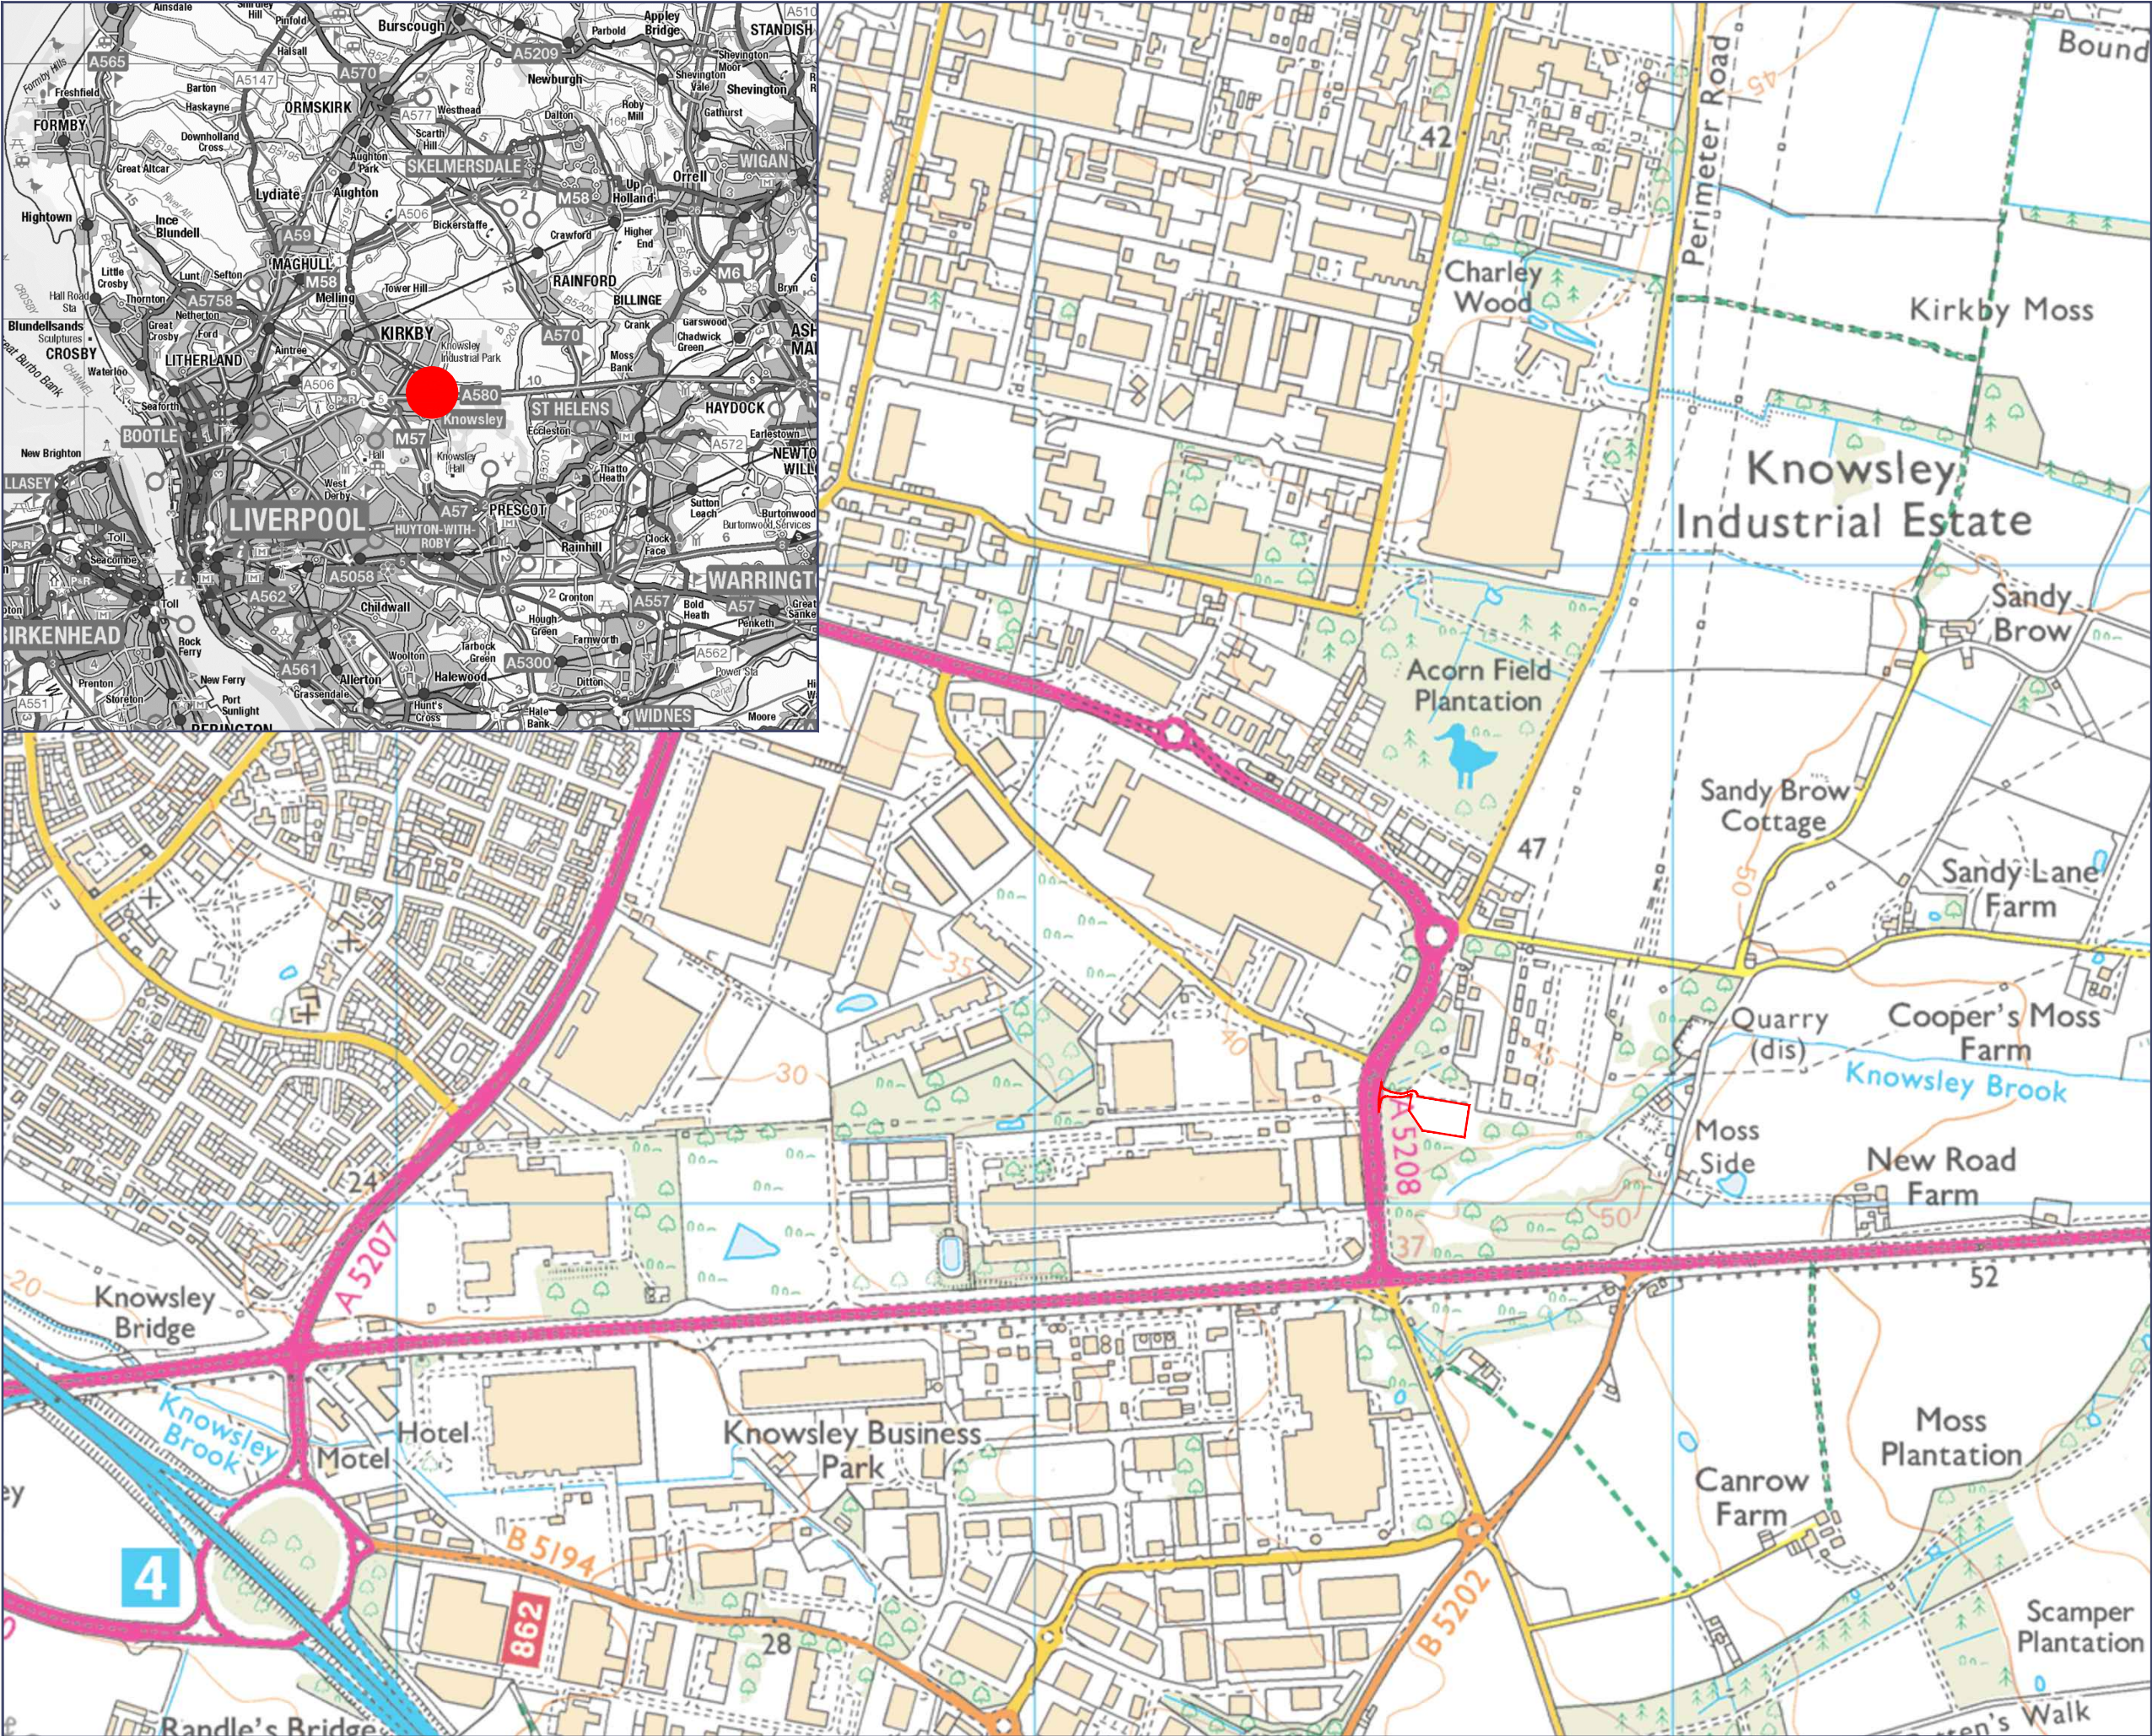

Client

Pelagic Energy

Project

Kirkby BESS

Drawing Title

Site Location Plan

Scale

1:10,000 @A3

Date

June 2023

Dwg no

2569-02-001

Status

--

Drawn Checked

SK PR

Rev

A

This drawing is the copyright of AXIS P.E.D Limited and may not be loaned, copied or reproduced in any way - or used for any offer, quote, tender or construction purposes without written consent of the company to do so. Follow any figured dimensions - do not scale for construction purposes. If in doubt ask.

Reproduced by permission of Ordnance Survey on behalf of HMSO. © Crown copyright & database right 2023. All rights reserved. Ordnance Survey Licence number AL 100036678



revision: A desc: Red Line Amended

date: 19-07-23

0 500 750 1000m