



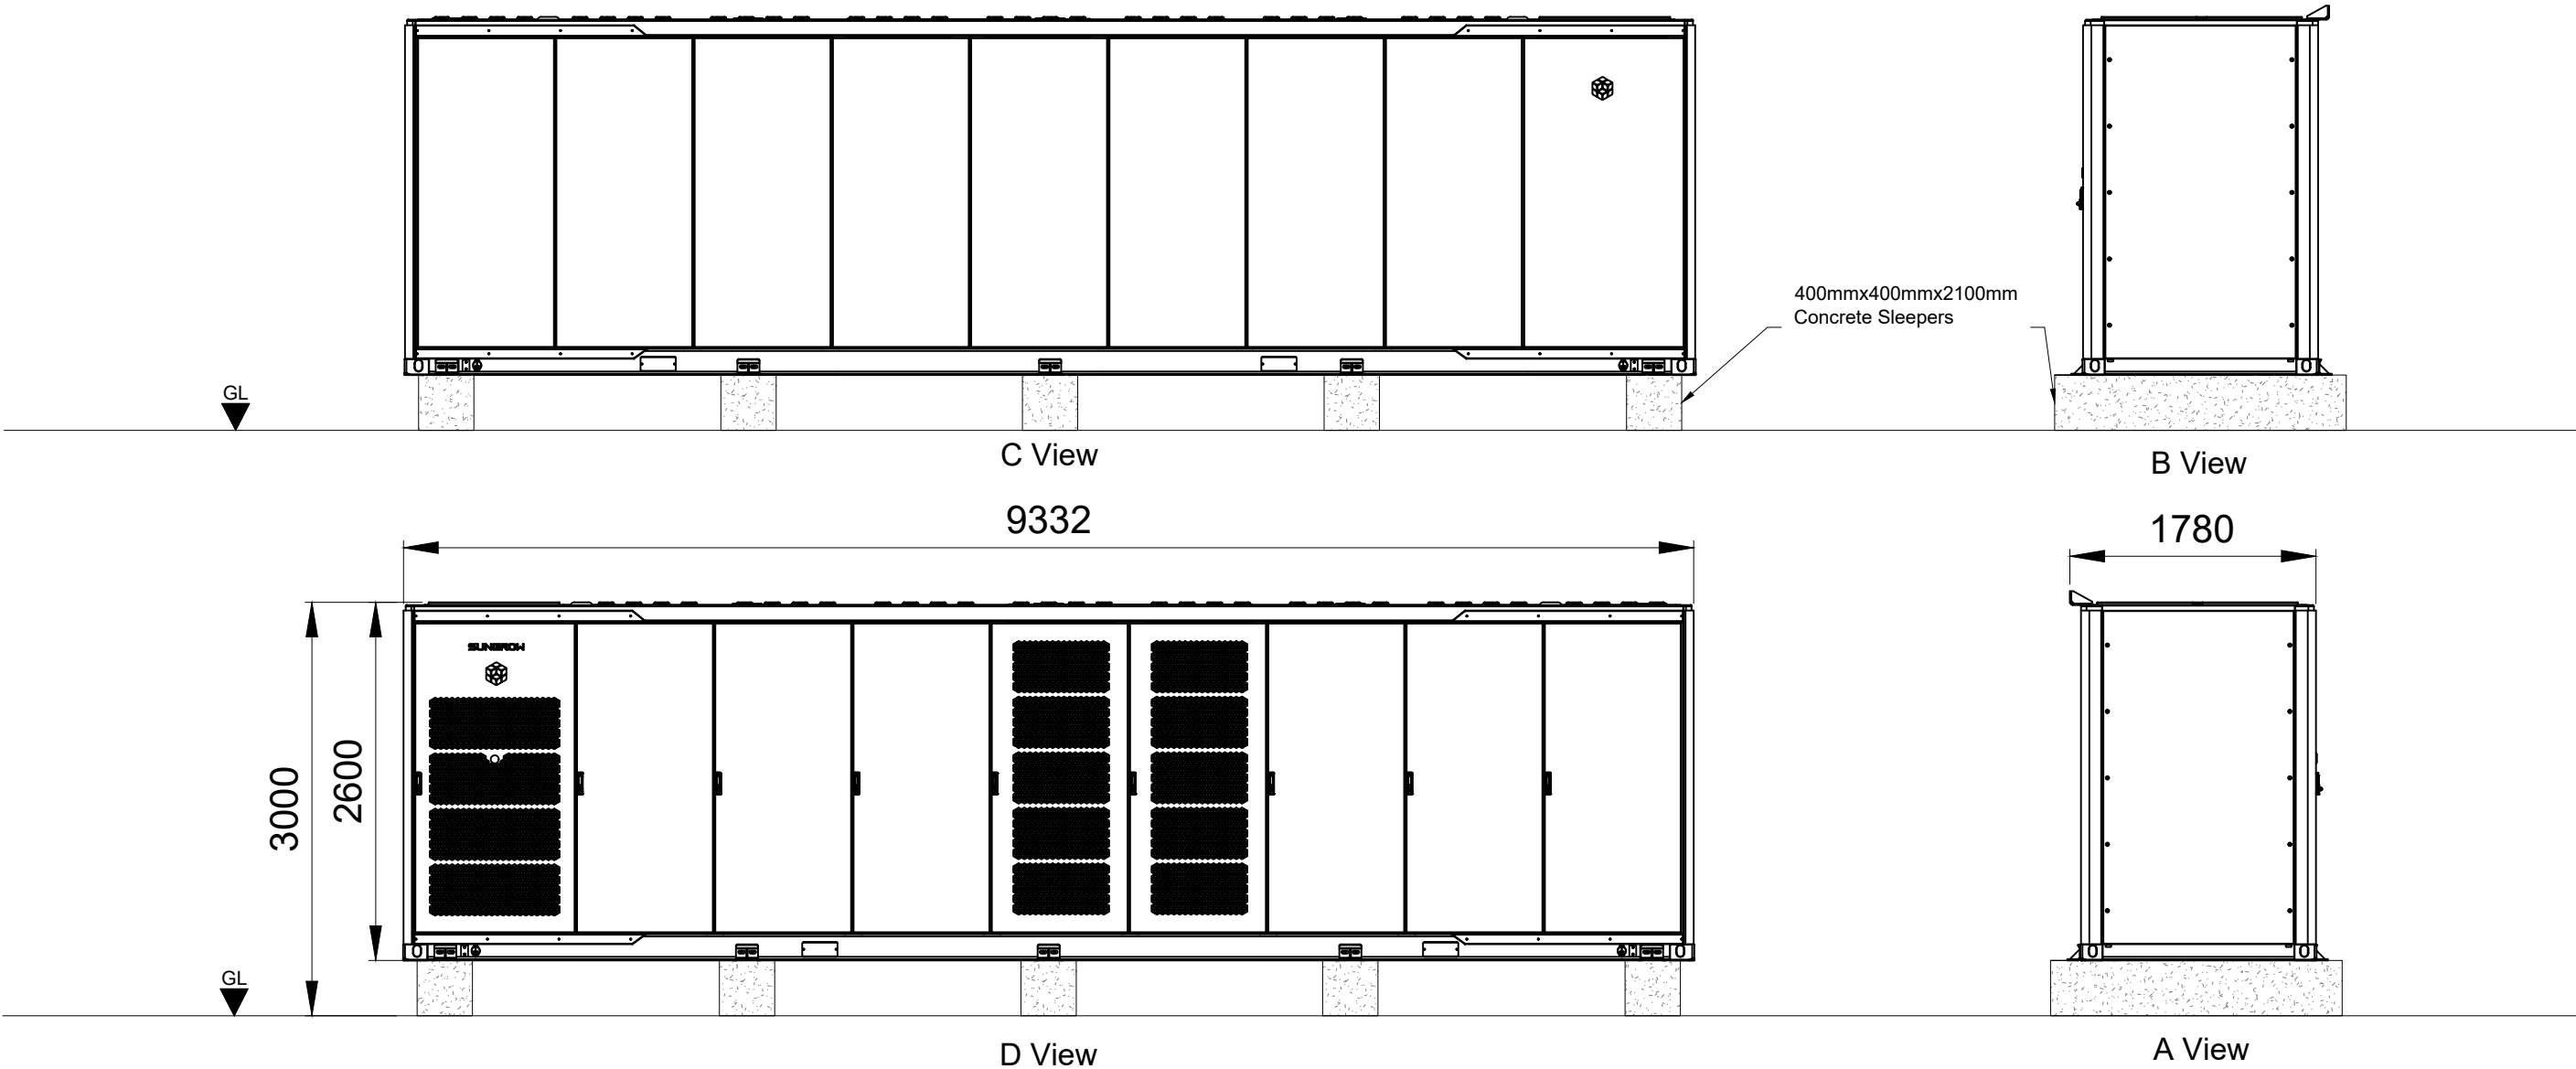

Note:
Battery Storage Containers are
arranged in groups of 2 as shown
on the General Arrangement Plan
(ref: 2569-02-003)

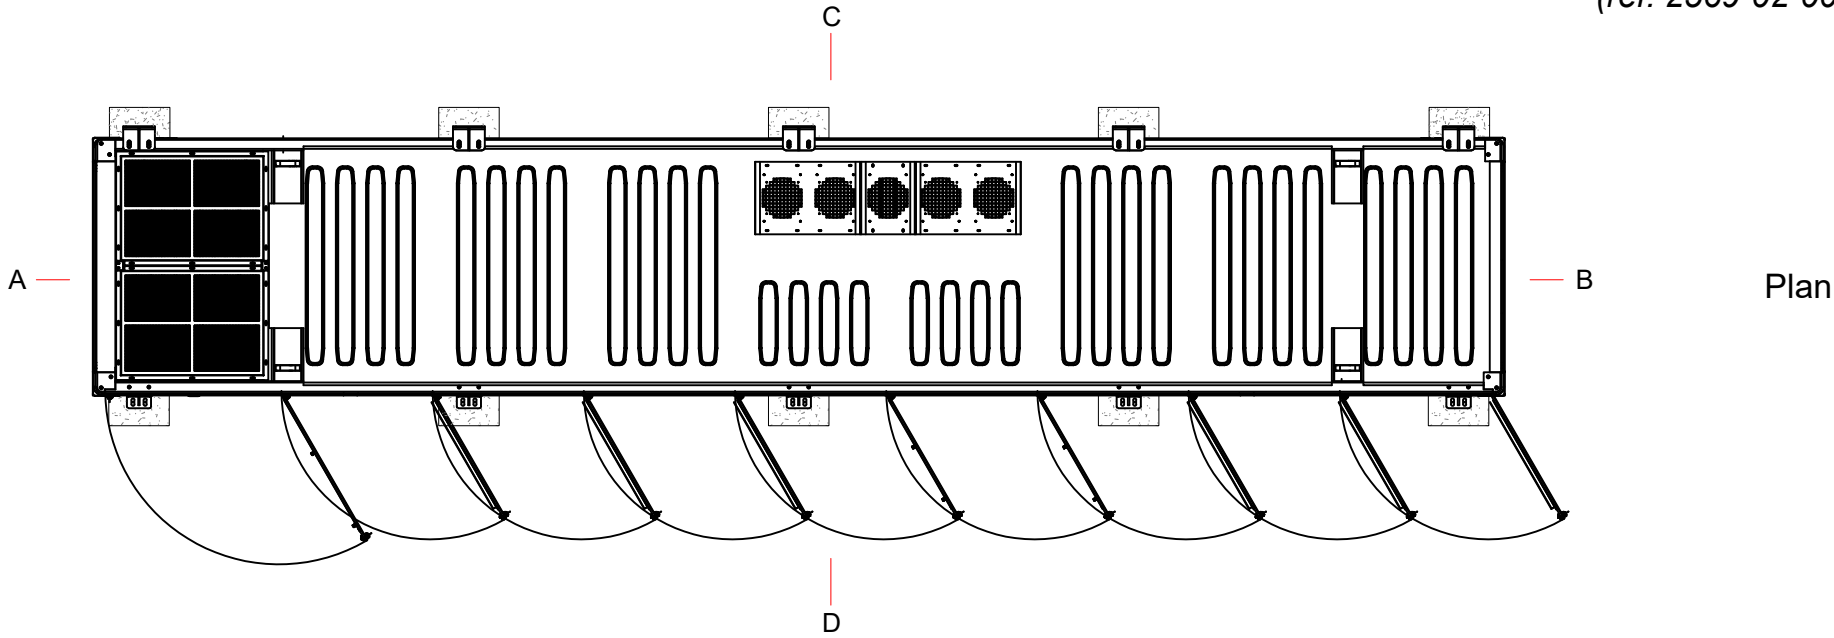

0344 8700 007
axis.co.uk



Client

Pelagic Energy

Project

Kirkby BESS

Drawing Title

Battery Storage Containers

Scale

1:50 @A3

Date

June 2023

Dwg no

2569-02-005

Status

--

Drawn Checked

SK PR

Rev

A

