




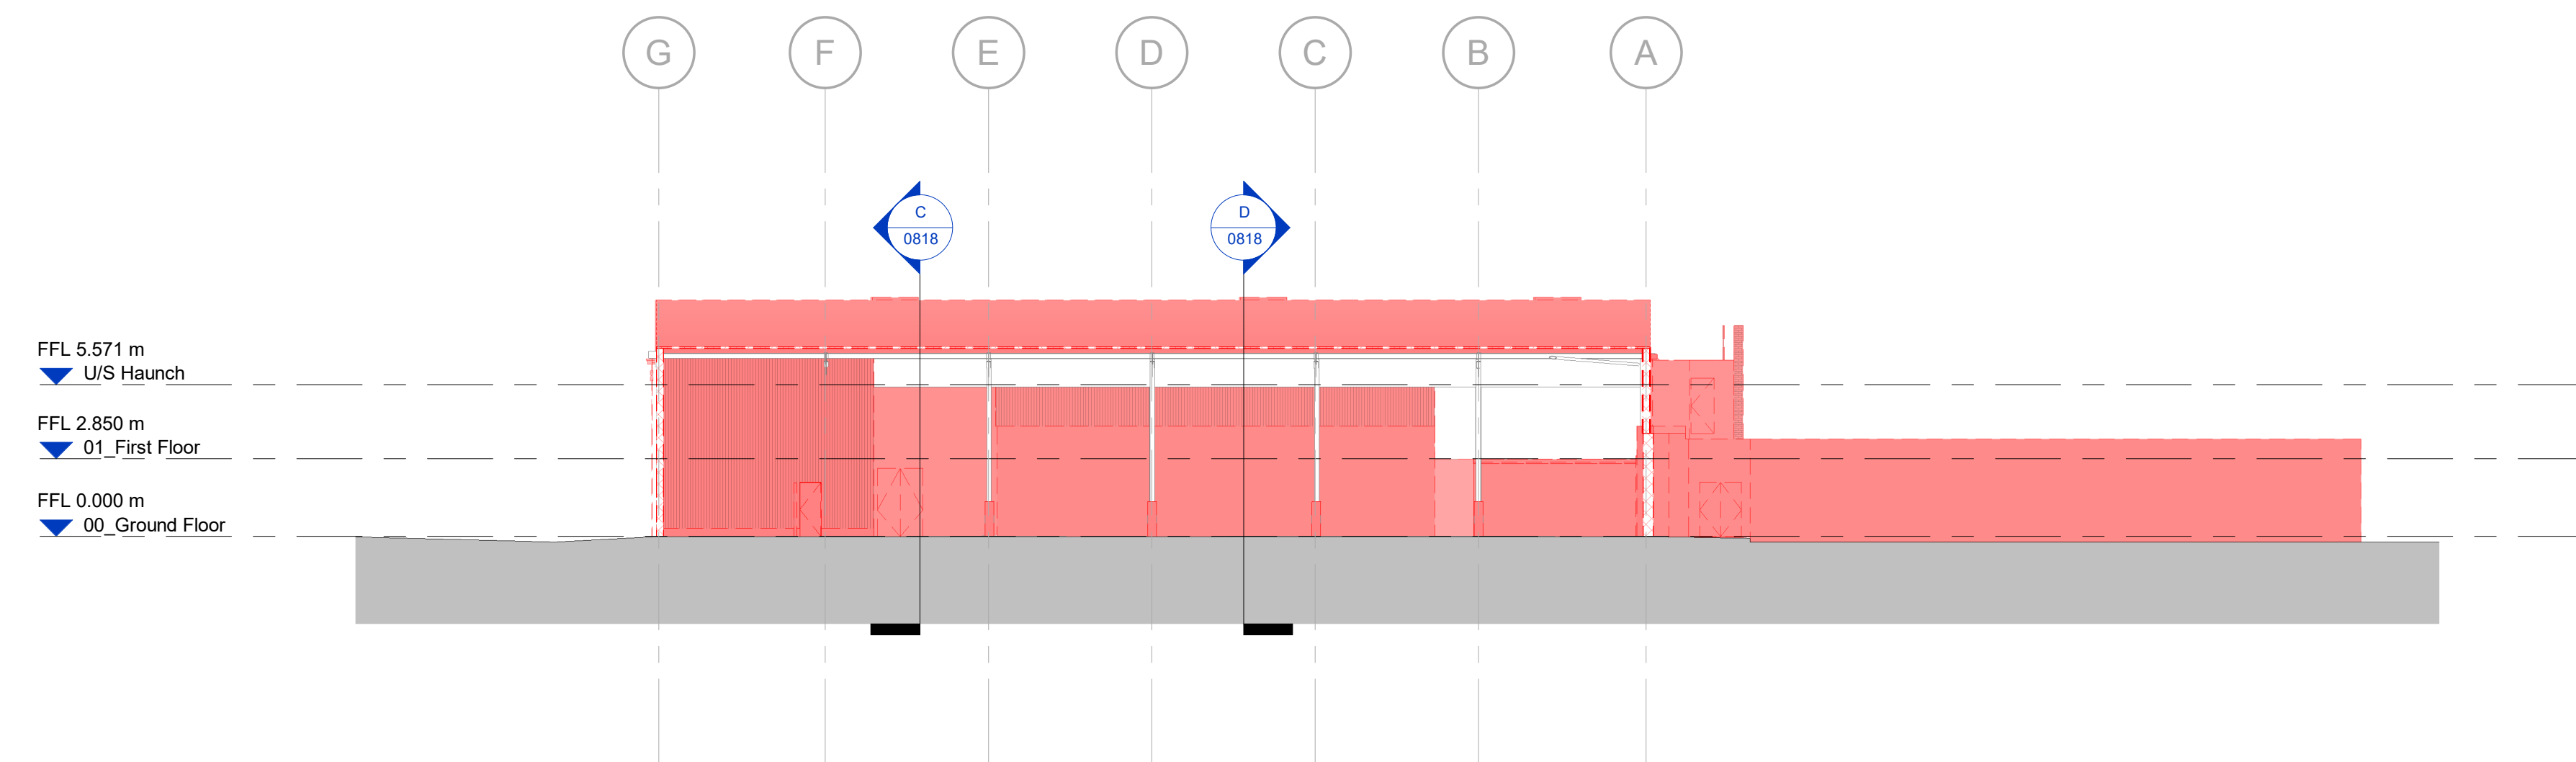


Unit F - Section A-A Proposed Demolition
Scale @ 1 : 200

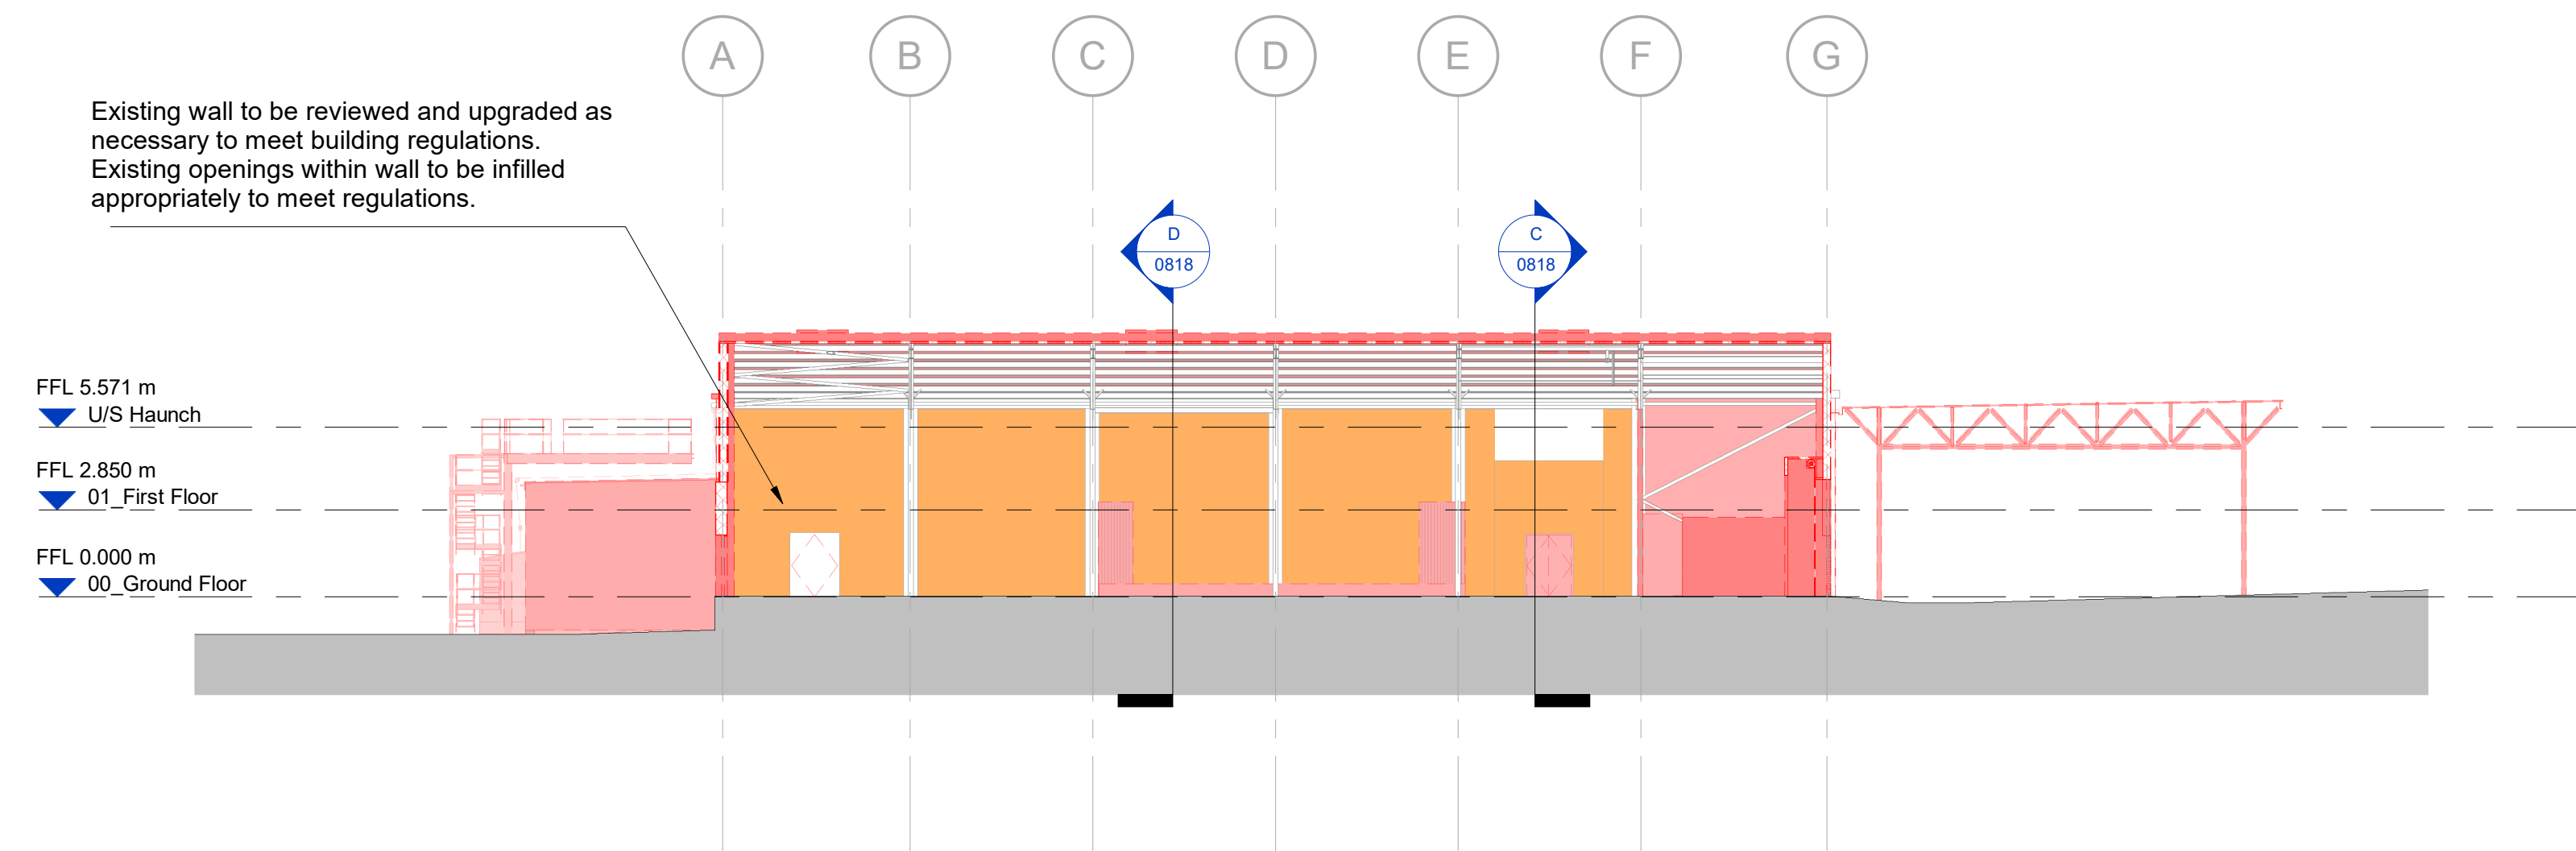


Unit F - Section B-B Proposed Demolition
Scale @ 1 : 200

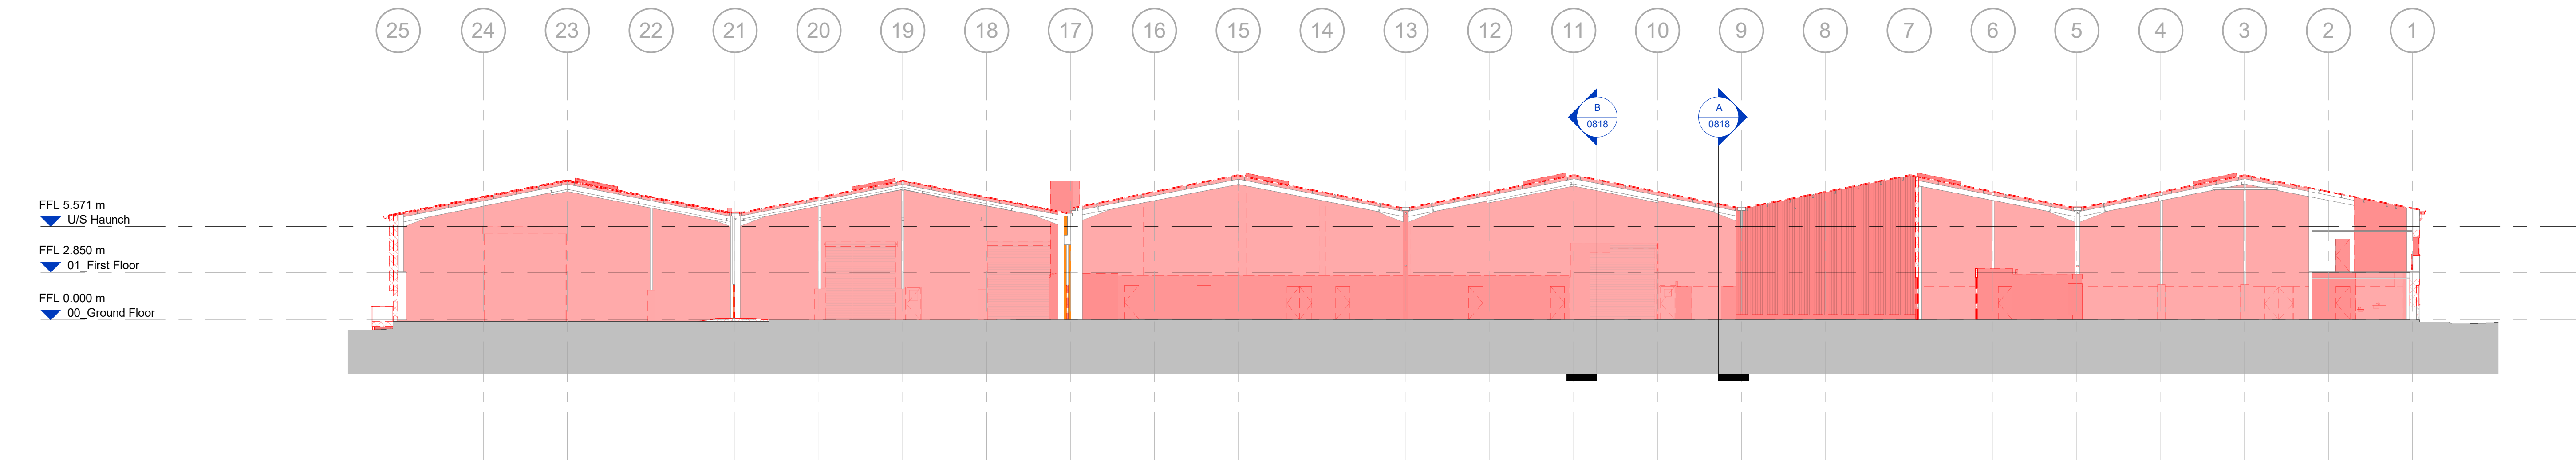

Unit F - Section C-C Proposed Demolition
Scale @ 1 : 200

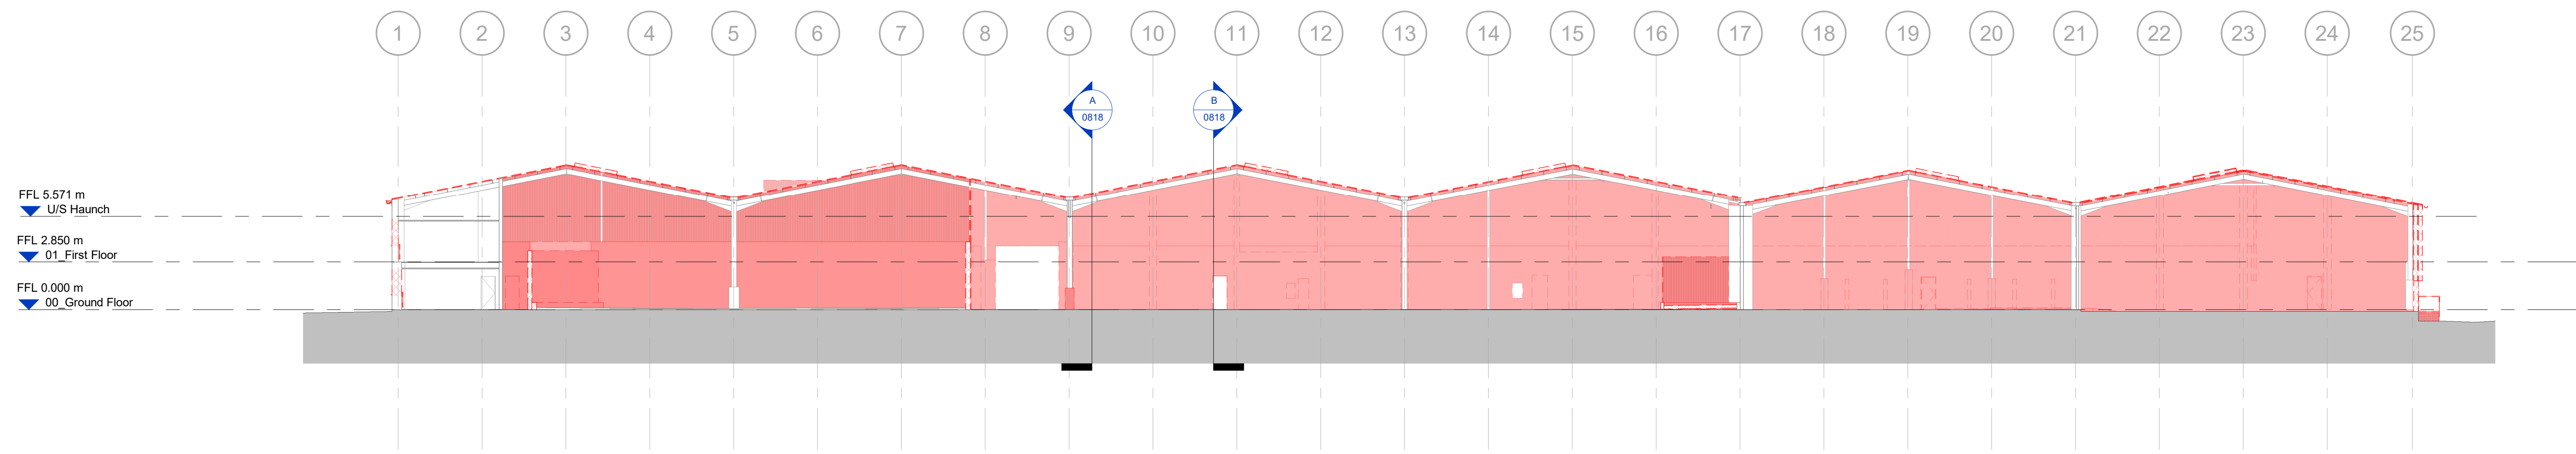

Unit F - Section D-D Proposed Demolition
Scale @ 1 : 200

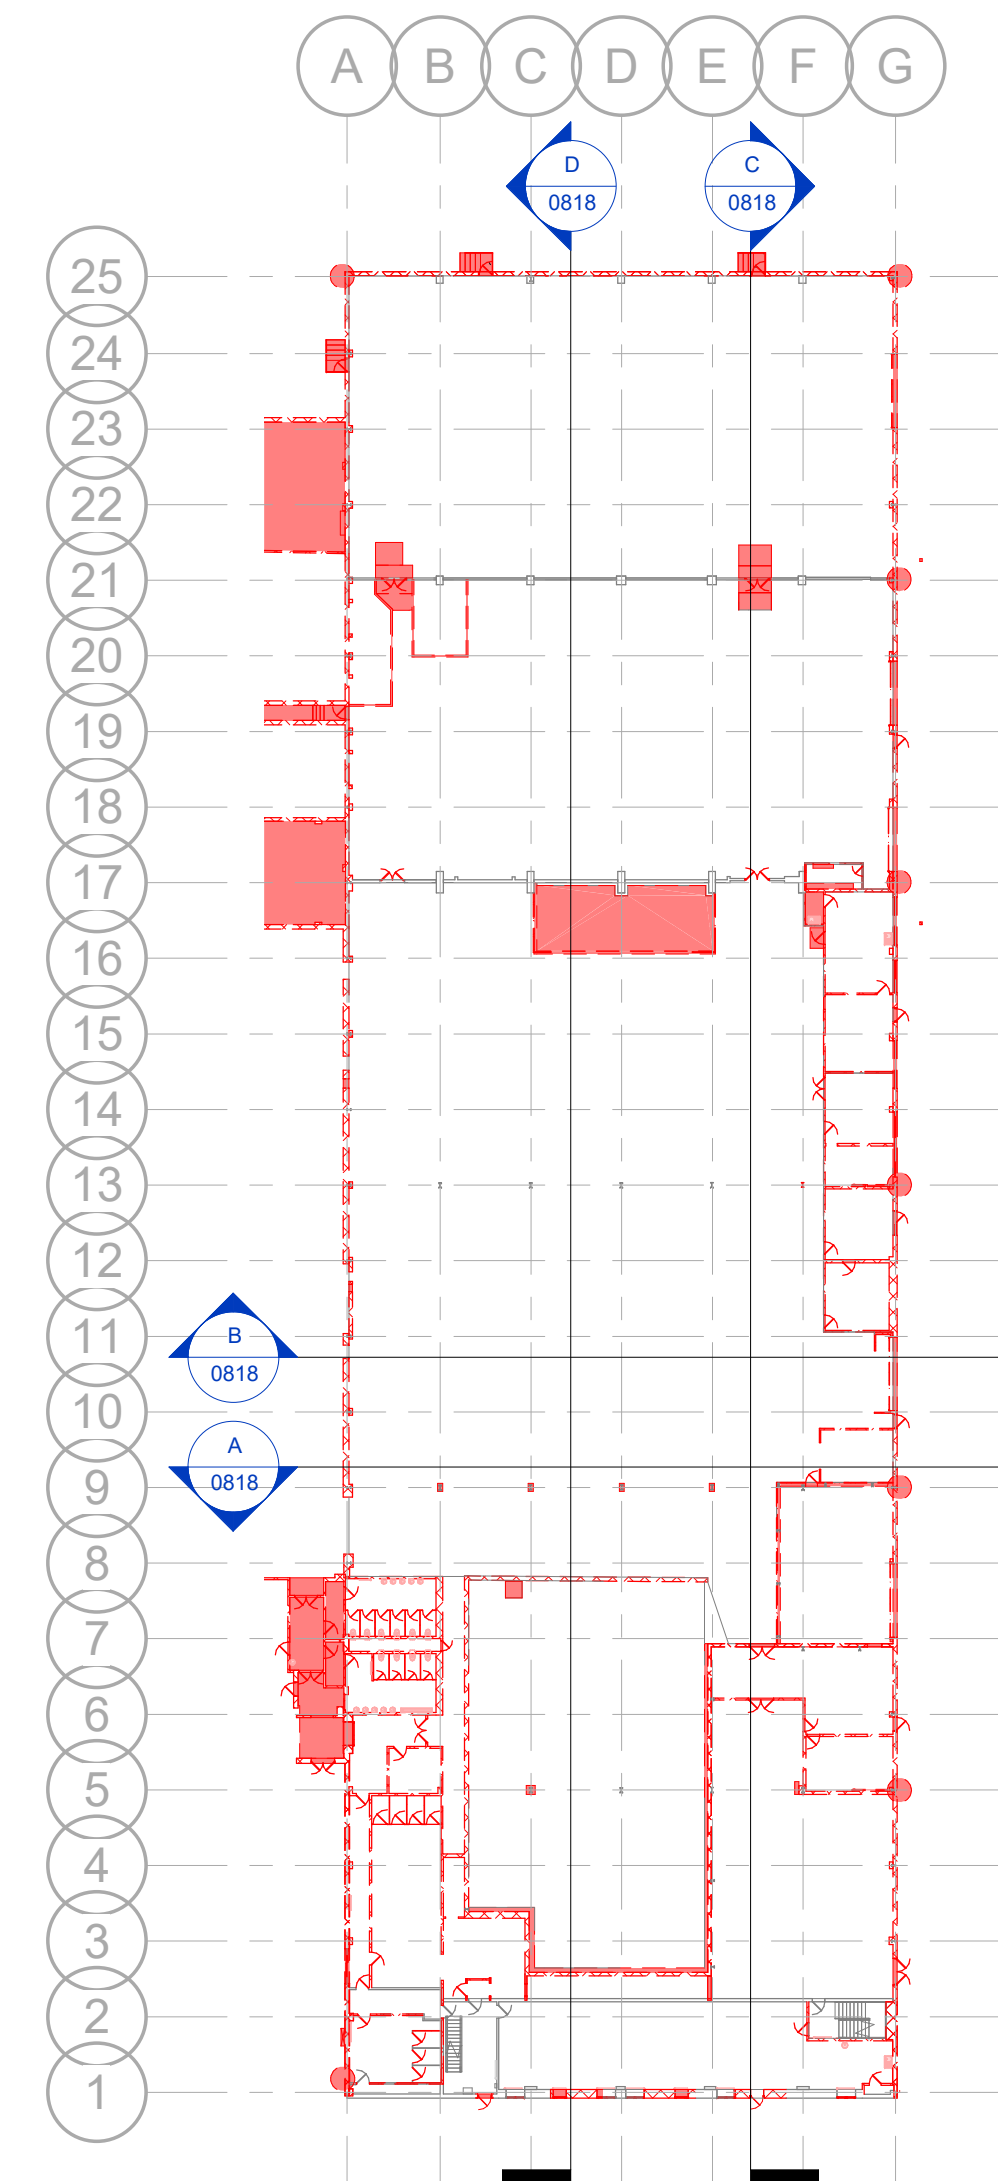

Unit F - Demolition Key Plan
Scale @ 1 : 500

Scale Bars			
1:500	mm	1:1000	mm
1:200	mm	1:1000	mm
1:500	m	1:1000	m
1:200	m	1:1000	m

NOTES

- All dimensions and levels are to be checked on site.
- Any discrepancies are to be reported to the architect before any work commences.
- This drawing shall not be scaled to ascertain any dimensions. Work to figured dimensions only.
- This drawing shall not be reproduced without express written permission from AEW.
- Title overlay drawings and ownership boundaries are produced using all reasonable endeavours. AEW cannot be responsible for the accuracy or scale discrepancy of base plans supplied to them.
- All works are to be undertaken in accordance with Building Regulations and the latest British Standards.
- All proprietary materials and products are to be used strictly in accordance with the manufacturers recommendations.

This drawing contains the following model files: -
12211-AEW-BF-XX-M3-A-0005

CDM 2015

Client notified of duties: 14/06/21
Principal Designer: Nationwide CDM
Unless noted below, all known hazards have been highlighted on the drawing.

P01		20/05/22		Initial Issue		CF		DRS	
Rev		Date		Description		Drawn By		Checked By	
Status		Purpose of Issue							
S2		For Information							
Drawing stage		Tender							
Client		Network Space Land Limited							
Project		Sovereign Business Park, Huyton							
Drawing title		Unit F - Existing GA Sections (Demolition)							
Date		May 2022		drawn		CF		DRS	
Scale @ A0		As indicated		checked		CF		DRS	

Rev

P01

12211-AEW-BF-XX-DR-A-0818

project

Unit F - Existing GA Sections (Demolition)

aei architects

0161 214 4370

www.aeiarchitects.com