



Appendix III: Drawings



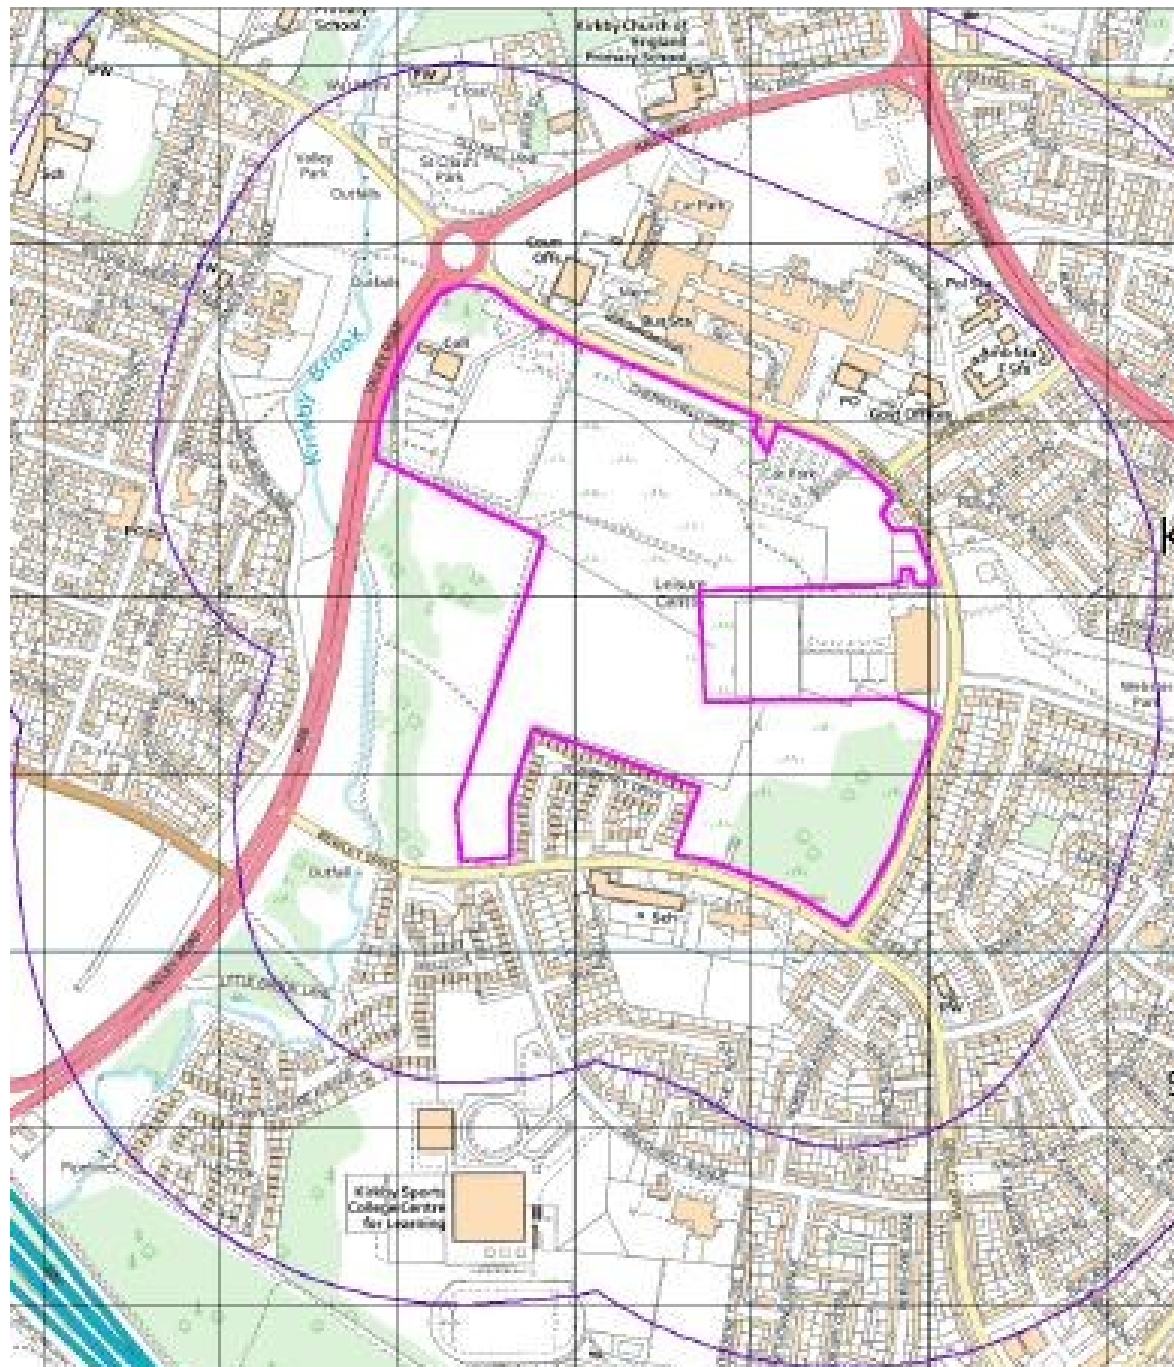

DRAWING 18-528-001 – SITE LOCATION PLAN



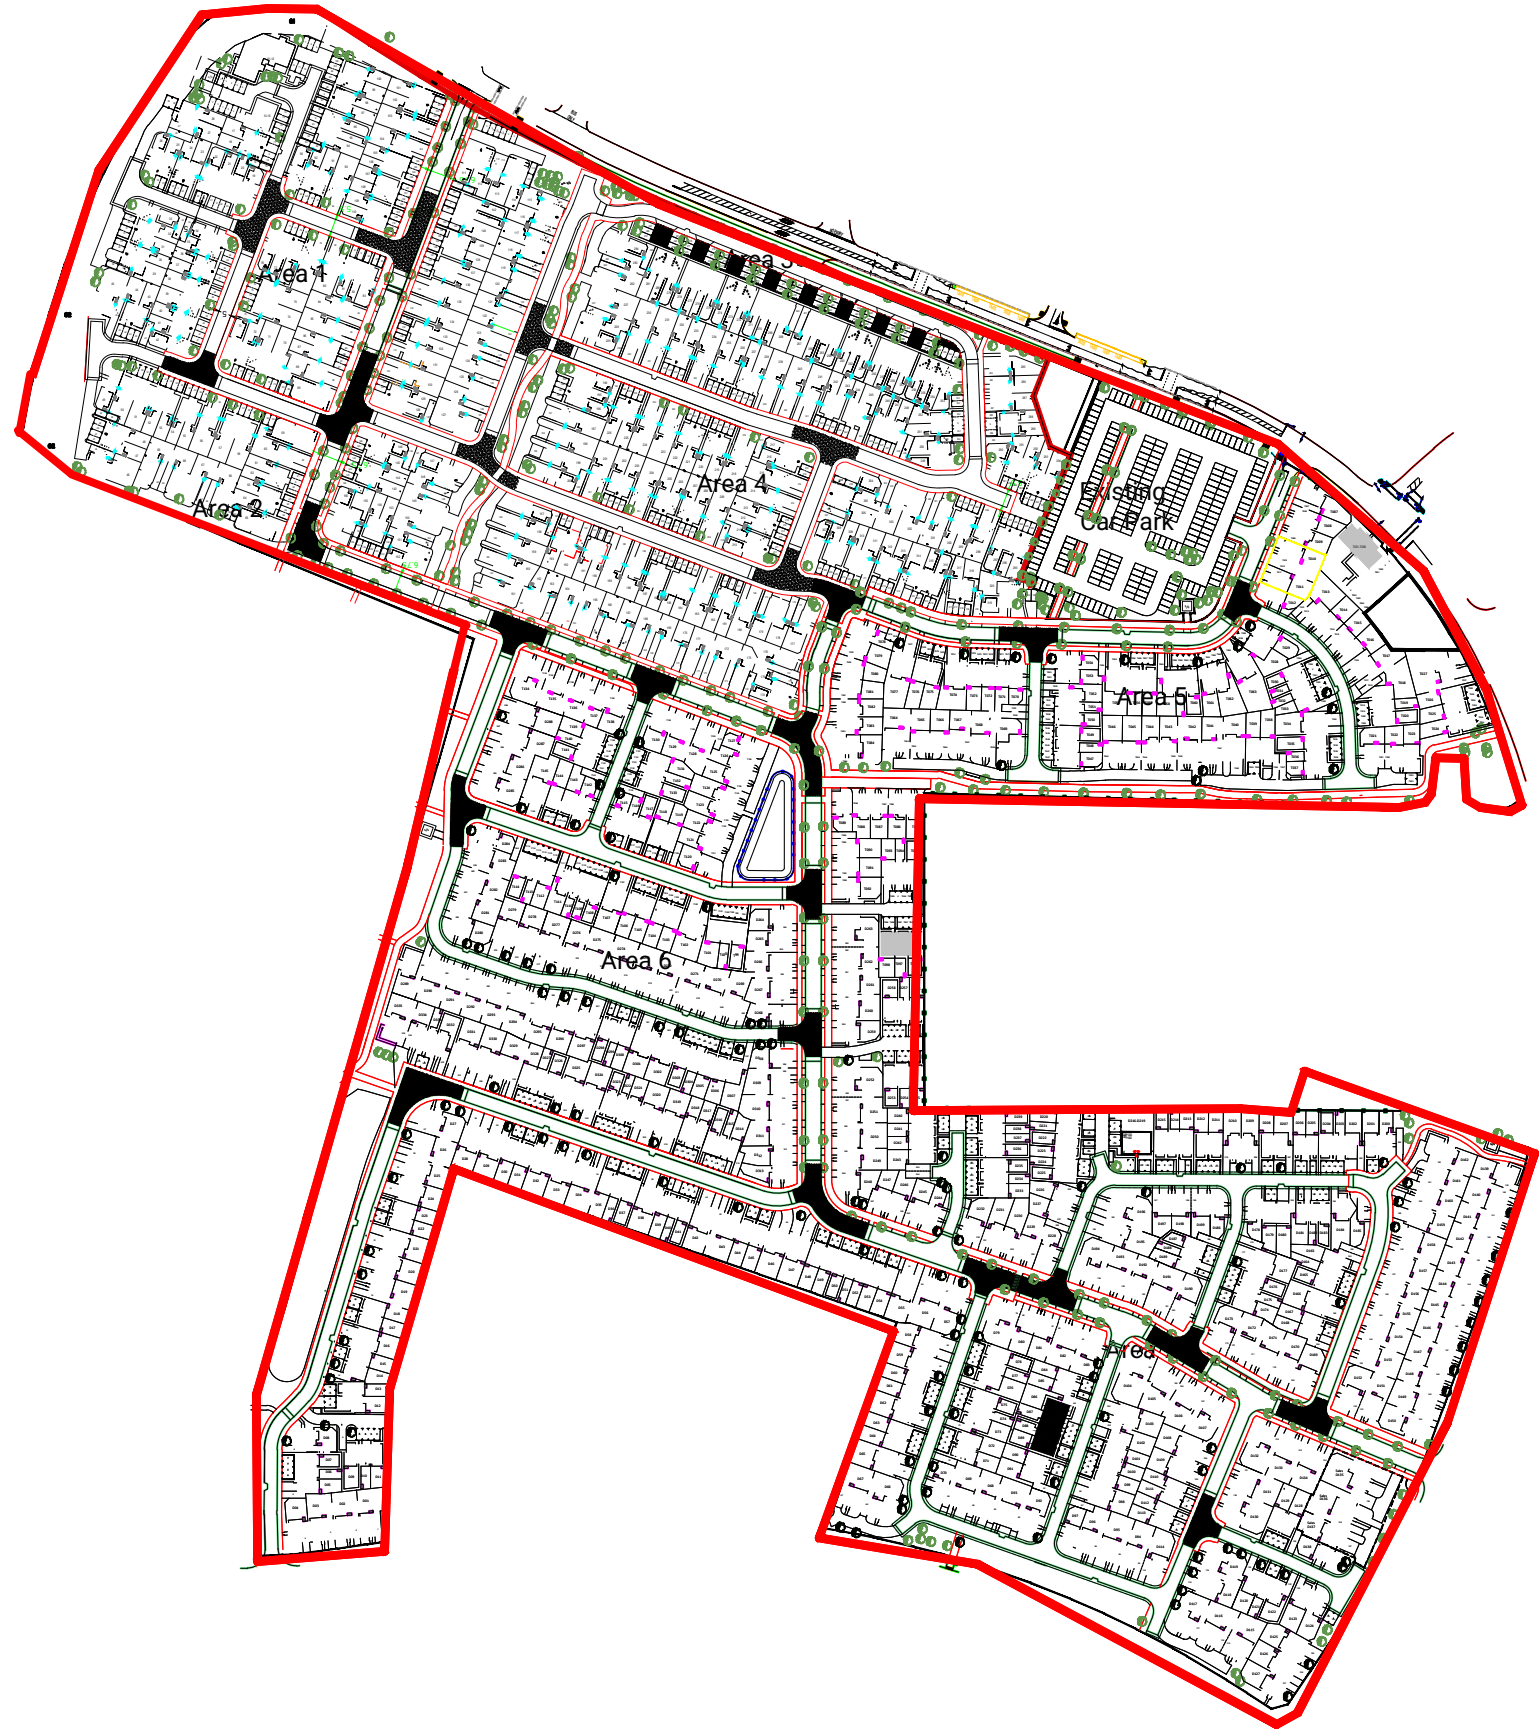

Notes:					
P1	REVA	26.01.2026	TG	MW	MW
Phase	Issue	Date	Drawn	Checked	PM

Client:	Westshield
Job Title:	Cherryfield Drive, Kirkby

Job No:	18-528
Drawing No:	002
Date:	26.01.2026
Scale:	NTS
Drawing Title:	Proposed Development Plan



Environmental Engineering
Partnership Ltd
Taylor Road, Trafford Park
Urmston, Manchester, M41 7JQ
Tel: 0161 707 9612
E-mail: info@e3p.co.uk
Website: www.e3p.co.uk

The client must not amend any drawing, design or other intellectual property produced by E3P Ltd without permission in writing from E3P Ltd in advance of any amendments being made. In the event that such written permission is not obtained in advance of the amendments being made, E3P Ltd shall not be liable for any damage and/or losses occurring as a result of the amended drawing, design or intellectual property.



To Be Confirmed Following
Post Remediation
Assessment - Currently CS4



Location Symbols

- Window Sample with Monitoring Well
- Approximate Cable Percussive/Rotary Borehole Location With Install

Key

- Plots Classified As CS1 - No Protection Measures Required
- Plots Require CS2 Protection Measures
- Location Classified As CS1
- Location Classified As CS2
- Location Classified As CS4

Notes:				
P1	REVC	07.04.2025	TG	NS
P1	REVB	11.03.2025	TG	NS
P1	REVA	05.03.2025	CB	NS
Phase	Issue	Date	Drawn	Checked

Client:


Westshield

Cherryfield Drive, Kirkby

Job No:	18-528	Date:	07.04.2025
Drawing No:	020	Scale:	NTS
Job Title:	Cherryfield Drive, Kirkby		
Drawing Title:	Gas Zoning Plan		

 Environmental Engineering Partnership Ltd
Taylor Road, Trafford Park
Urmston, Manchester, M41 7JQ
Tel: 0161 707 9612
E-mail: info@e3p.co.uk
Website: www.e3p.co.uk

The client must not amend any drawing, design or other intellectual property produced by E3P Ltd without permission in writing from E3P Ltd in advance of any amendments being made. In the event that such written permission is not obtained in advance of the amendments being made, E3P Ltd shall not be liable for any damage and/or losses occurring as a result of the amended drawing, design or intellectual property.

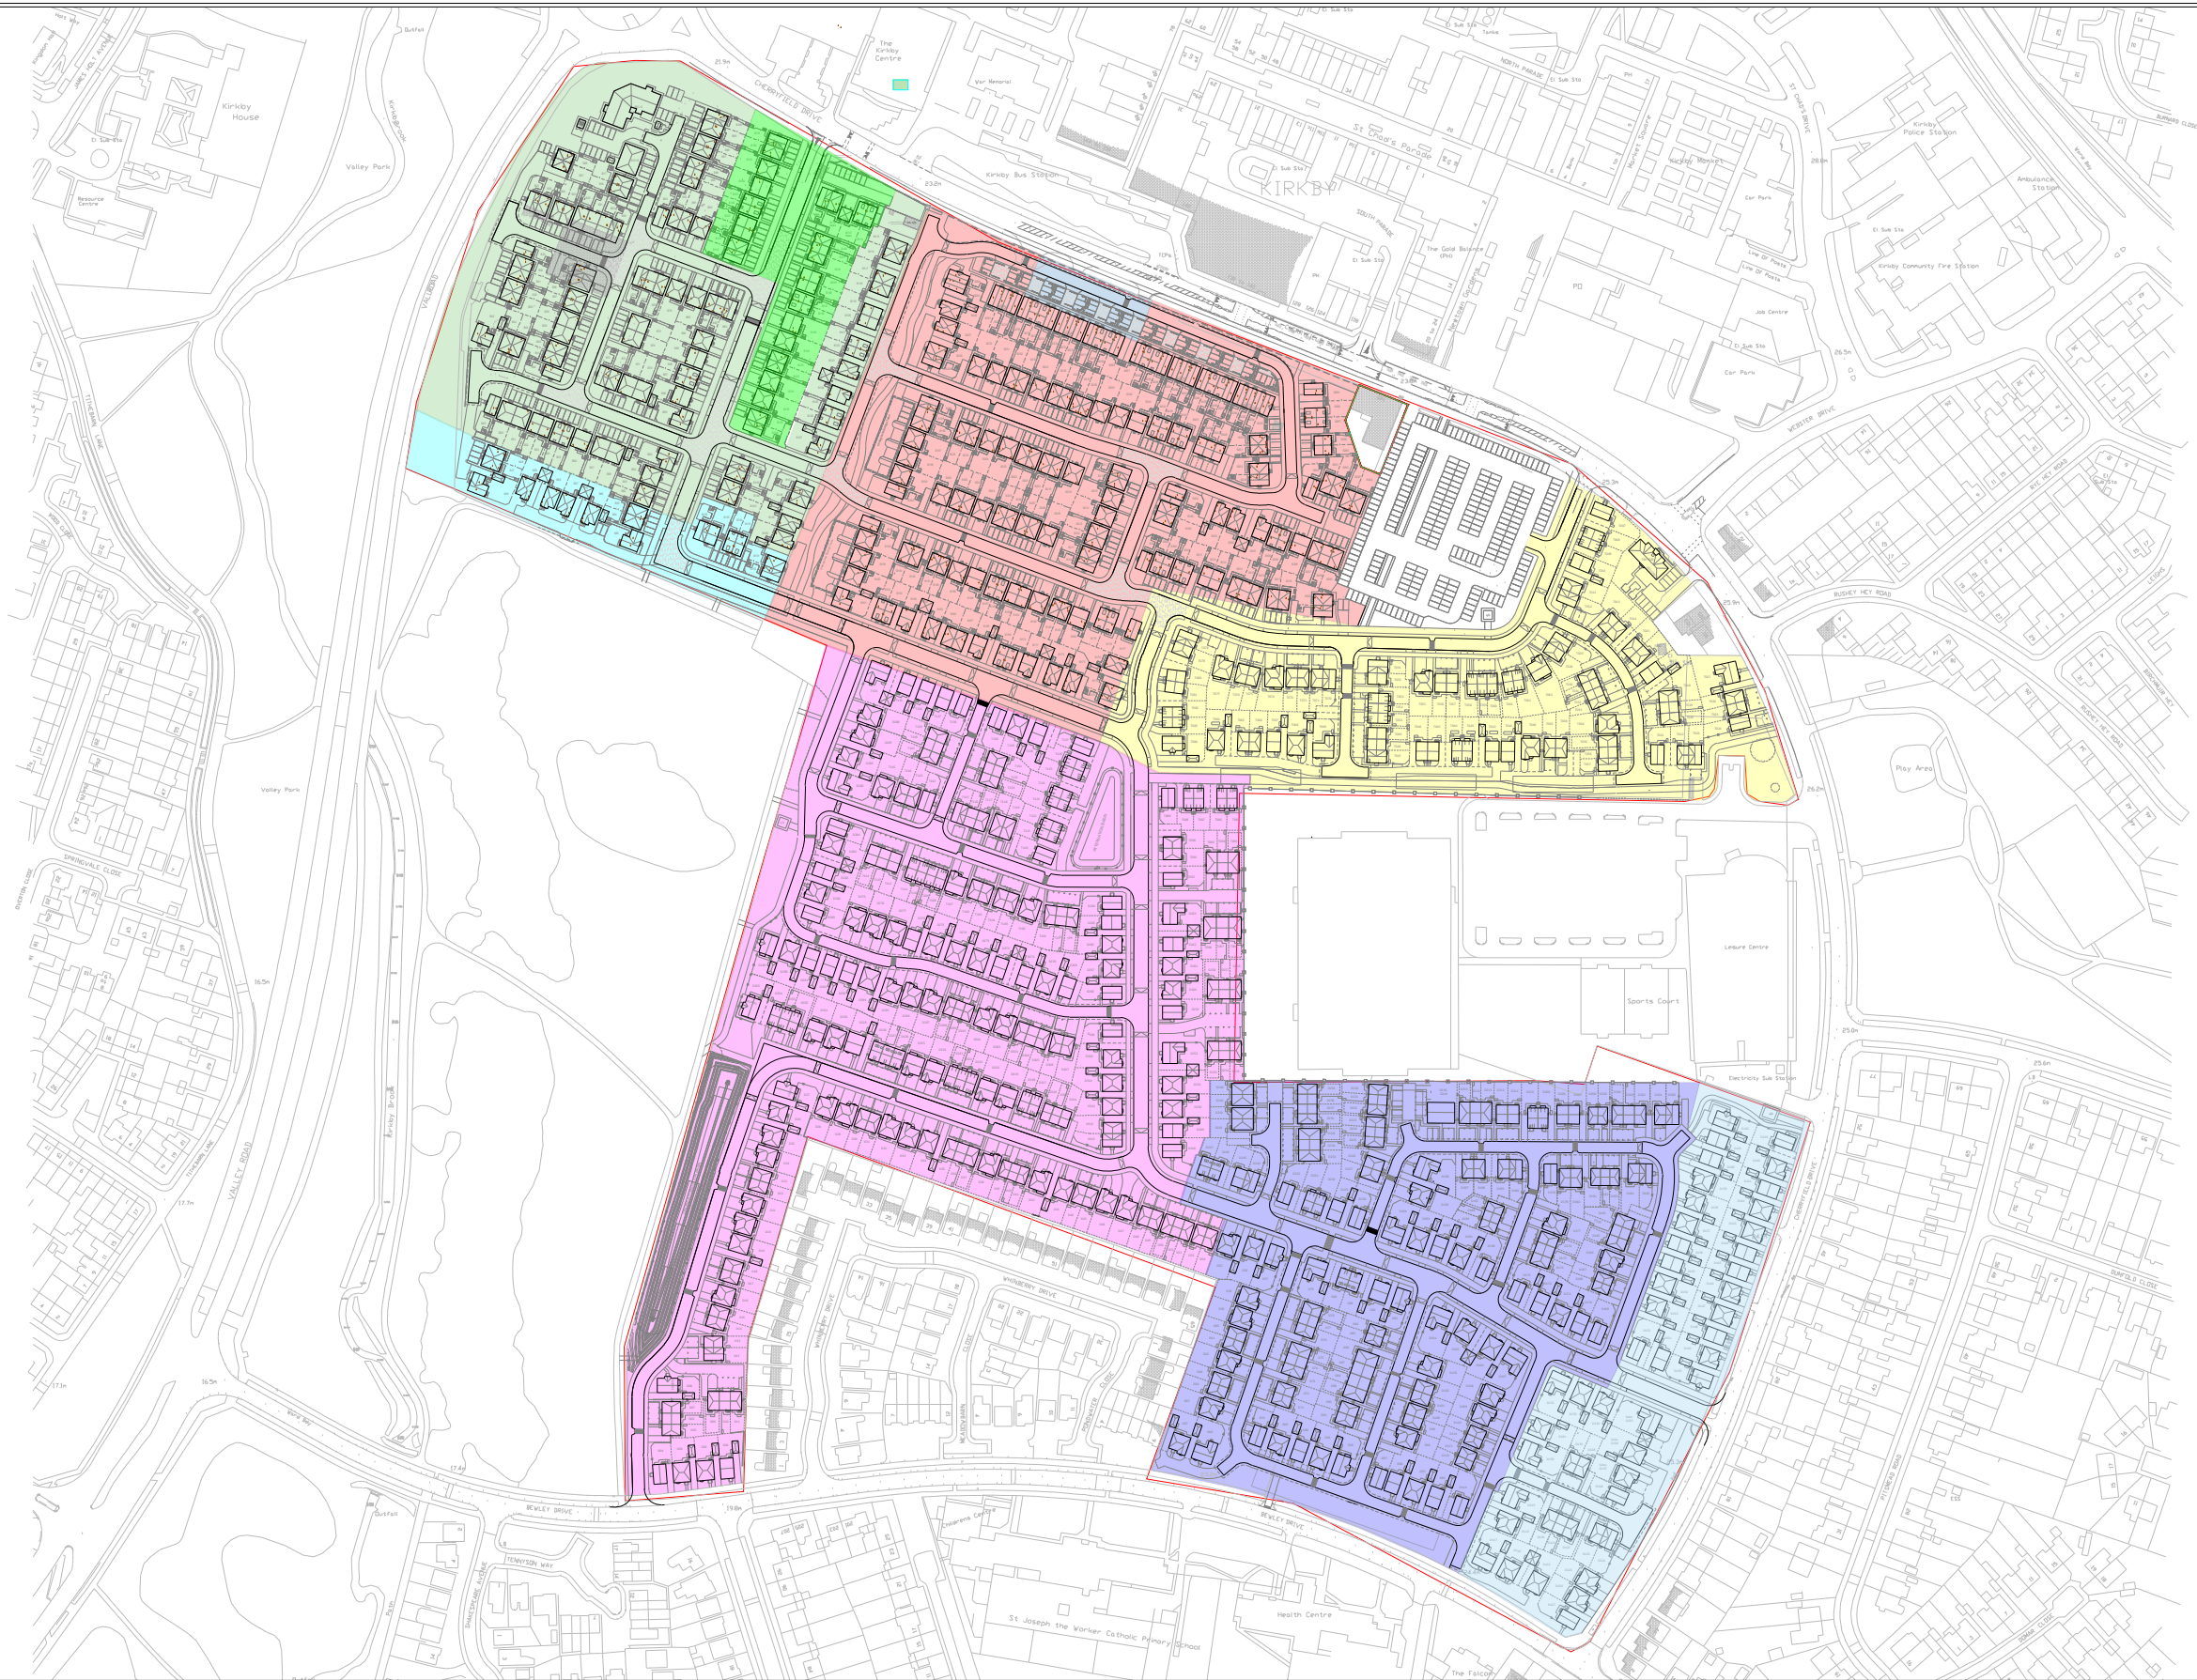

Key

- Area 1a
- Area 1b
- Area 2
- Area 3
- Area 4
- Area 5
- Area 6
- Area 7a
- Area 7b

Notes:

P1	REVA	11.06.2026	TG	MW
Phase	Issue	Date	Drawn	Checked

Client:

Westshield

Job Title:

Cherryfield Drive, Kirkby

Job No:

18-528

Drawing No:

043

Date:

11.06.2026

Scale:

NTS



Environmental Engineering
Partnership Ltd
Taylor Road, Trafford Park
Urmston, Manchester, M41 7JQ
Tel: 0161 707 9612
E-mail: info@e3p.co.uk
Website: www.e3p.co.uk

The client must not amend any drawing, design or other intellectual property produced by E3P Ltd without permission in writing from E3P Ltd in advance of any amendments being made. In the event that such written permission is not obtained in advance of the amendments being made, E3P Ltd shall not be liable for any damage and/or losses occurring as a result of the amended drawing, design or intellectual property.