
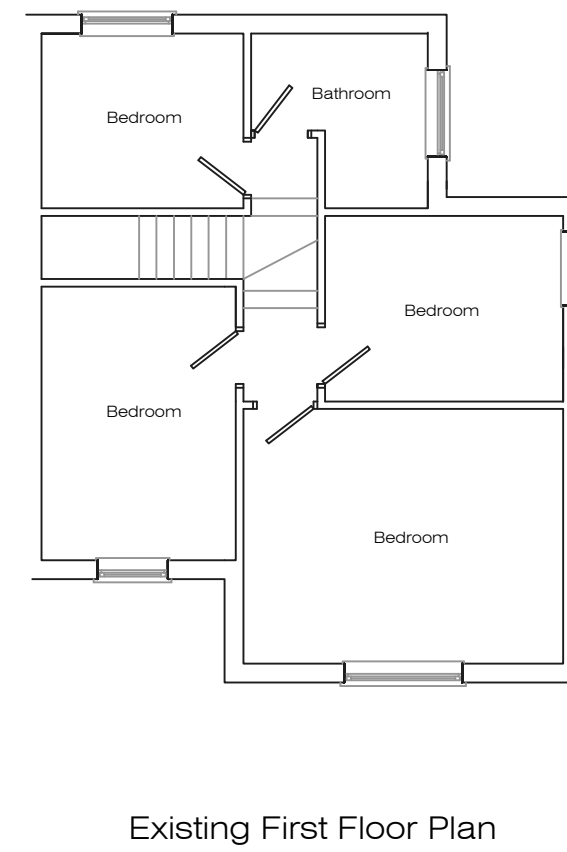


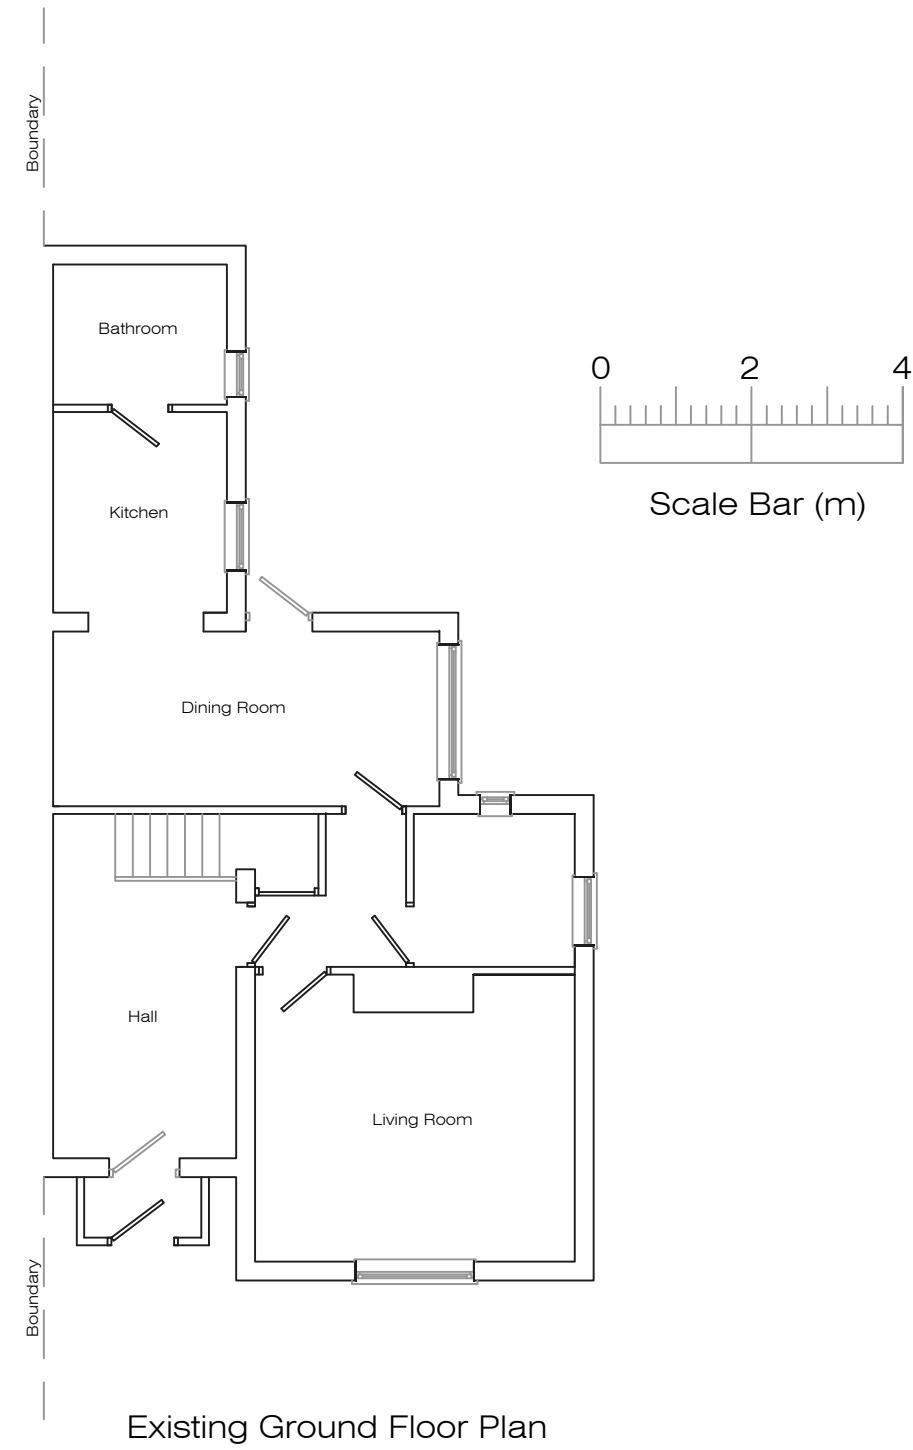

Address 172 Arbour Lane, L33				
Job Title Change of use from C3 into C2 (Children's care home)				
Drawing title Existing Plans				
Chkd	Appvd	date June '26	scale 1:100 @ A2	Dwg No. 001