



GENERAL NOTES


1. THIS DRAWING SHOULD NOT BE REPRODUCED IN WHOLE OR PART WITHOUT THE WRITTEN CONSENT OF LINK ENGINEERING.
2. DO NOT SCALE FROM THIS DRAWING. UNITS ARE IN METRES UNLESS OTHERWISE SPECIFIED.
3. THE CONTRACTOR IS TO CHECK ALL INFORMATION PROVIDED PRIOR TO COMMENCING WORKS AND SEEK CLARIFICATION FROM THE ENGINEER IN RESPECT TO ANY AMBIGUITIES FOUND.
4. THIS DRAWING SHOULD BE READ IN CONJUNCTION WITH ALL OTHER SCHEME SPECIFIC DRAWINGS.

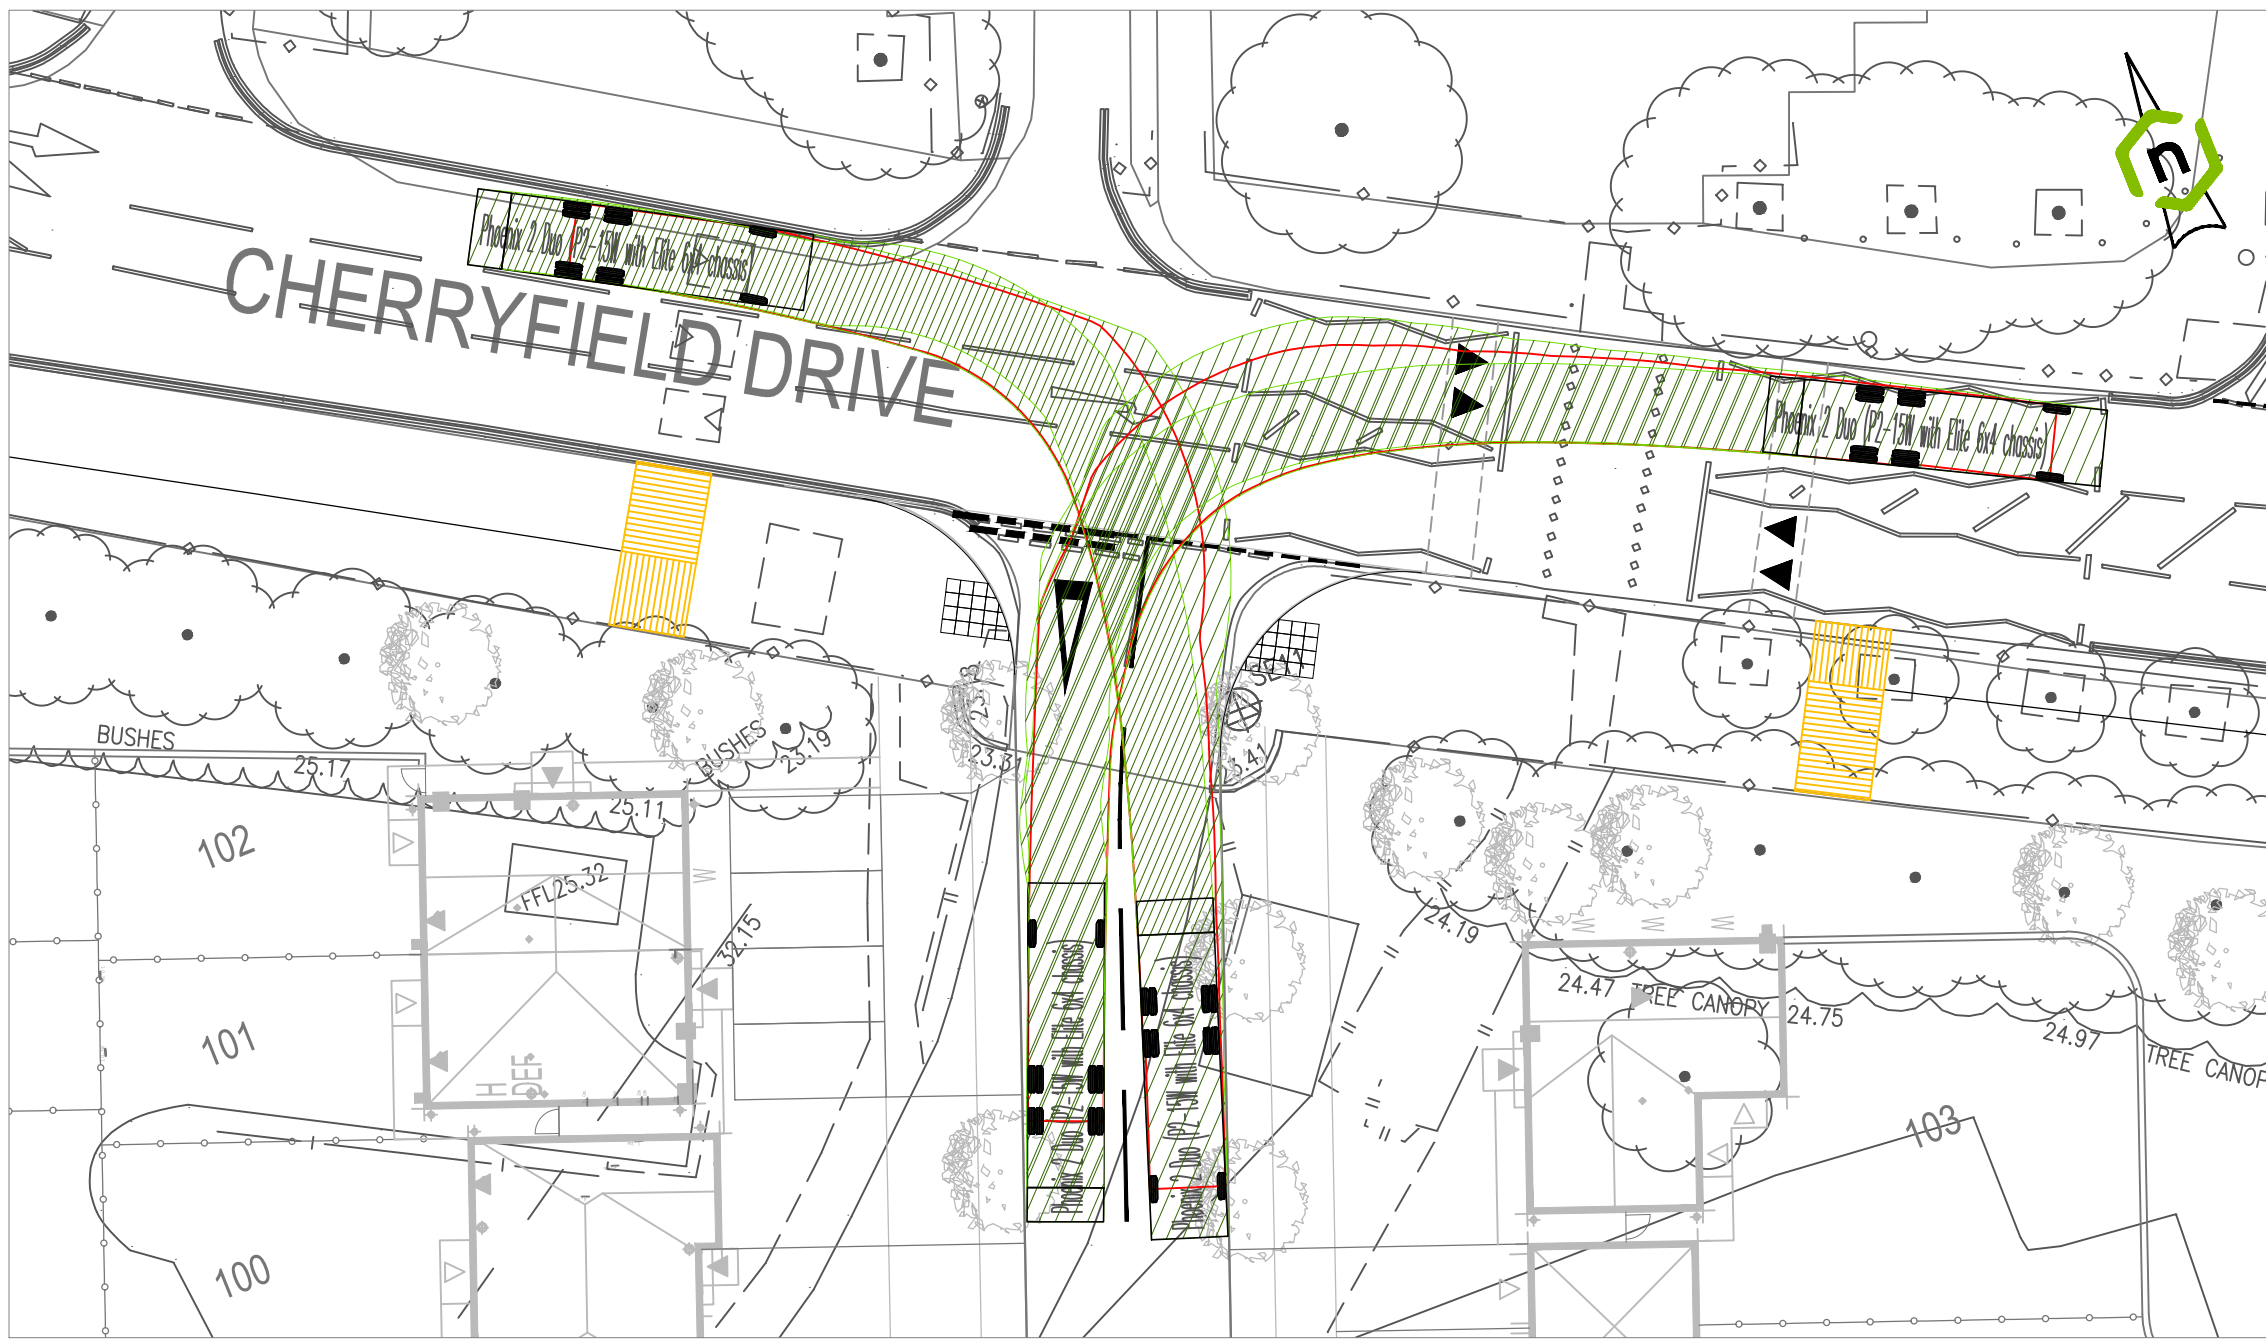


INSET A

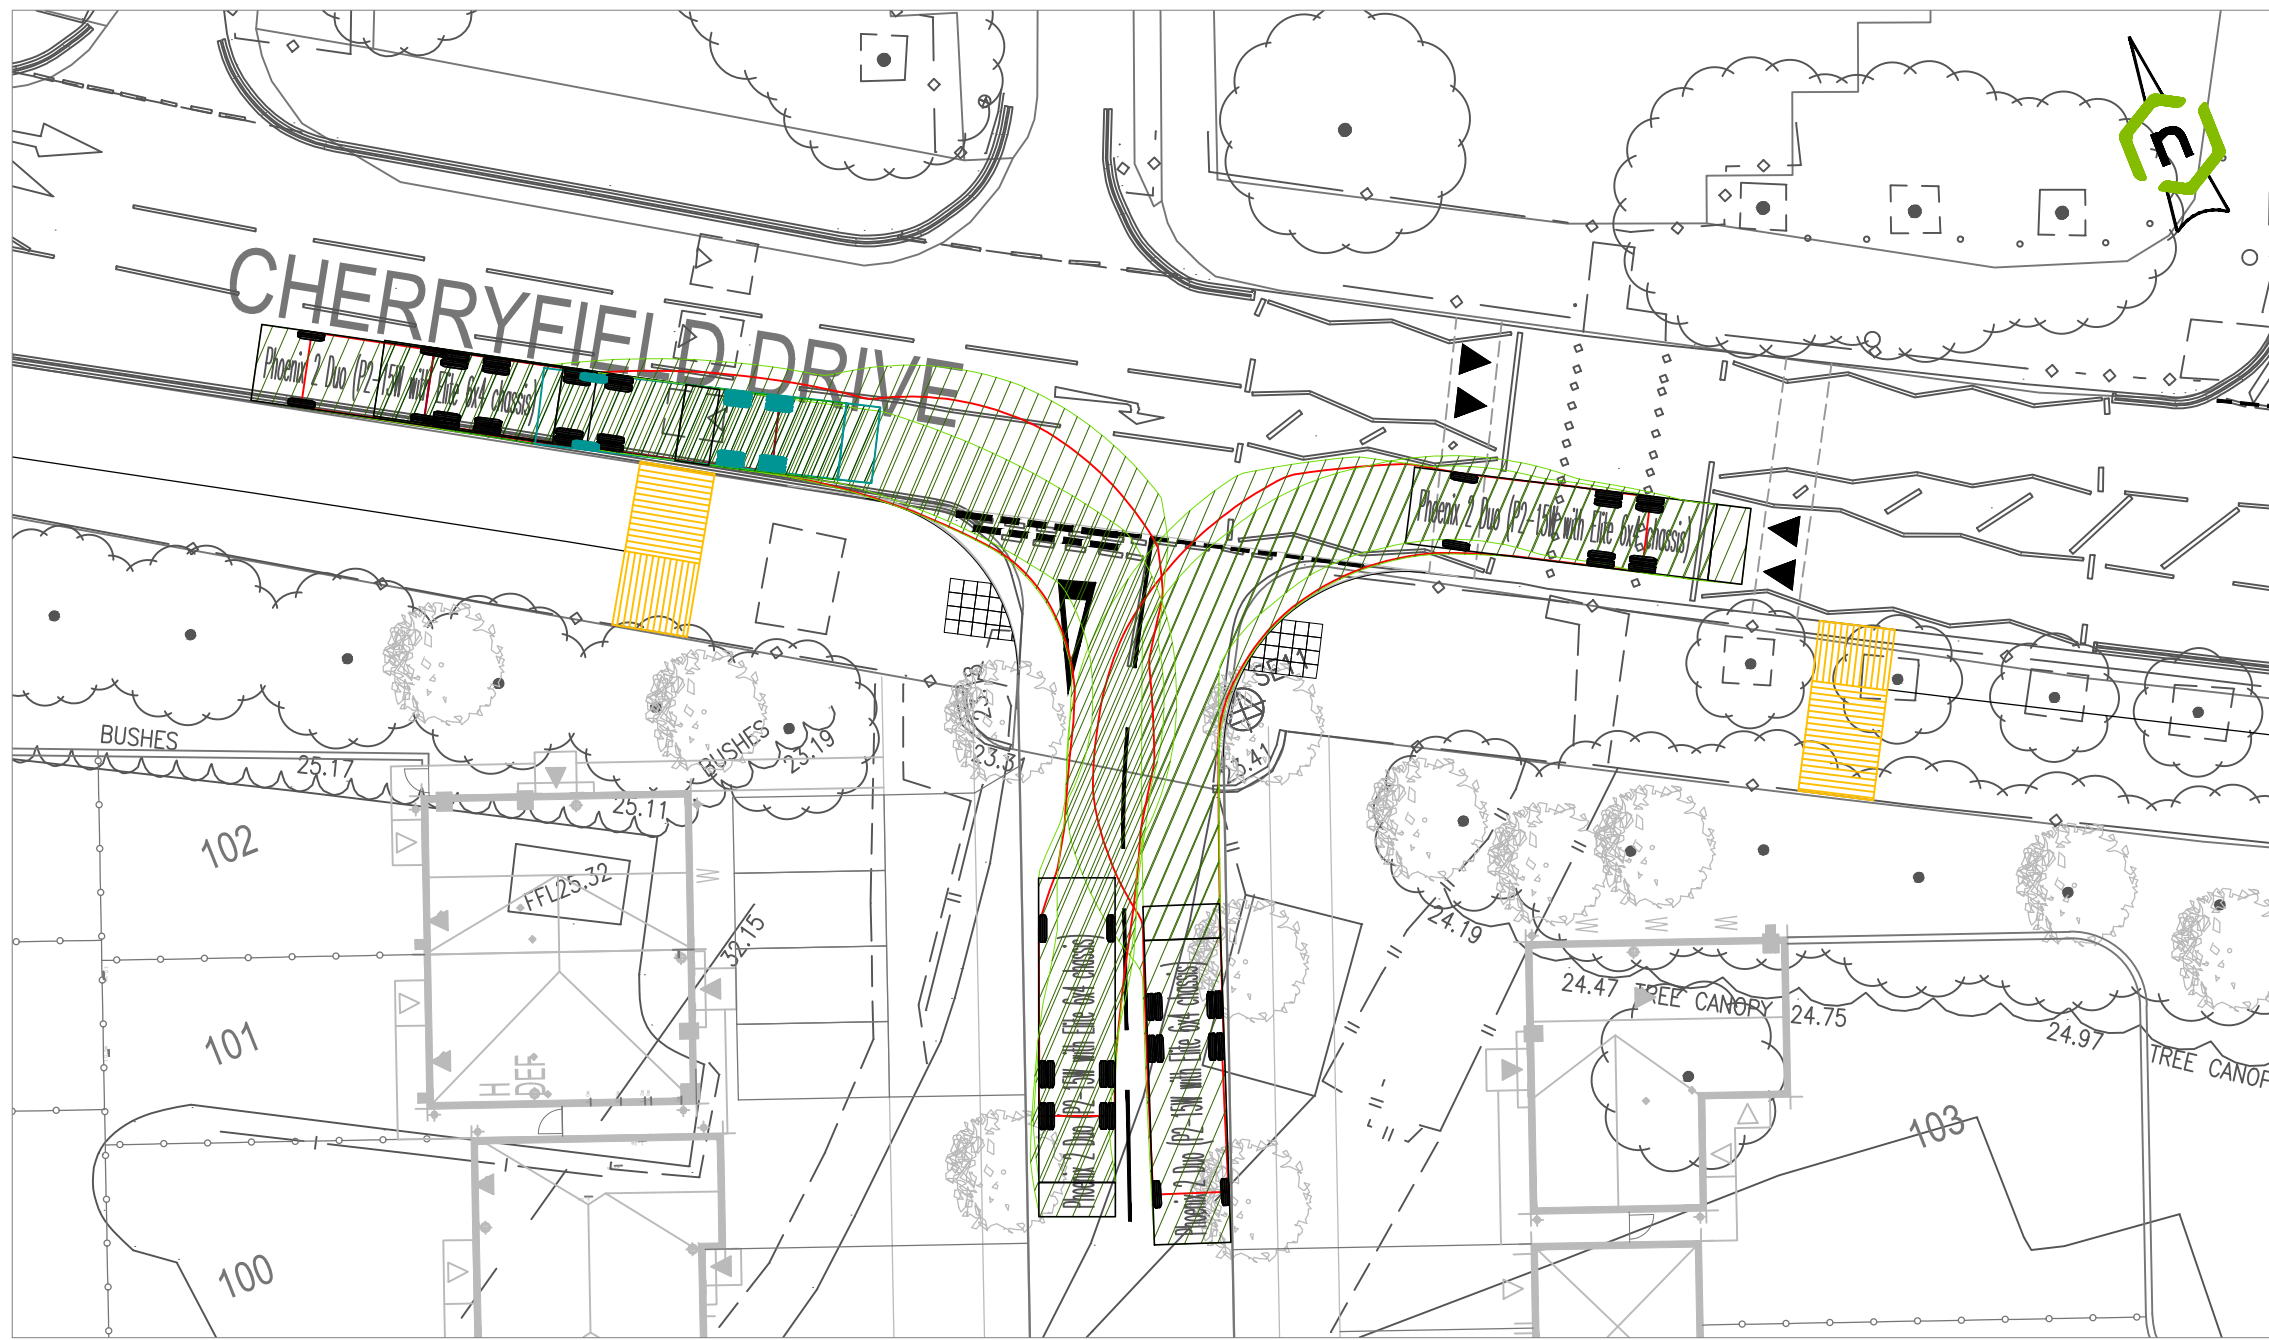


INSET B

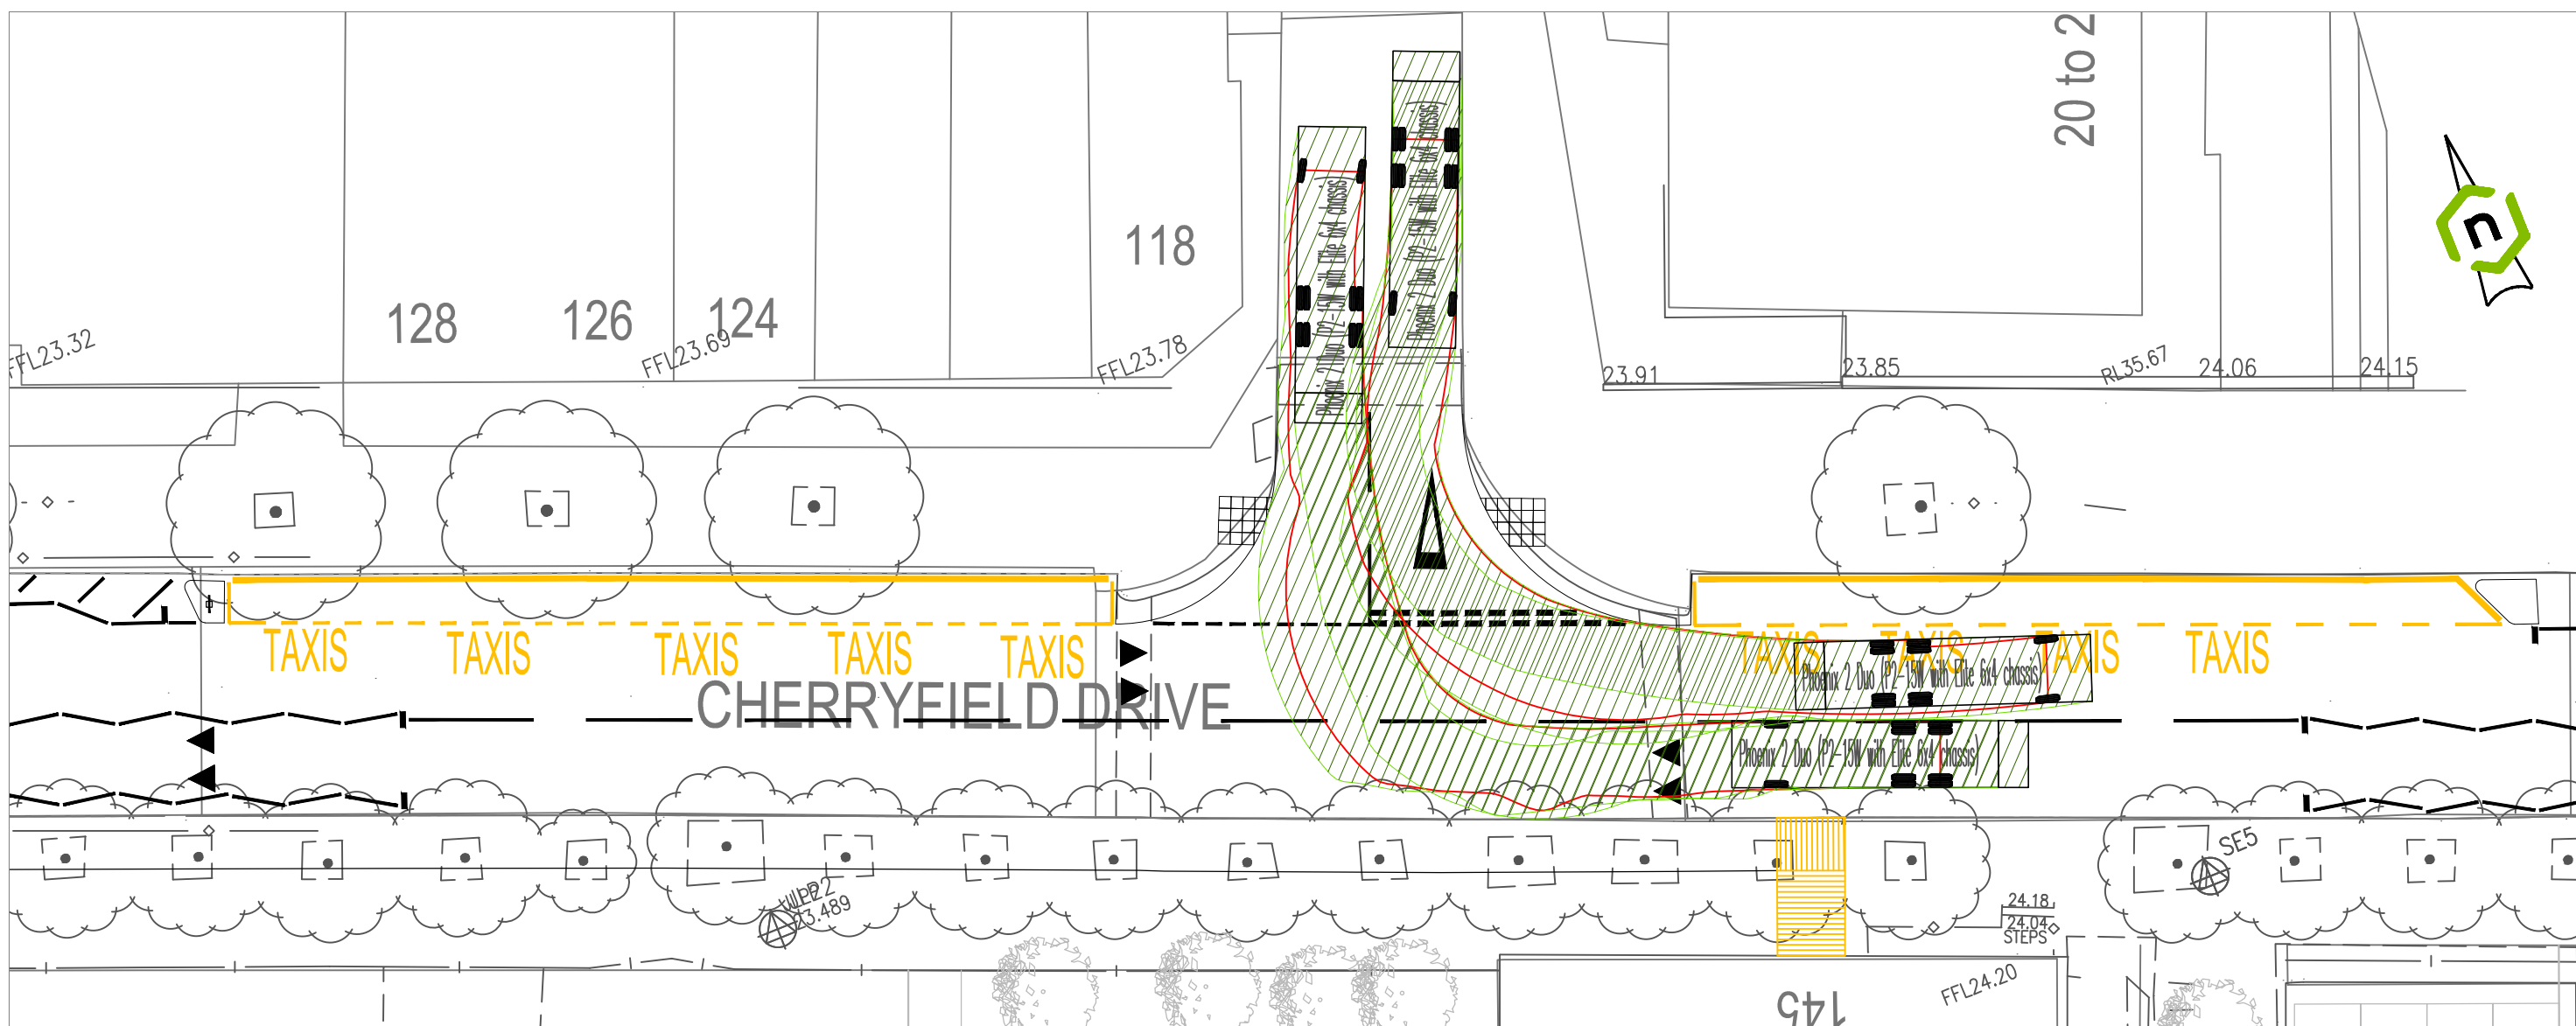


INSET C

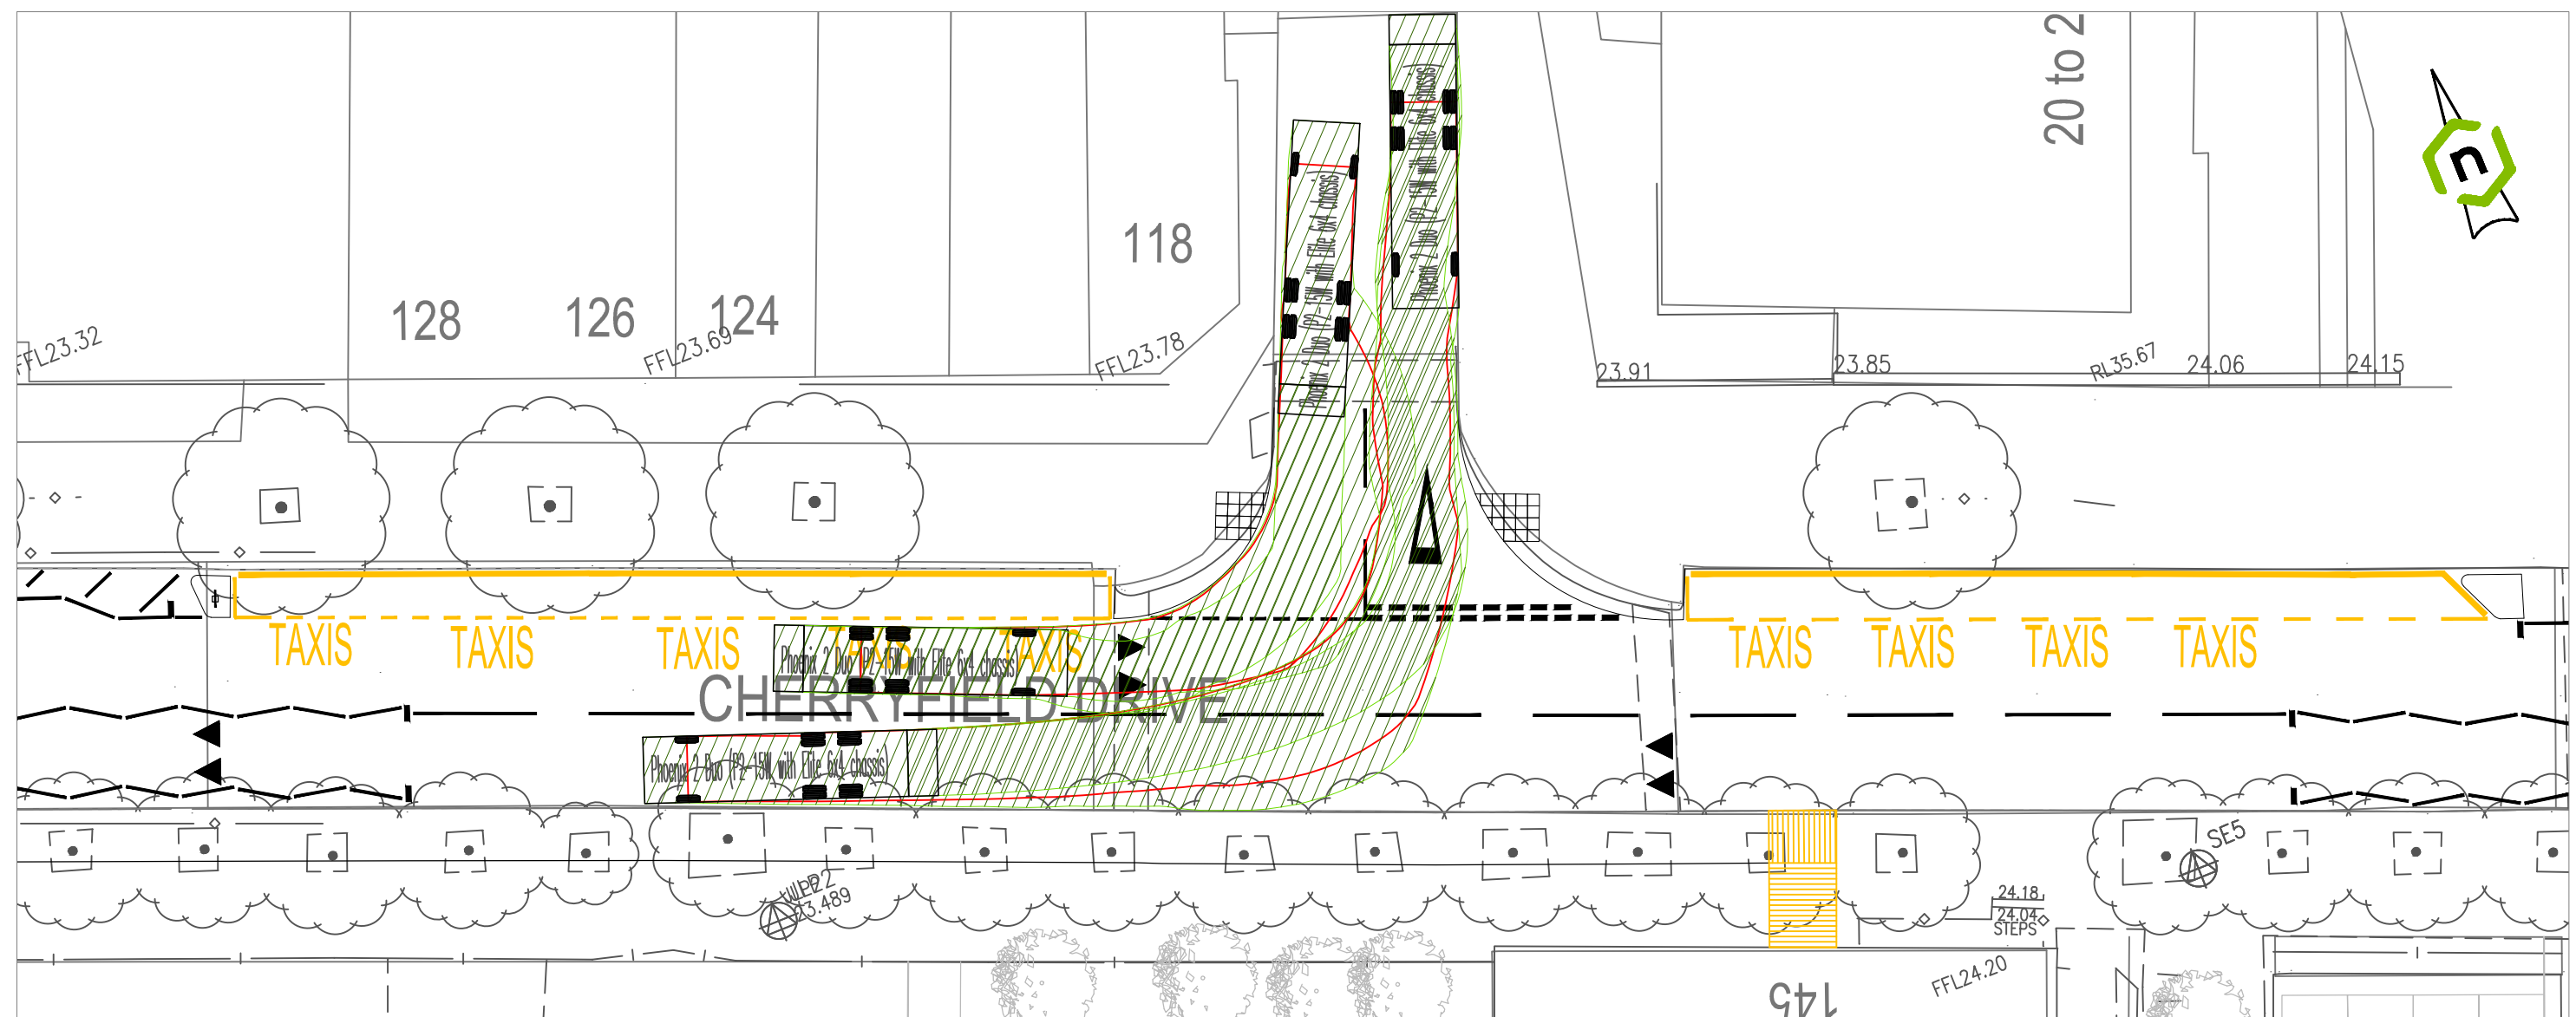

INSET D

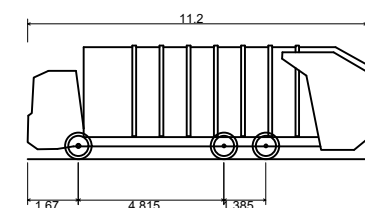

Phoenix 2 Duo (P2-15W with Elite 6x4 chassis)
Overall Length 11.200m
Overall Width 2.530m
Overall Body Height 3.751m
Min Body Ground Clearance 0.304m
Track Width 2.500m
Lock to lock time 4.00s
Kerb to Kerb Turning Radius 9.500m

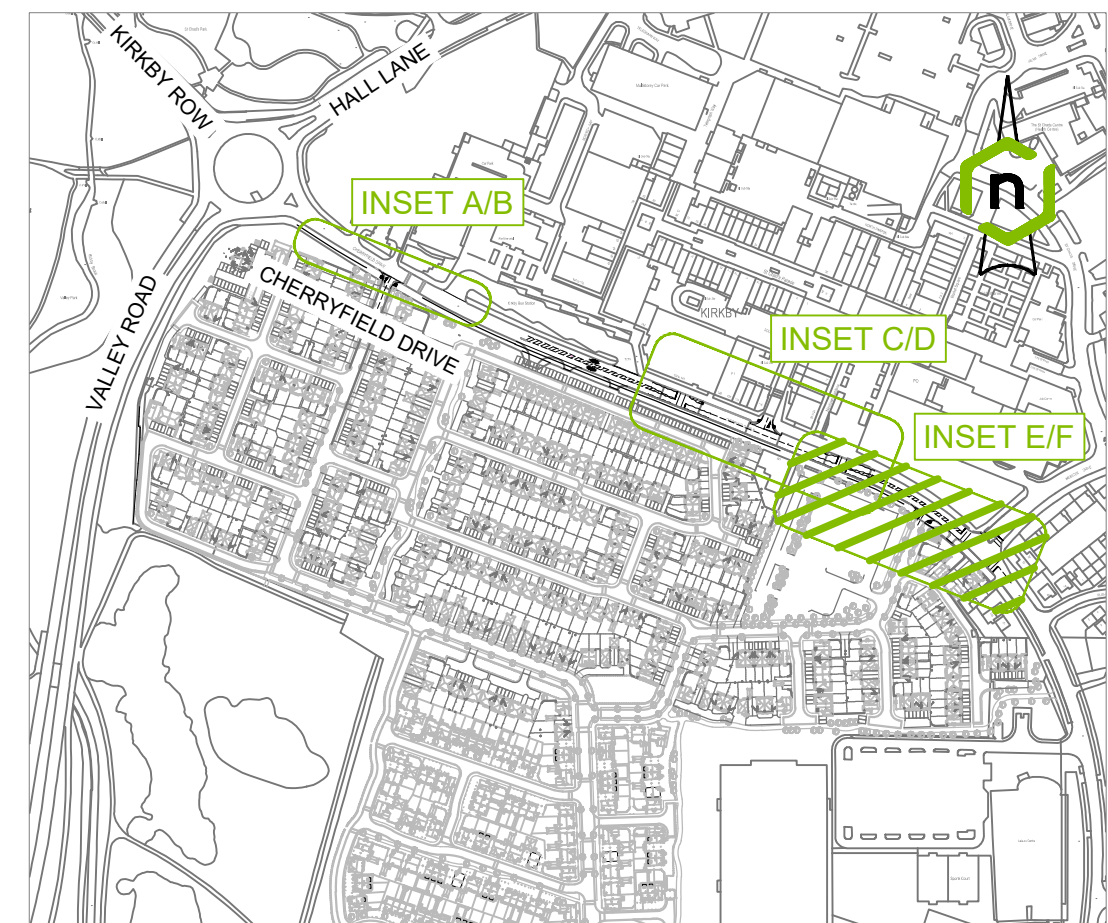

KEY PLAN
1:5,000

P1	INITIAL ISSUE:	21.07.23	TC
Rev.	Amendments	Date	By

Revisions

Client	BARRATT HOMES Barratt Homes 300 Brompton Road London W1A 1AA 020 7611 8888 www.barratt.co.uk
Client	DAVID WILSON HOMES David Wilson Homes 1000 Quality Lane Leeds LS10 1JF 0113 275 0000 www.dwh.co.uk



Project
LM3061 - CHERRYFIELD DRIVE,
KIRKBY

Drawing
VEHICLE TRACKING
(SHEET 1 OF 2)

Scale @ A1 1:250	Drawn TC	Checked TA	Rev P1
---------------------	-------------	---------------	-----------

CPD-GEN-XX-DR-CE-106 COMMENT (S3)