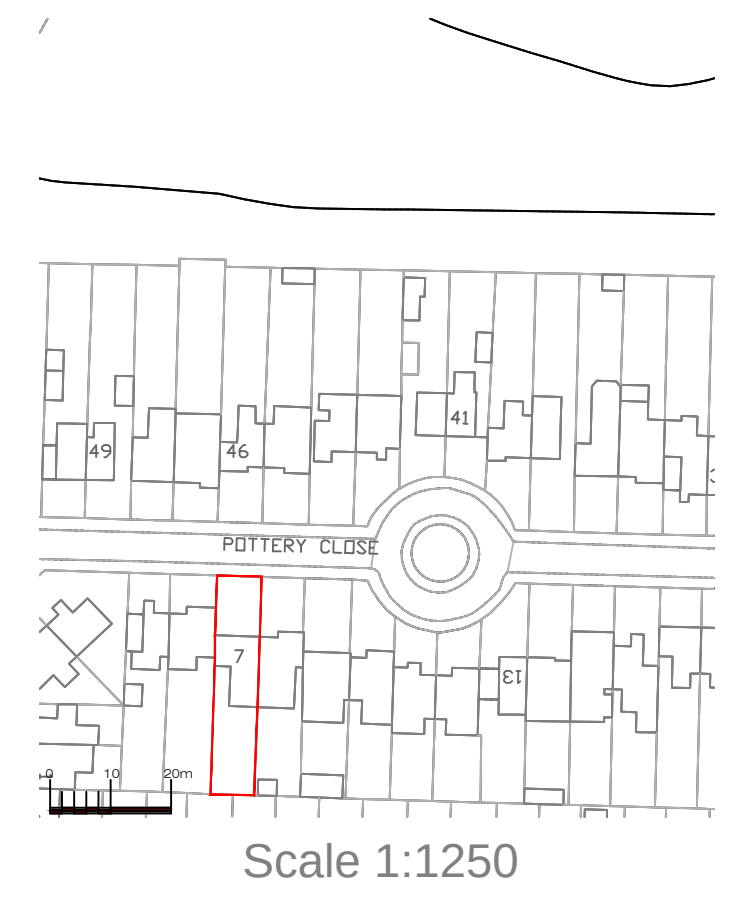
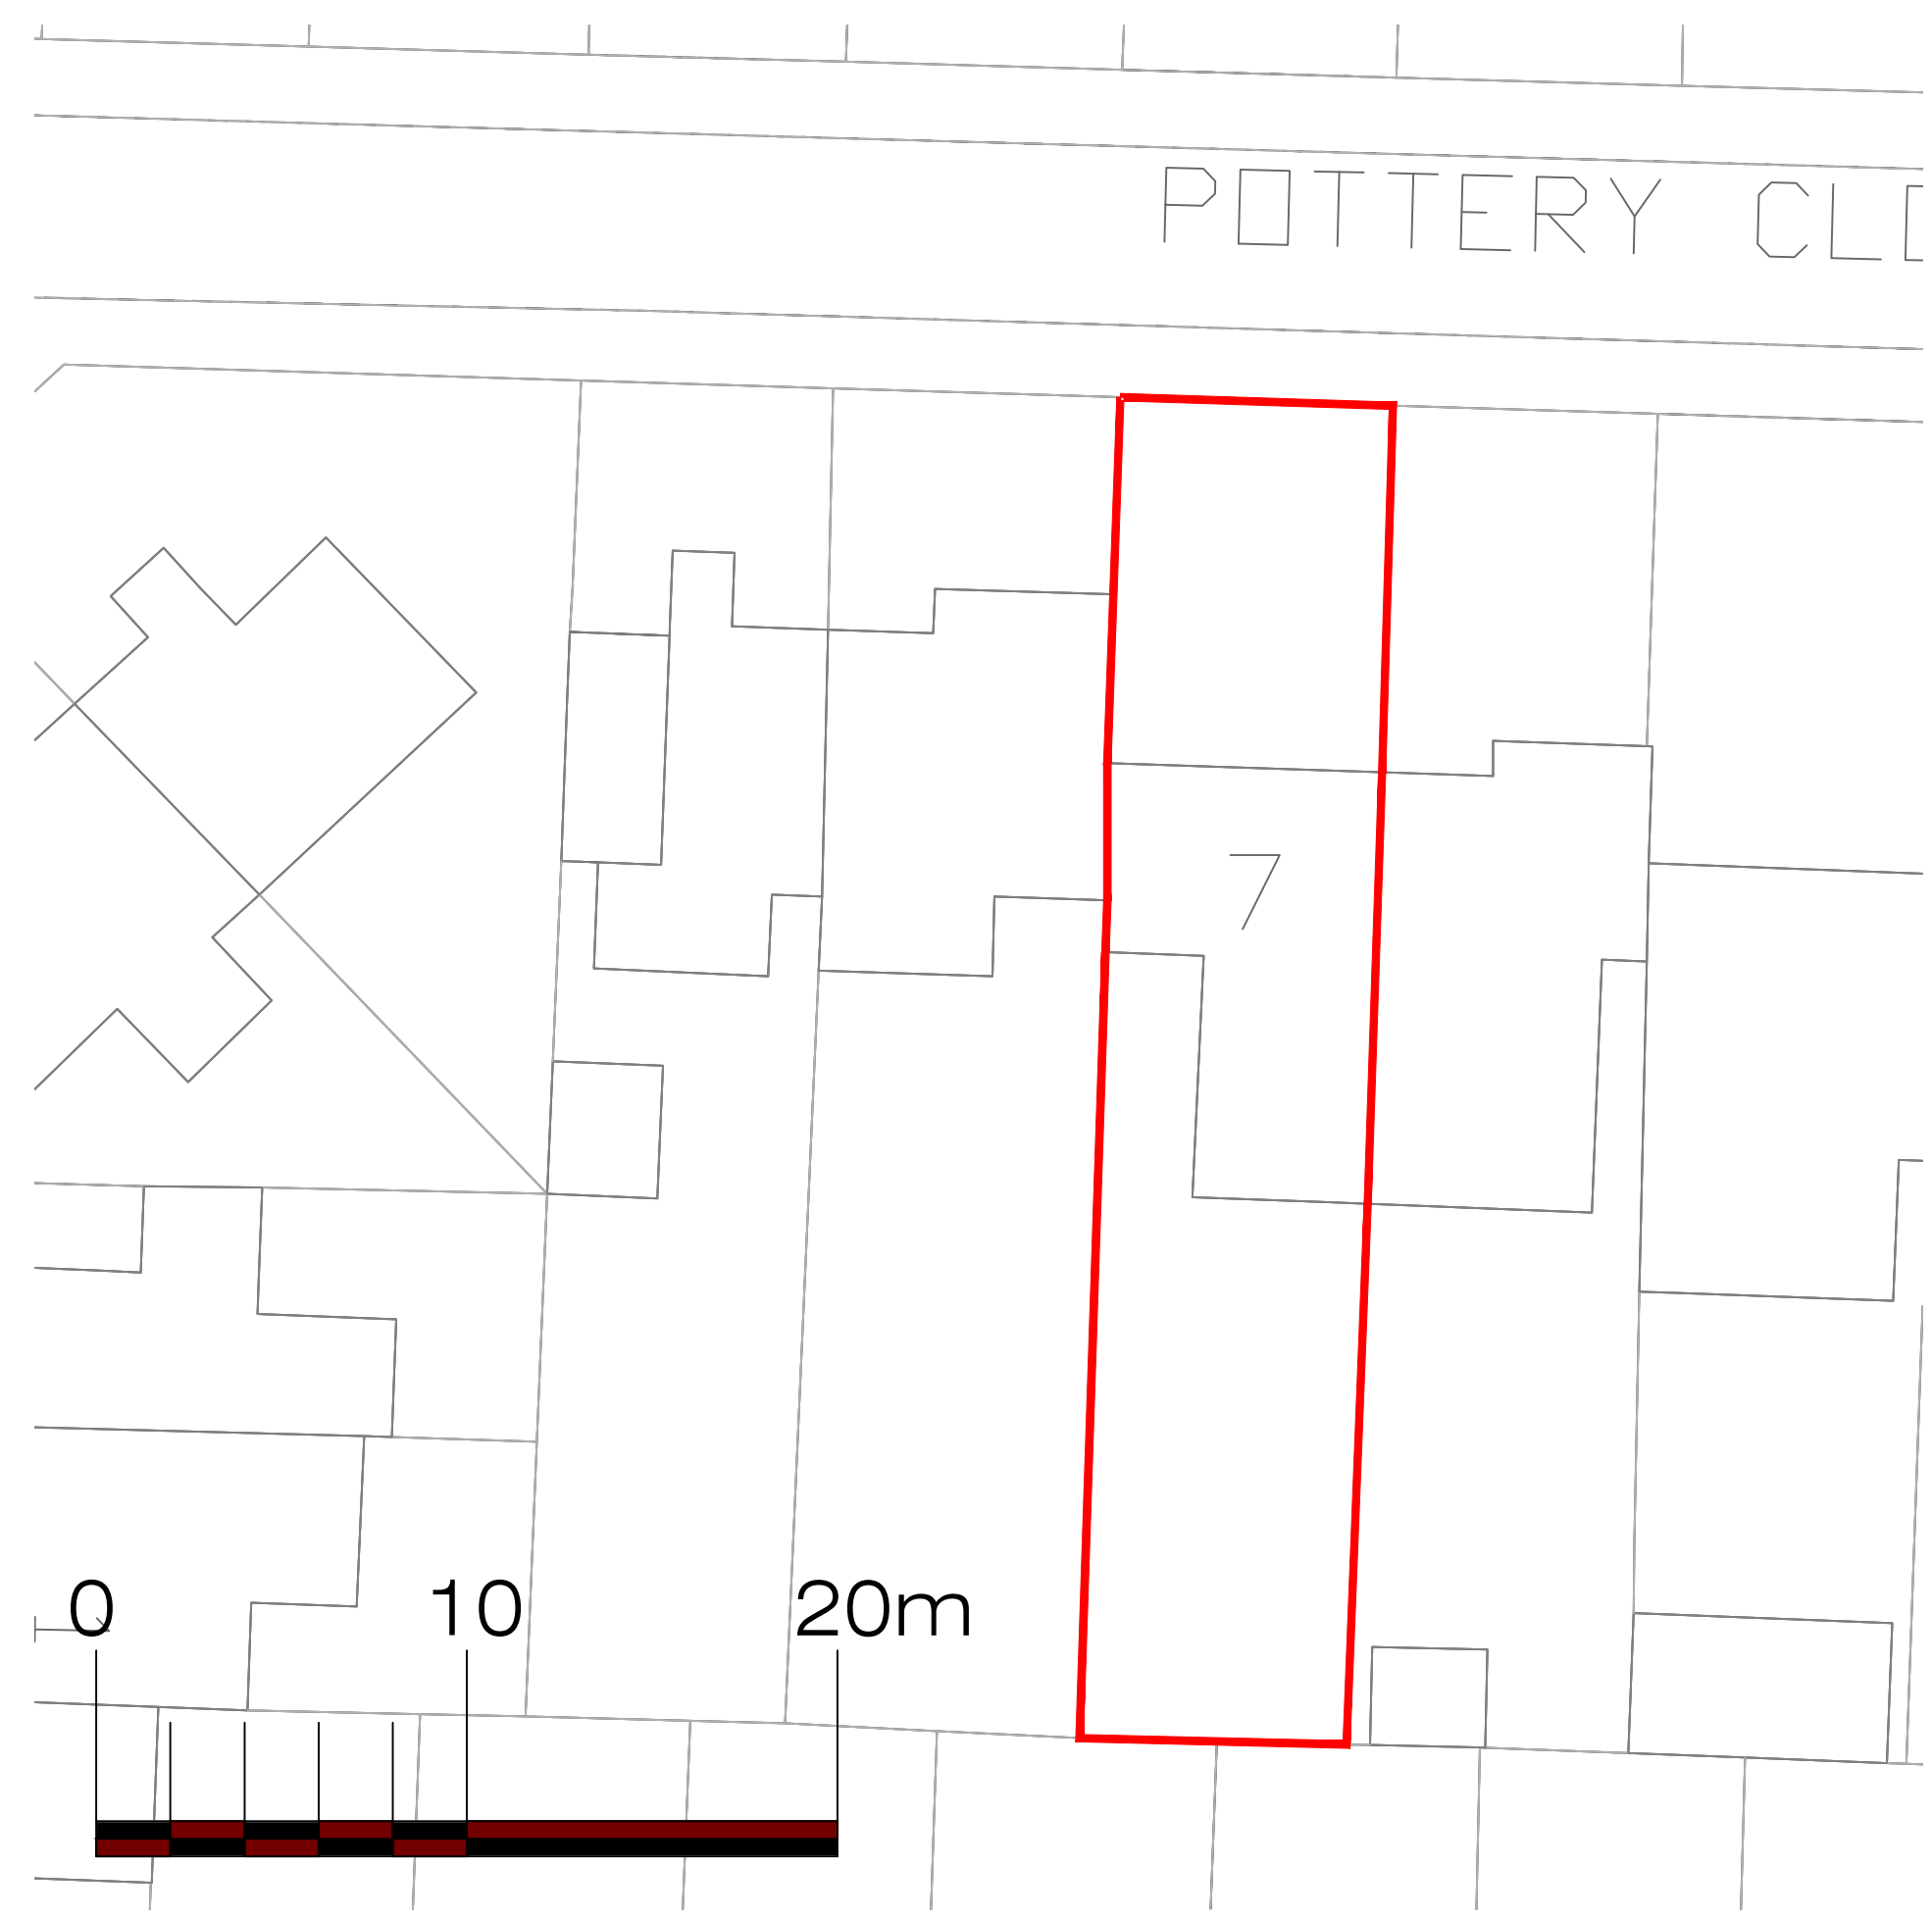


Address				
7 Pottery Close, L35				
Job Title				
Two storey extension to side				
Drawing title				
Site Layout Plans				
Chkd	Appvd	date	scale	drawn
			1: 200/1: 1250 © A3	
DRAWING No		003		